

DIALux

Ellenor Hospice

- X4E

25 *

Easilume Ltd WLEX35 -13W-E (1755 lm; 12.6 W; 1x1 12.60W 1757.03lm)
- XE

3 *

Easilume Ltd BL09-14W-4K-E Lugo Flat Top Bollard (1627 lm; 14.3 W; 1xLED1x1650 T840)
- X3

4 *

Easilume Ltd BL09-14W-4K-E Lugo Flat Top Bollard (1627 lm; 14.3 W; 1xLED1x1650 T840)
- X6E

13 *

Easilume Ltd BL09-14W-4K-E Lugo Flat Top Bollard (1627 lm; 14.3 W; 1xLED1x1650 T840)
- X1

9 *


Easilume Ltd PT04-26W-4K-LSS2 Adrano Street Lamp Head (3511 lm; 26.2 W; 1xLED1x3450 T740)
- X2

2 *

Easilume Ltd PT04-26W-4K-LSS2 Adrano Street Lamp Head (3511 lm; 26.2 W; 1xLED1x3450 T740)
- X1-W

1 *

Easilume Ltd PT04-26W-4K-LSS2 Adrano Street Lamp Head (3511 lm; 26.2 W; 1xLED1x3450 T740)

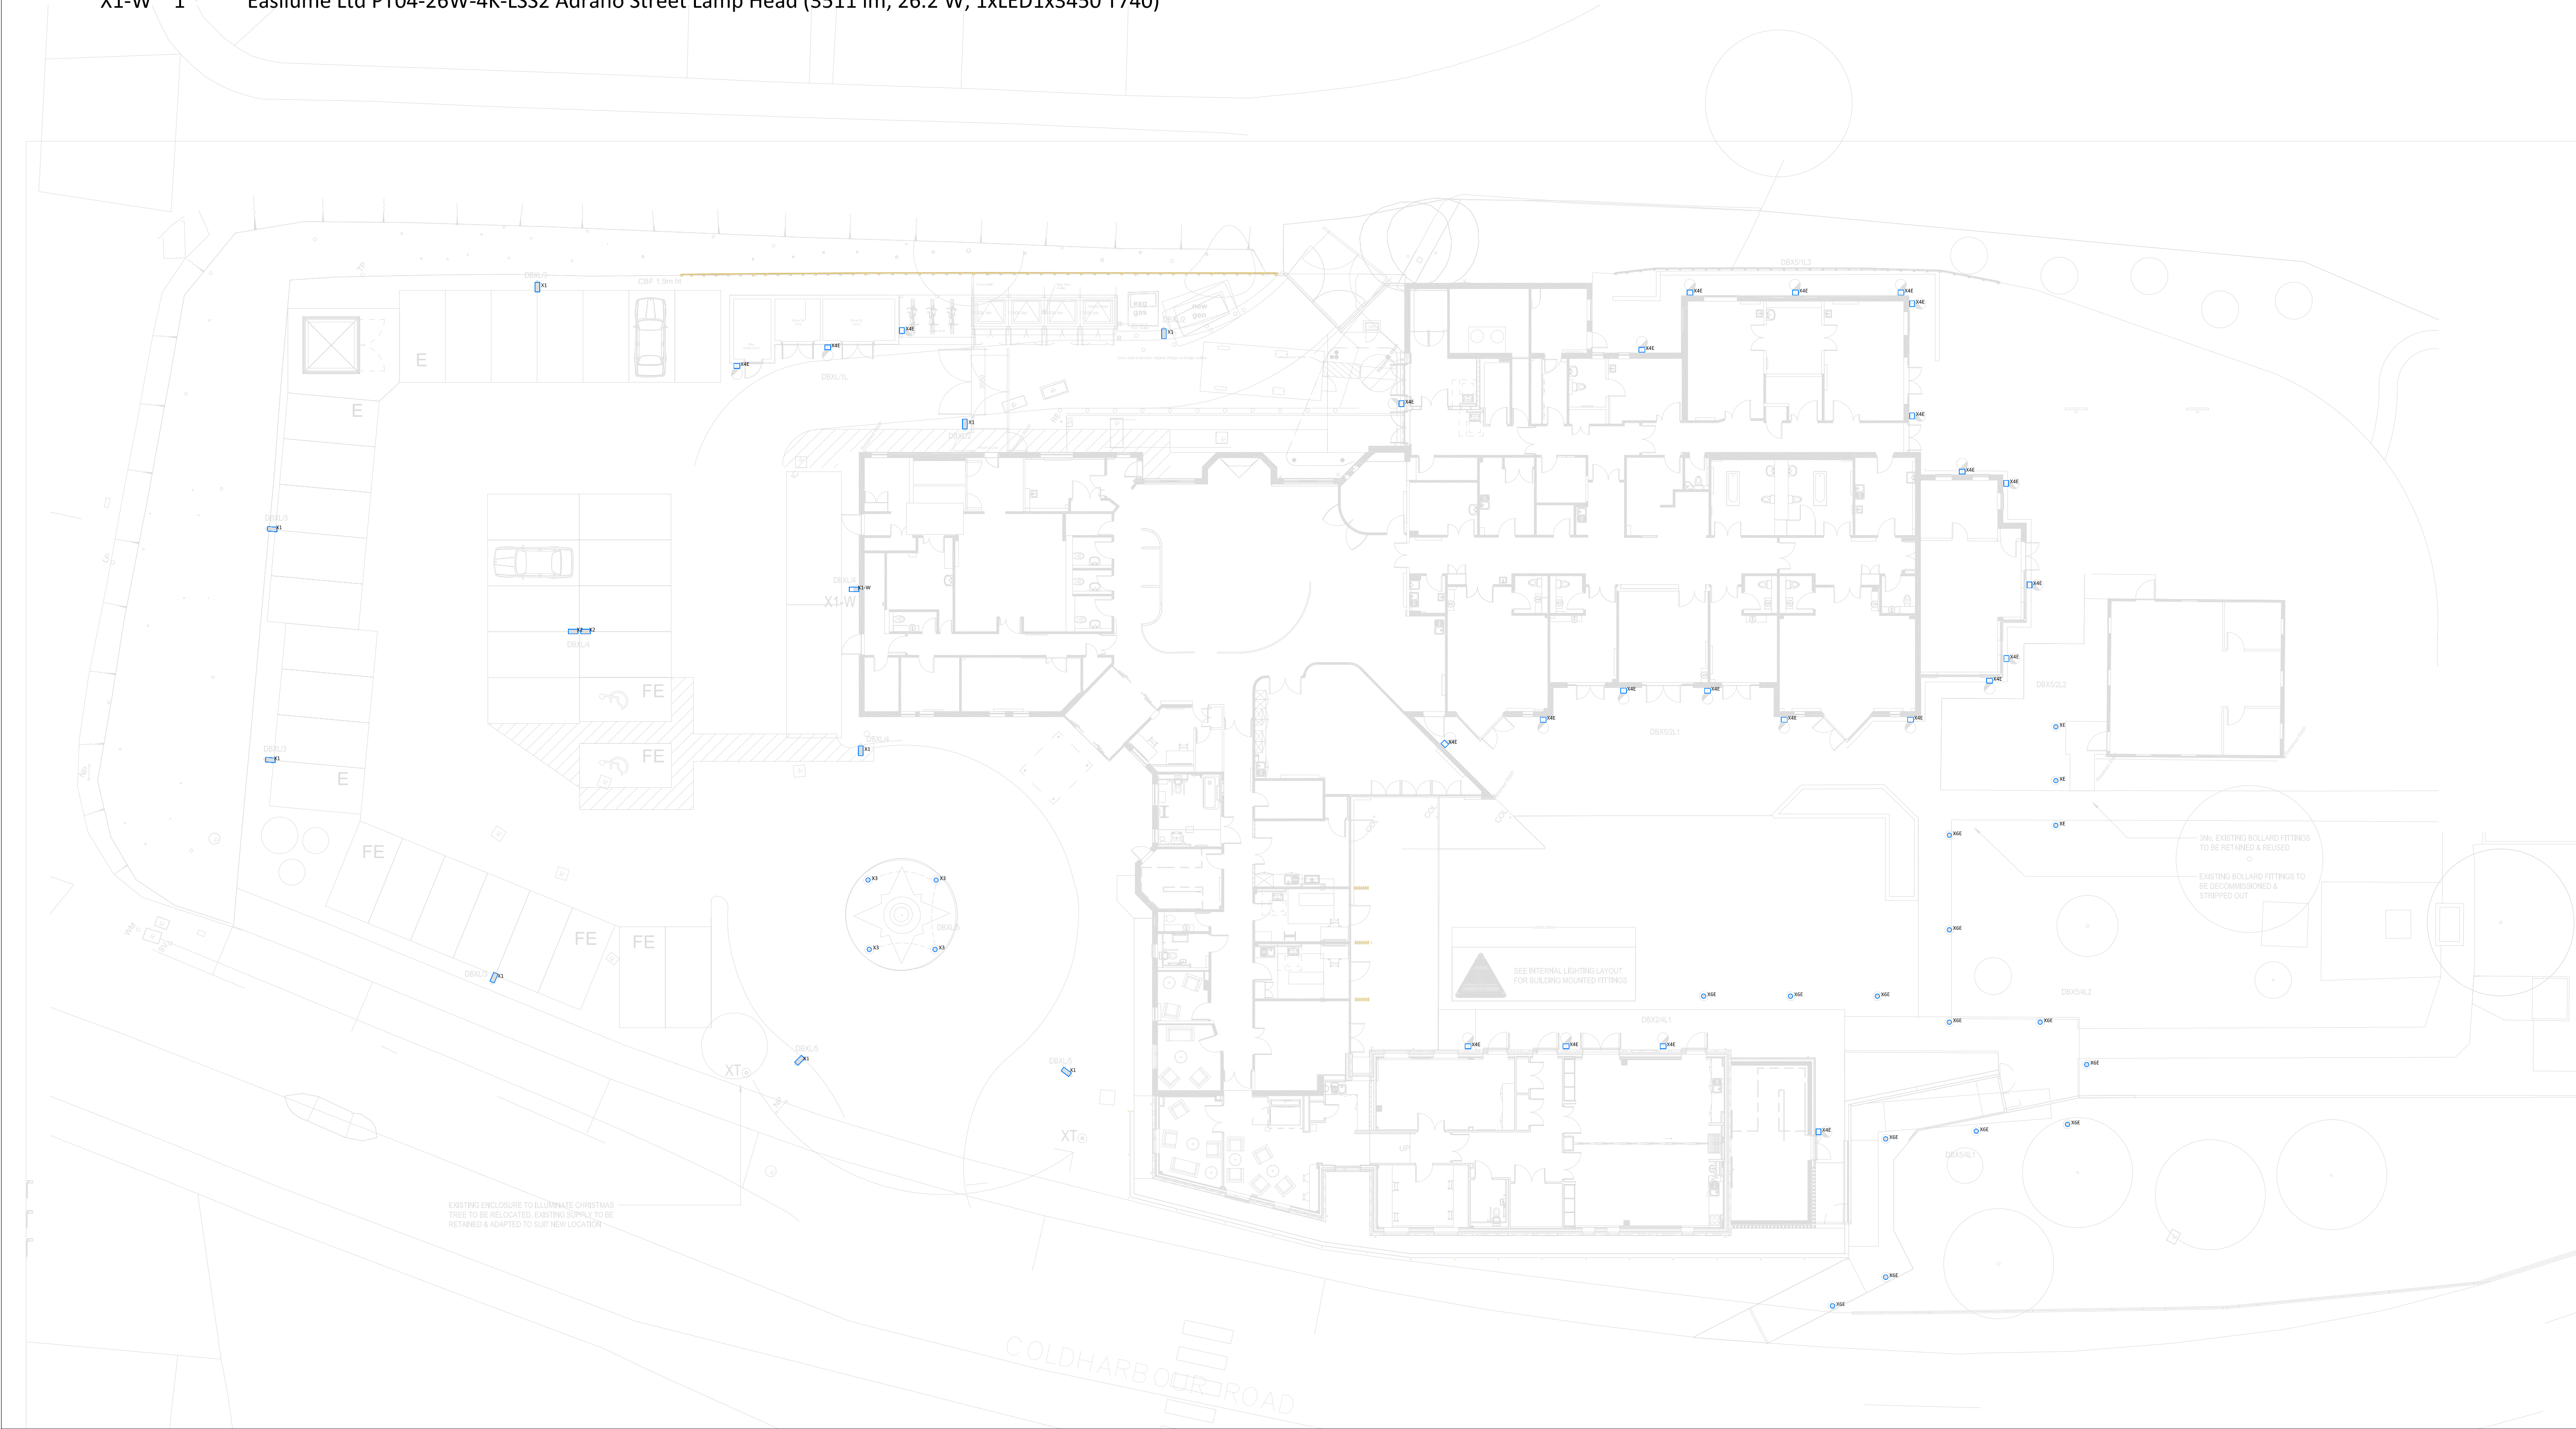

EASILUME LTD
The Stable, Manor Farm Barns, Baines
Lane, Seaton, Rutland, LE15 9HP
T: 0333 800 5555
E: sales@easilume.co.uk

PROJECT:	Ellenor Hospice
ADDRESS:	
Date:	10.07.2023
Drawn by:	
SCALE:	1:200@A1