



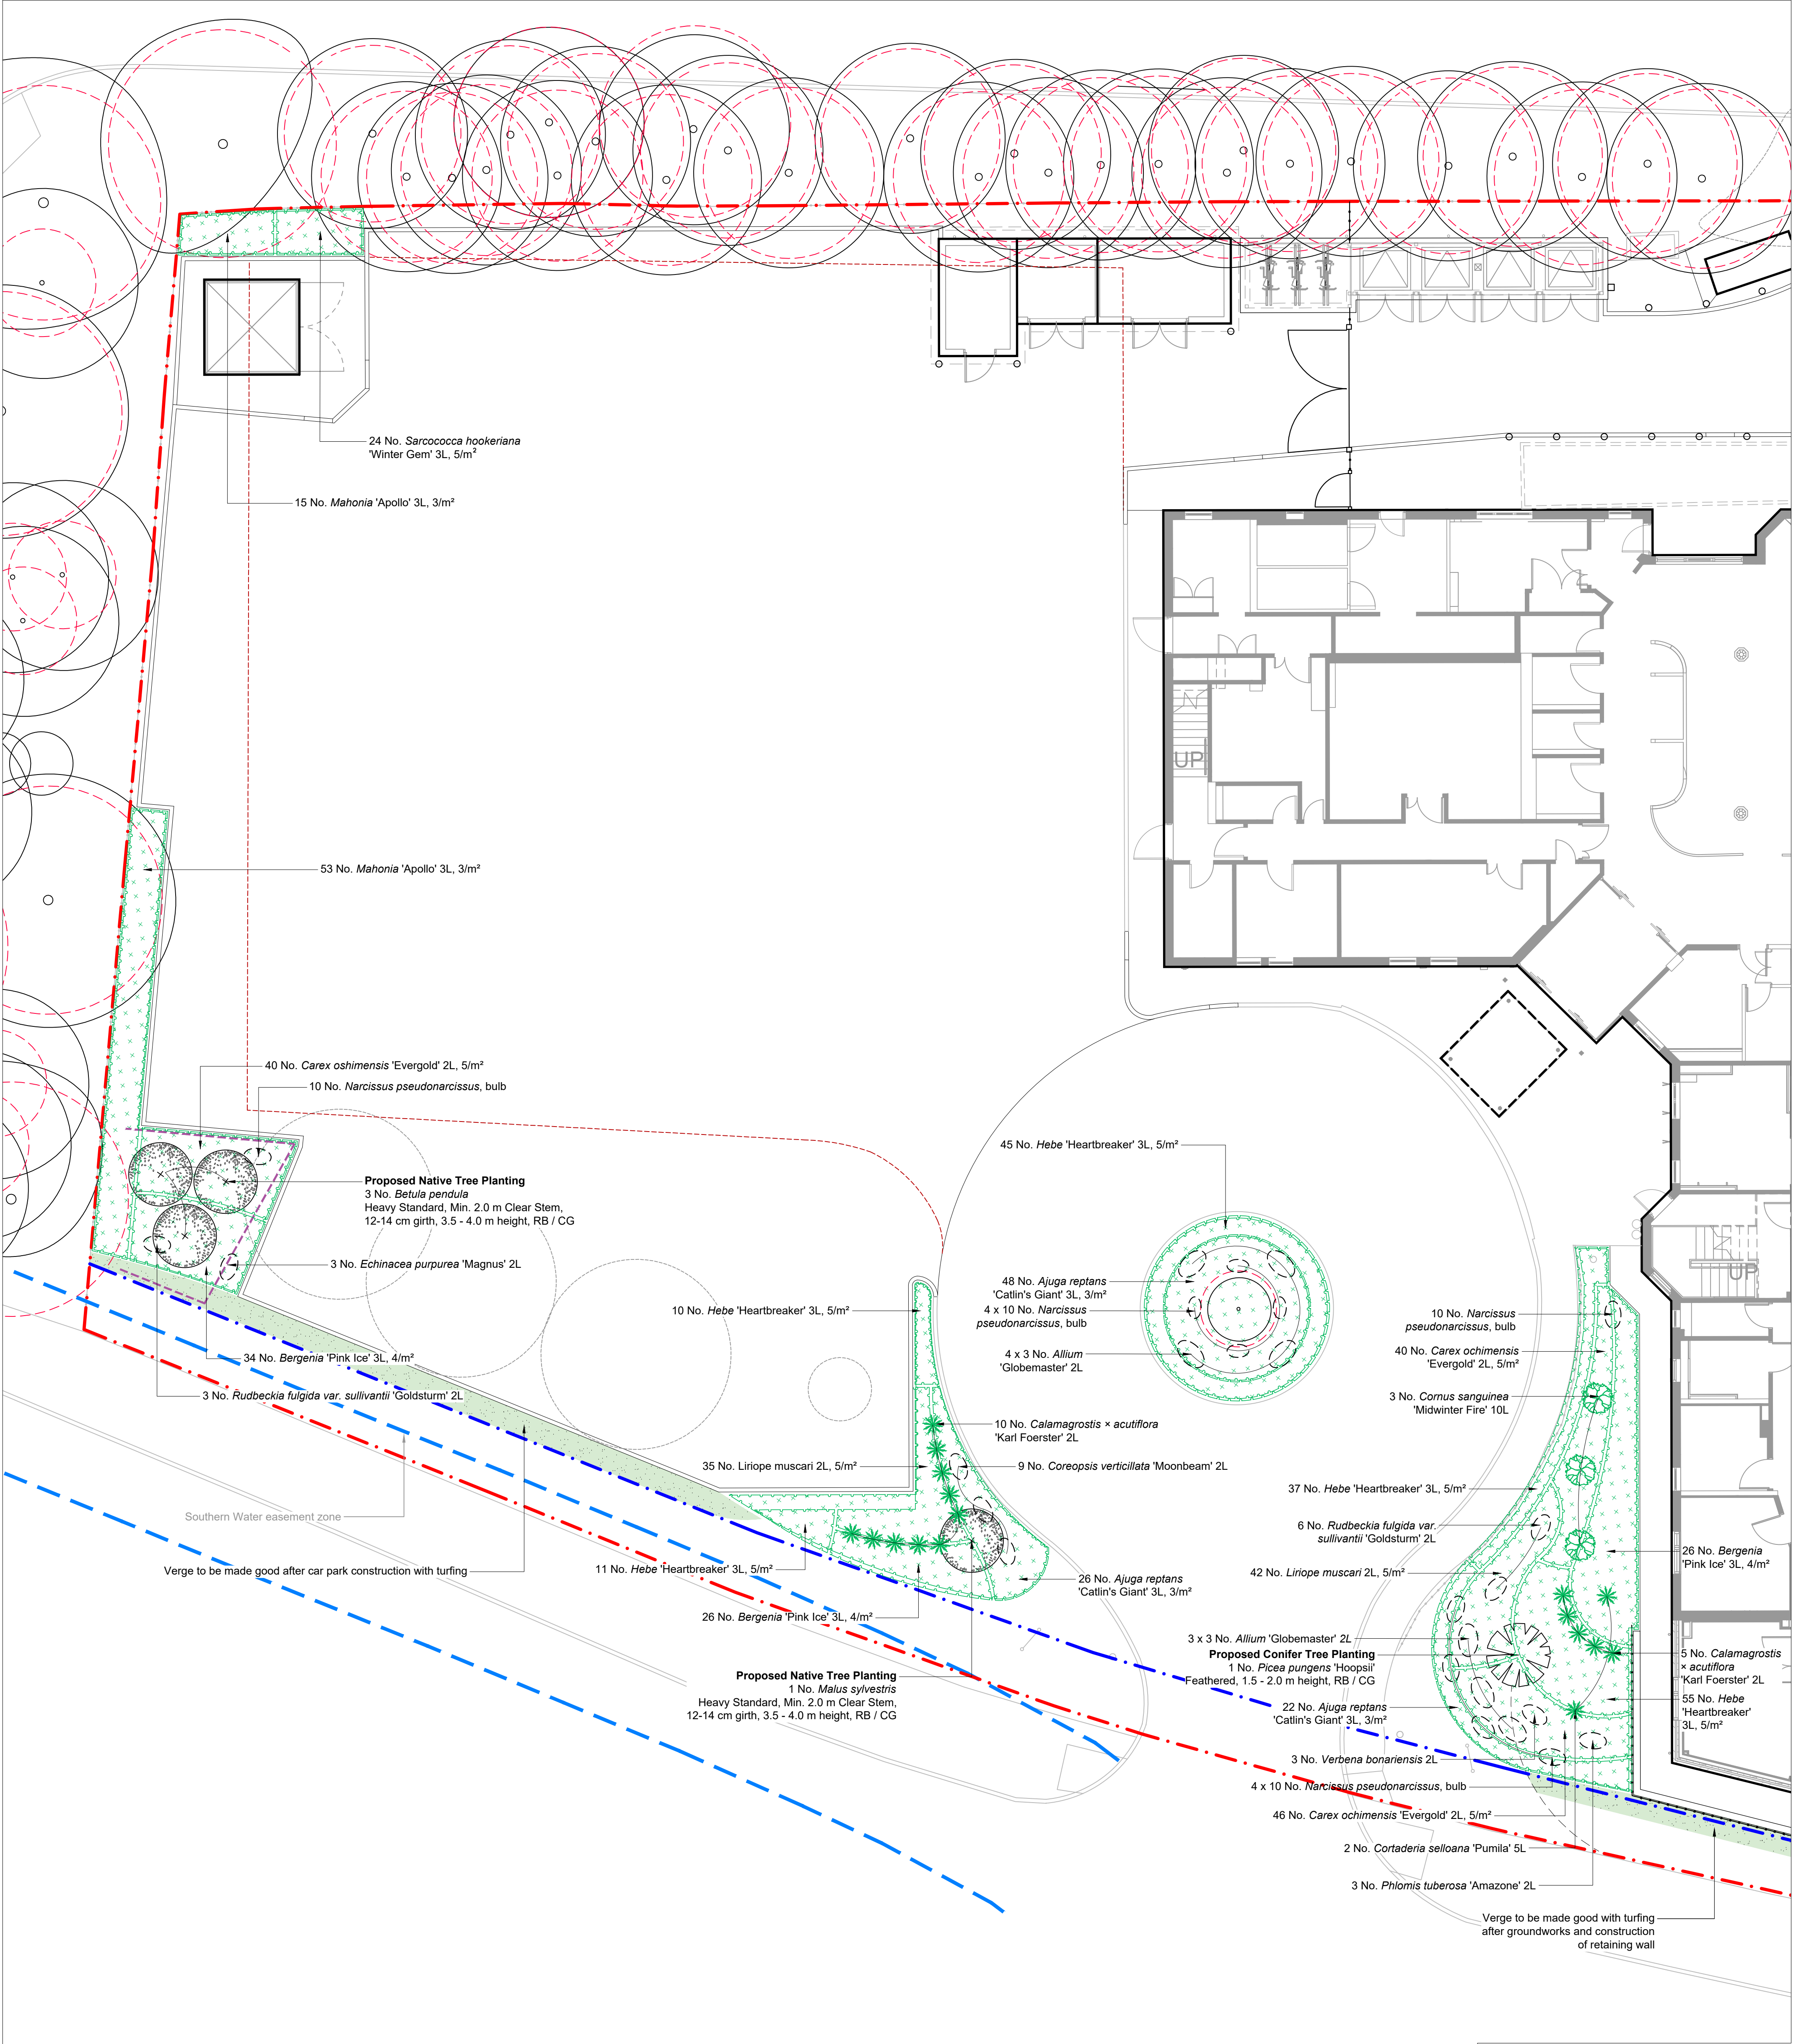

Legend

- Site Boundary
- Existing - Trees with Root Protection Areas
Existing mature trees to be retained and protected on site in accordance with BS 5837:2012 - 'Trees in Relation to Design, Demolition and Construction - Recommendations'. (Refer to Arboricultural Reports prepared by Phlorum)
- Existing - Vegetation
Existing vegetation to be retained where possible.
- Proposed - Native Trees
Heavy Standard, Min. 2.0 m Clear Stem, 12-14 cm girth, 3.5 - 4.0 m height, or Multistem, 3.0 - 3.5 m height, or Feathered, 2.0 - 2.5 m height, RB / CG
- Proposed - Feature Conifer Tree
Feathered, 1.5 - 2.0 m height
- Proposed - Sensory Planting Areas
Flowering and berry producing ornamental planting areas with ornamental grasses
- Proposed - Native Hedgerow
Mixed species native boundary hedgerow
- Proposed - Wildflower Areas
'Economy Seed mix for Clay, Loam or Sandy Soils with wild Orchid', sown together with 'Economy Annual Wild Flower Seed Mix', by Wildflower Lawns and Meadows or equal and approved.
- Proposed - Amenity Lawn
Species rich turf to be Wildflower Turf's 'WFT-Species-Rich-26' Turf Mix or equal and approved.
- Proposed - Bulb Planting
Naturalised spring flowering bulbs.
- Proposed - Feature Shrubs
- Proposed - Ornamental Grasses
- Proposed - Accent Plants
Perennial planting for seasonal interest

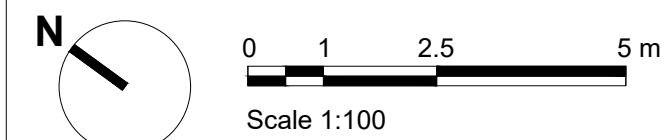

Detailed Planting Plan

Ellenor Hospice, Coldharbour Road, Northfleet

FINAL

Rev	Description	Date	Initials
C01	Construction Issue	05.07.23	SL
P03	Issued for Tender	22.07.22	SL
P02	Issued for Tender	08.07.22	SL
P01	Issued for Planning	07.03.22	SL

LIZARD

Landscape Design and Ecology

The Old Bank, 34 South Street, Tarring, Worthing, West Sussex, BN14 7LH
T. 01903 216033 E. lizardlandscape@btconnect.com W. lizardlandscapeecology.com

Client	Barnes Construction
Project Title and Location	Ellenor Hospice, Phase 1 Coldharbour Road, Northfleet
Drawing Title	Detailed Planting Plan
Scale	1:100@A1
Drawn	SL
Approved	KM
Date	07.03.22
Drawing No	EH001-LLD-ZZ-XX-DG-L-200
Revision	C01