



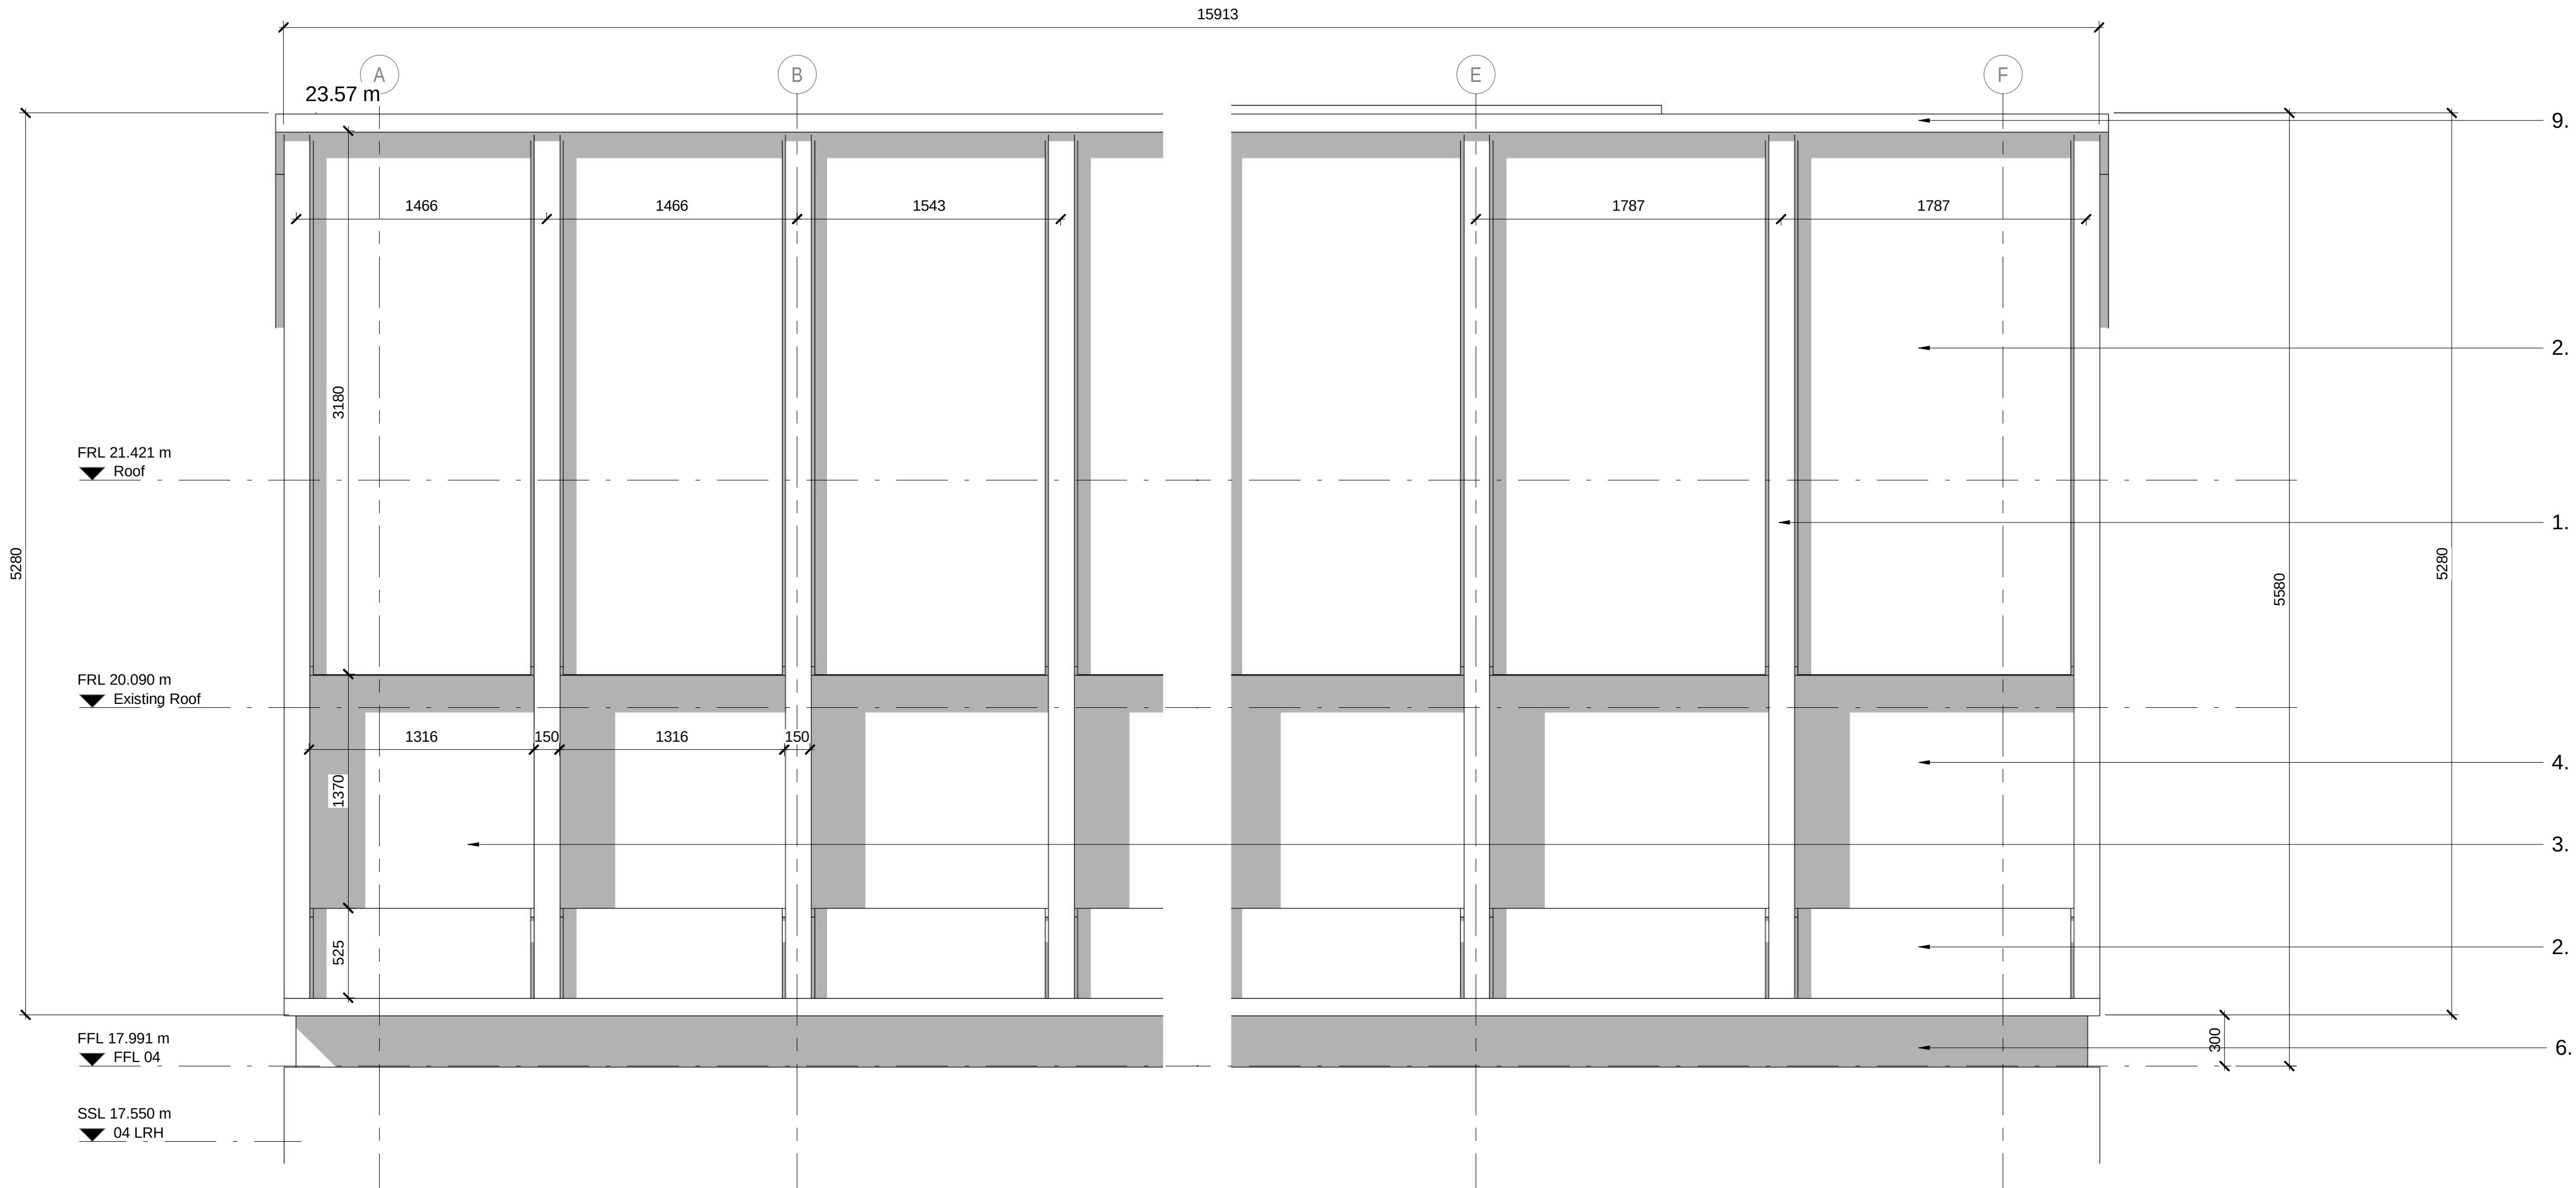

2 South Facade - Elevation
1 : 25

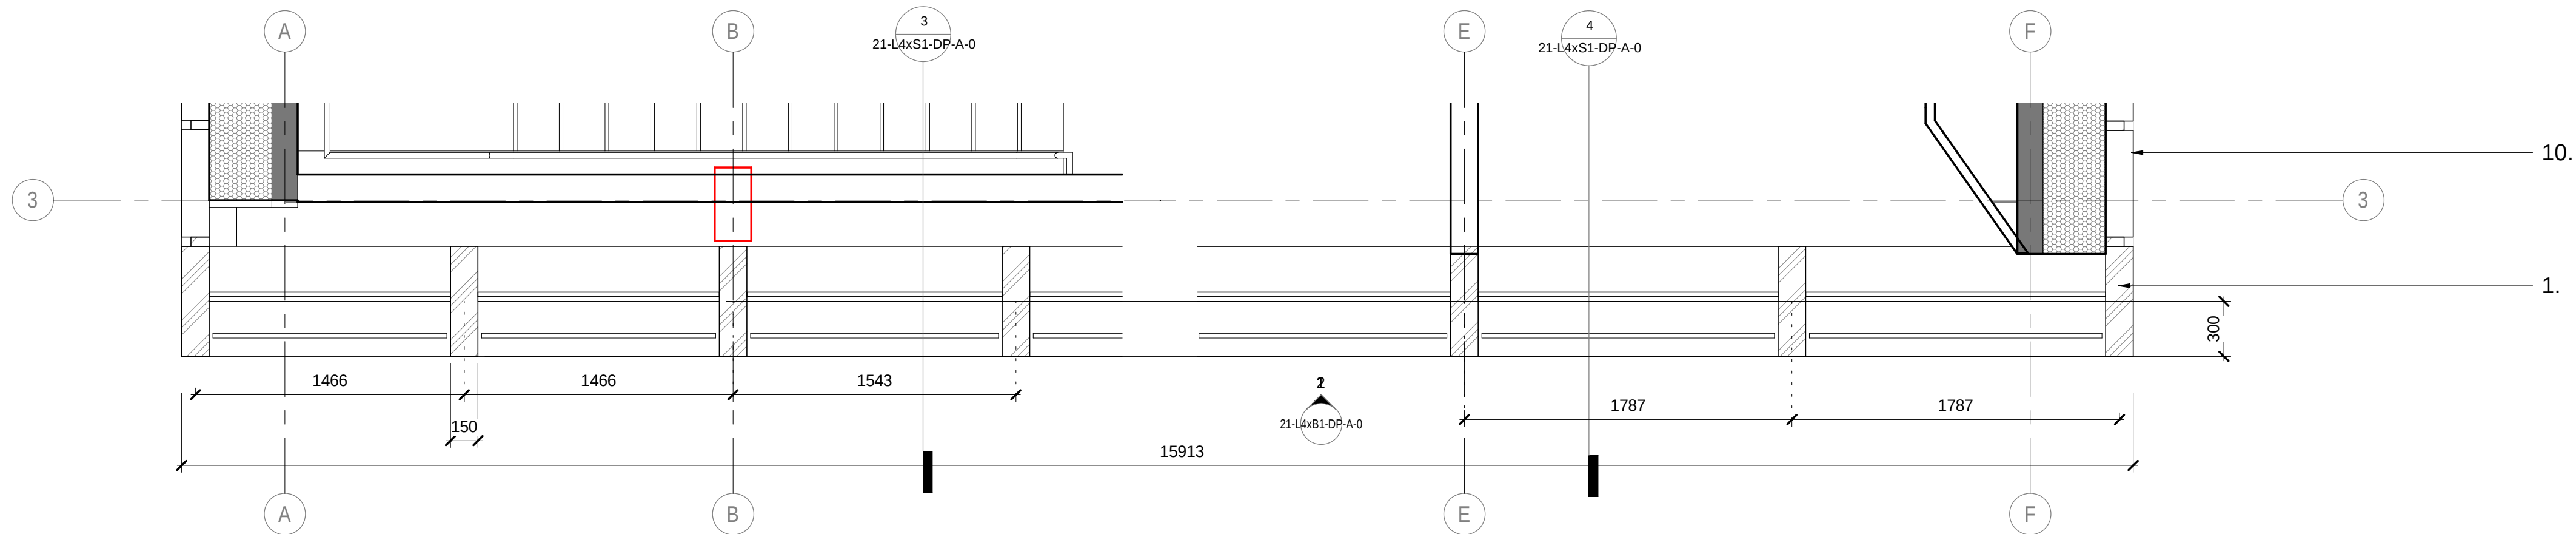

1 South Facade - Plan
1 : 25