Legend


LC – Lighting Column
LP – Lighting Pole
TP – Telegraph Pole
SP – Sign Post
DP – Downpipe
SVP – Soil Vent Pipe
PO – Post
BO – Bollard
SNP – Street Name Plate
SC – Stop Cock (Water)
SG – Stop Cock (Gas)
SV – Stop Valve
IC – Inspection Cover
BT – British Telecom
FH – Fire Hydrant
WM – Water Meter
GM – Gas Meter
RA – Railing
GU – Gully
OHW – Overhead Wire
DK – Drop Kerb
TS – Top Sluffing

Fences

CB – Closed Boarded
CP – Chestnut Paling
CL – Chain Linked
PW – Post/Wire
PVR – Post V/Rail
PR – Post/Rail
OL – Overlap
WL – Woven Lap
BW – Barbed Wire

Levels

FL – Floor Level
TL – Threshold Level
RL – Ridge Level
EL – Eaves Level
ERL – Edge Roof Level
TWL – Top Wall Level
TCL – Top Conc Level
CL – Cover Level
IL – Invert Level

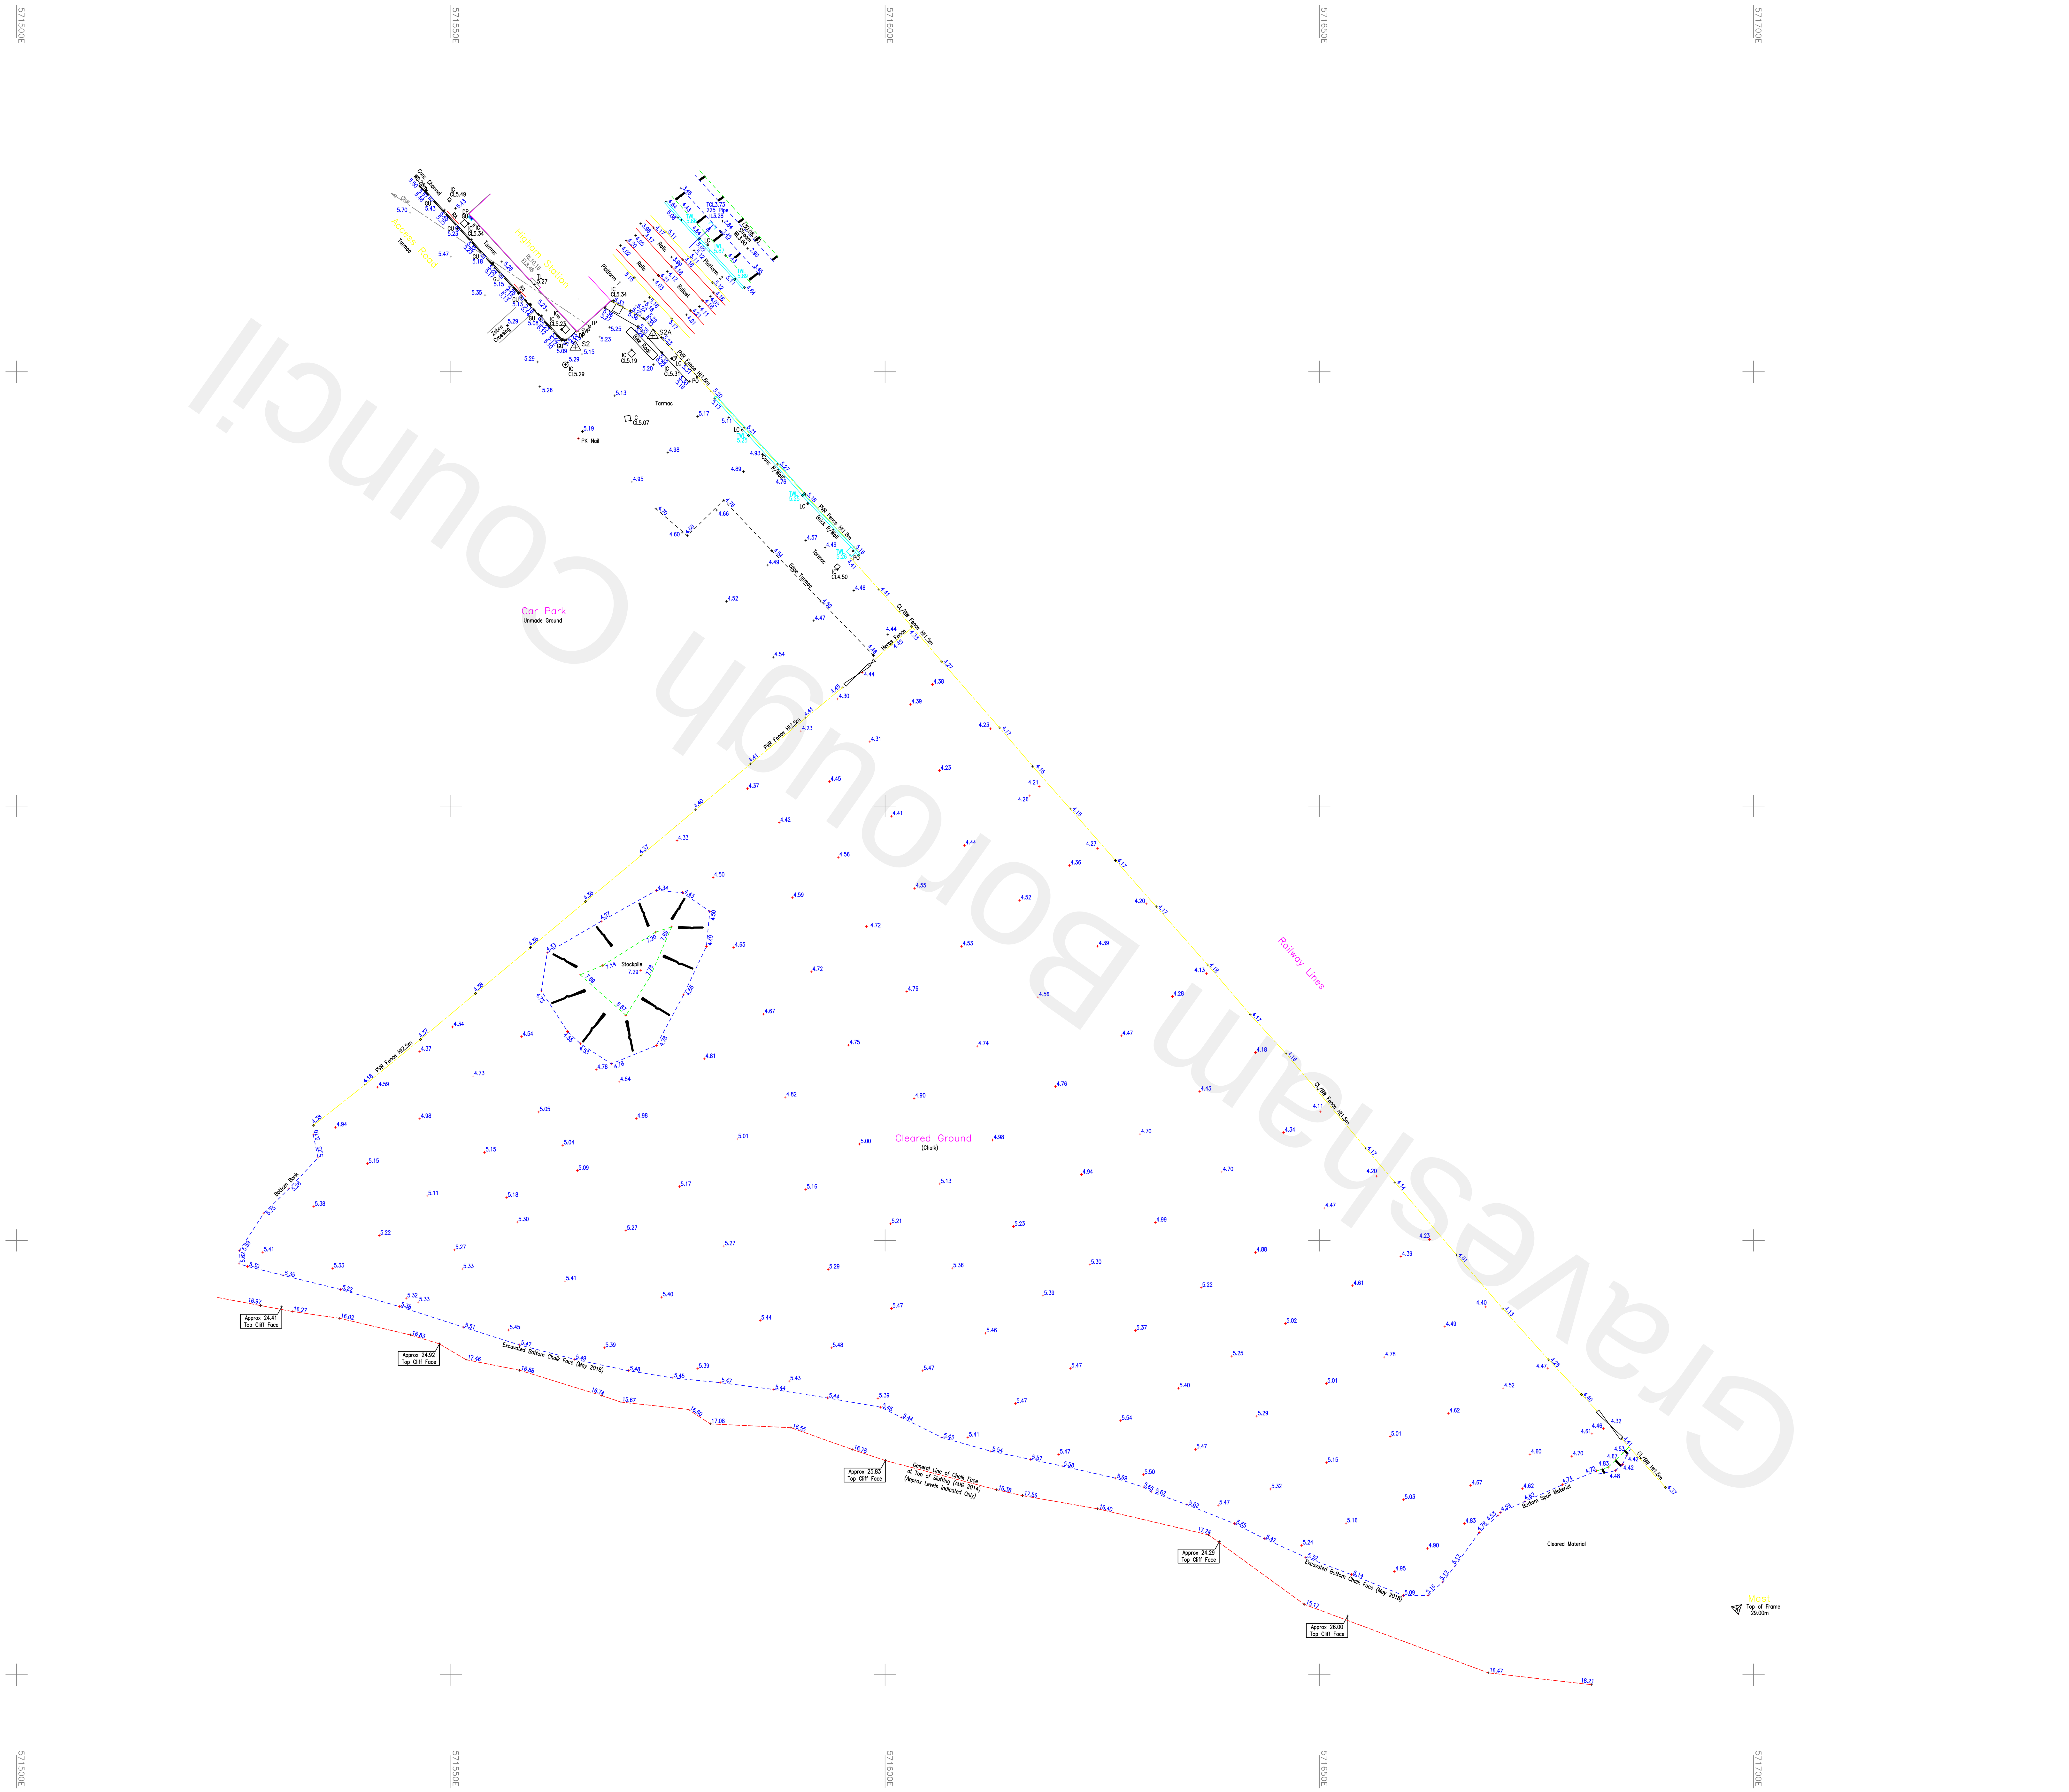

Gravesham Borough Council

Revisions

1. Original Survey Drawing (14/40/A) 27.08.2014
2. Updated Site Levels (18/32/A) 28.05.2018

Notes

1. Coordinates to OS National Grid established by GPS Observations using the OS Active Network
2. Levels based on OS GPS Datum established by GPS Observations using the OS Active Network
3. All Tree Locations are approximate (surveyed remotely) Species may require expert verification
4. Observations to the Chalk Face from remote observations (Levels indicated to Top of Sluffing are estimated) (Levels indicated to Top of Cliff Face are estimated)

SURVEY STATIONS

Name	Easting	Northing	Height
S1	571607.360	172553.897	4.267
S2	571564.326	172602.835	5.145
S3	571649.932	172494.584	4.019
S4	571558.580	172522.519	3.927
S2A	571573.259	172604.186	5.327

DRAWN AND SURVEYED
G.FRENCH MC Inst C.E.S.
Land/Engineering Surveyor
ELVENBROOK
WATER LANE
MAIDSTONE
KENT ME14 3LT
(01622) 734466

ORIGINAL SURVEY 27.08.2014
UPDATE 28.05.2018

Title: TOPOGRAPHIC SURVEY

Location: LAND ADJACENT HIGHAM RAILWAY STATION KENT ME3 7JQ

Client: MR TONY MAISEY

Scale: 1:250 DRG No. 18/32/A