



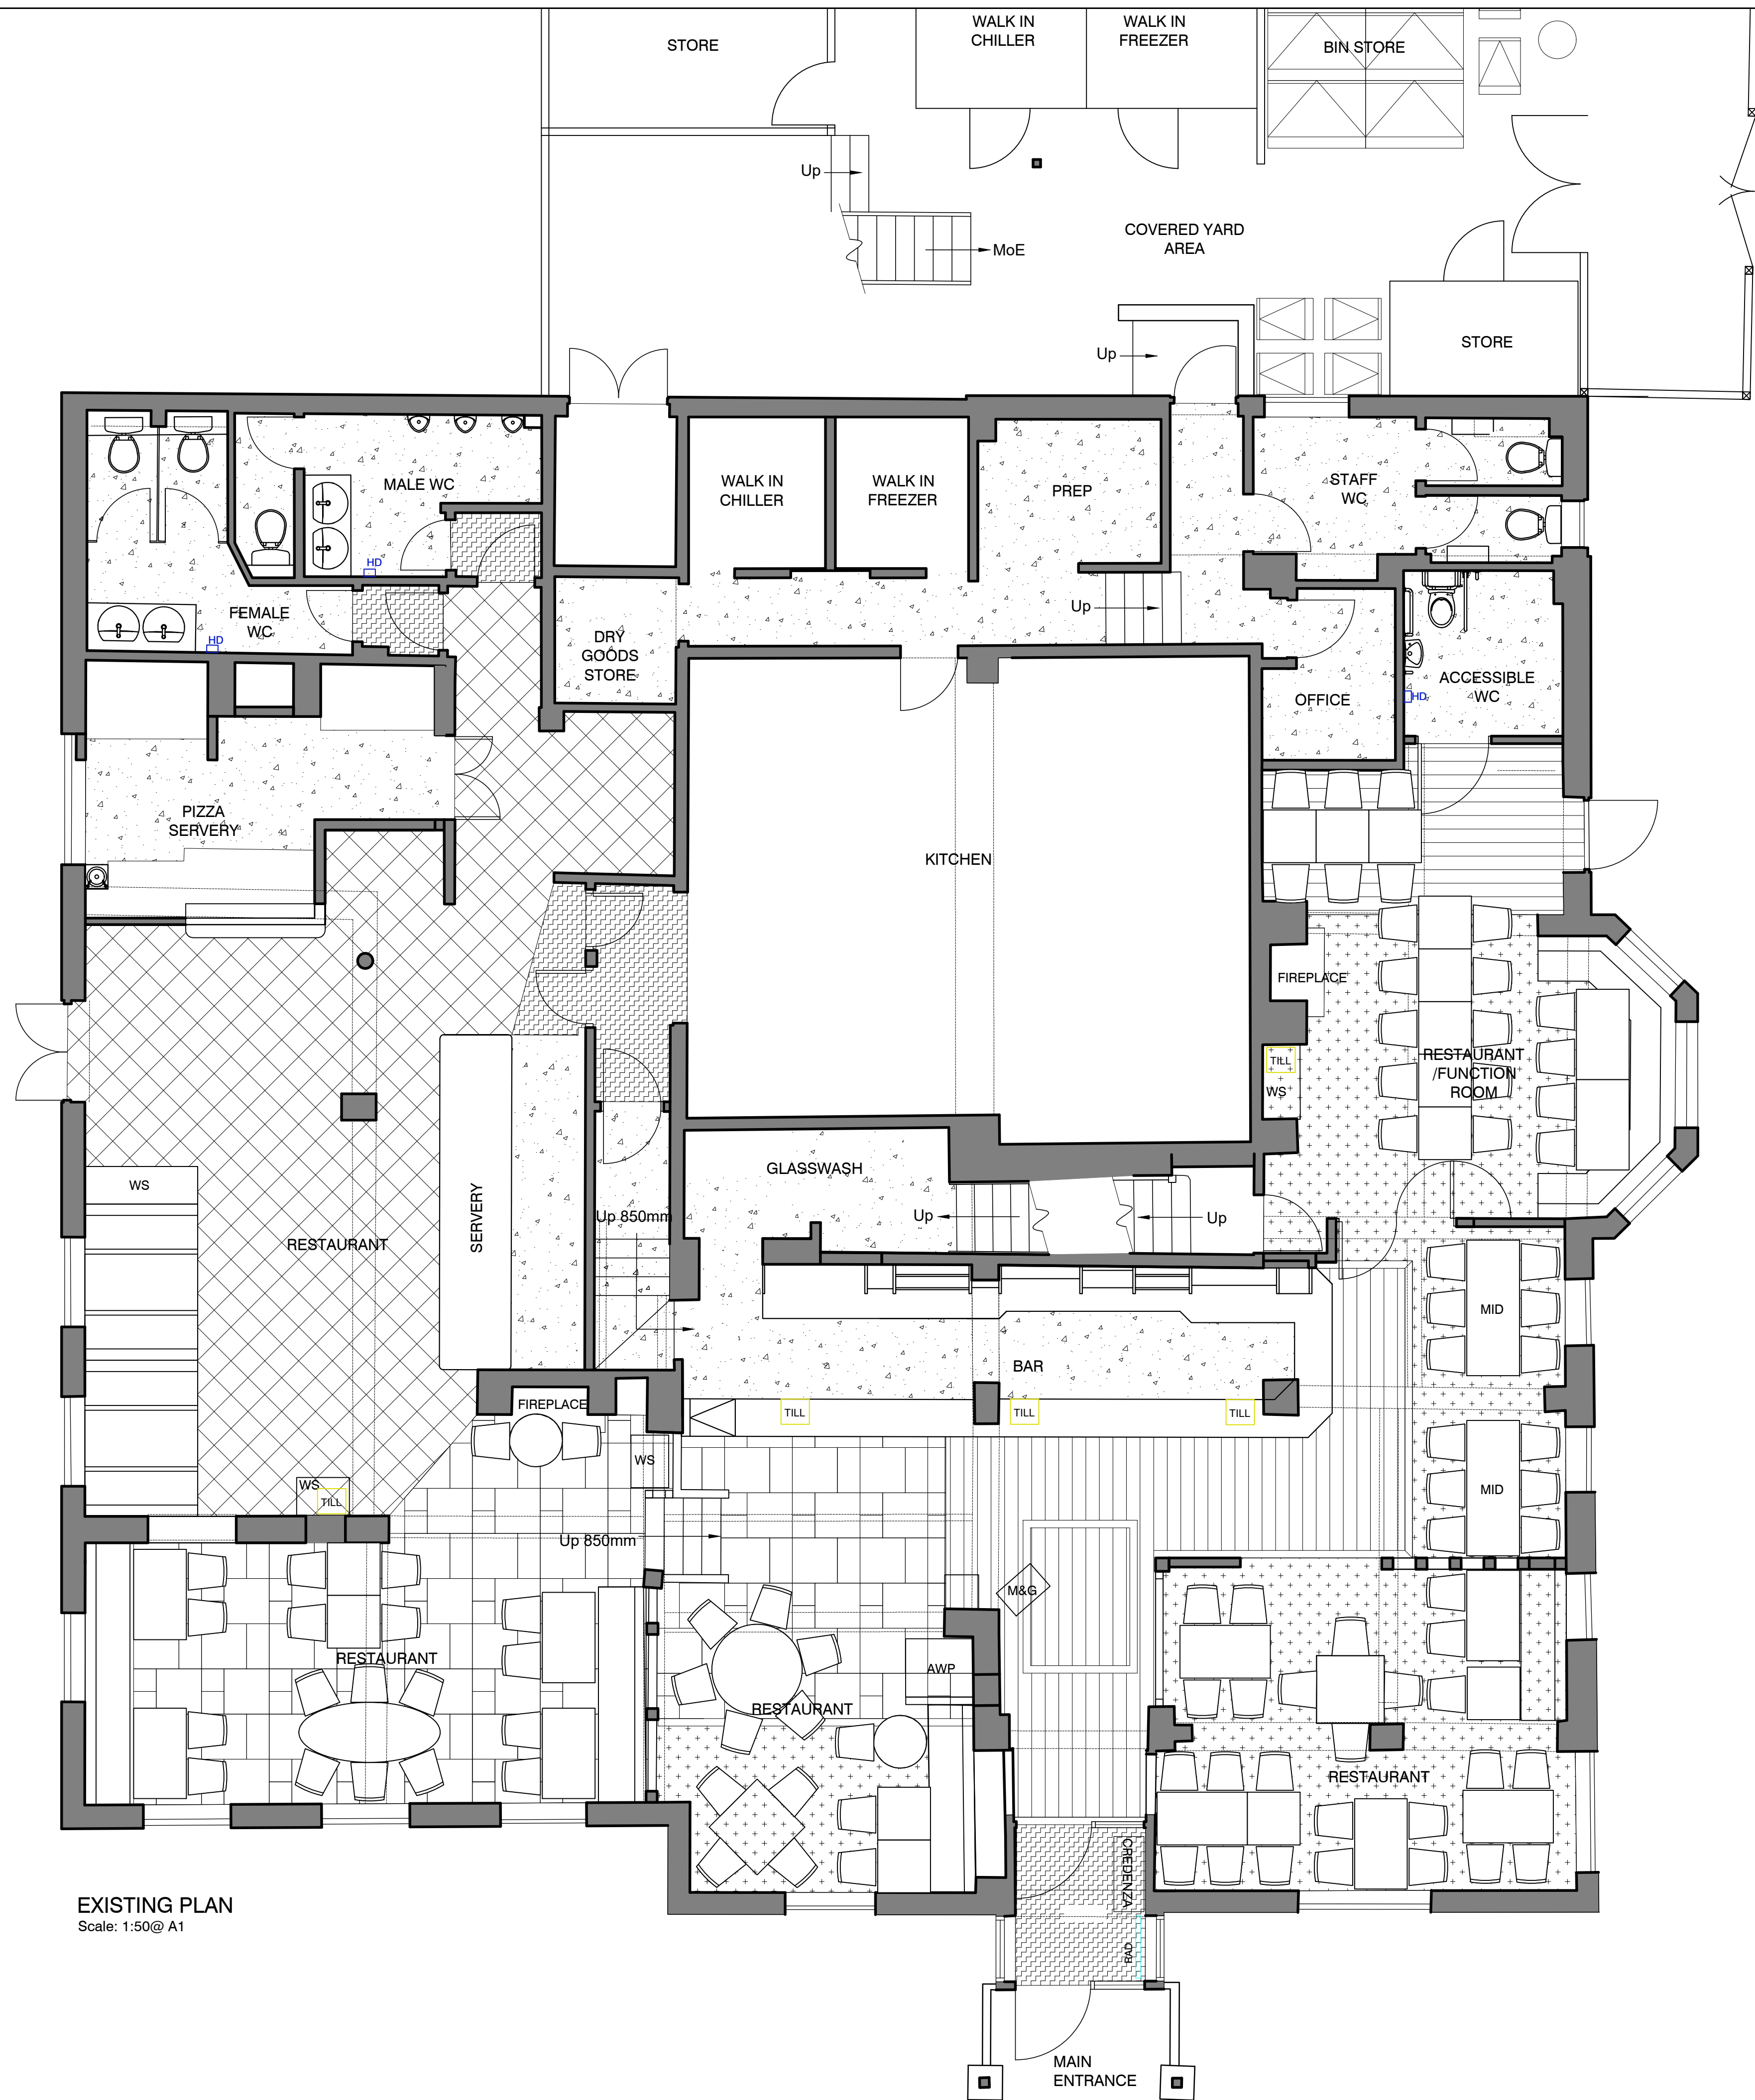

EXISTING PLAN
Scale: 1:50@ A1

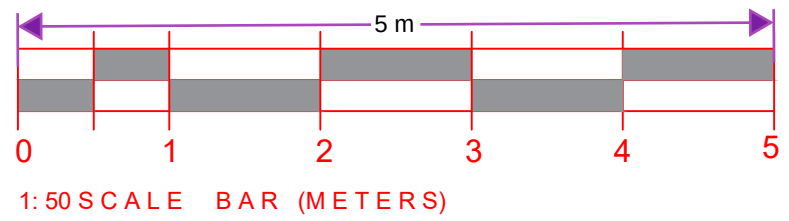

/	FIRST ISSUE	14/04/25	SEA
---	-------------	----------	-----

DO NOT SCALE. WRITTEN DIMENSIONS TO BE USED IN PREFERENCE TO SCALED DIMENSIONS. ALL DIMENSIONS TO BE CHECKED ON SITE BY CONTRACTOR & ALL DISCREPANCIES TO BE REPORTED TO JMDA.

JOB TITLE
M&B EGO
THE COPPERFIELD
GRAVESEND RD, GRAVESEND, DA12 3JW

DRAWING TITLE
EXISTING GA PLAN

DRAWING NUMBER JMDA_1777_PL_001	REVISION /
------------------------------------	---------------

SCALE 1:50	SHEET SIZE A1
---------------	------------------

DATE APR 25	DRAWN BY SEA	CHECKED BY HF
----------------	-----------------	------------------

Jmda.
Interior Architecture Graphics

JMDA LTD
2 The Holmes Skipwith,
York, YO8 5SL
T: 01757 288 399
info@jmdaltd.co.uk
www.jmdaltd.co.uk

Copyright © This drawing is the property of JMDA Ltd. All rights reserved.