


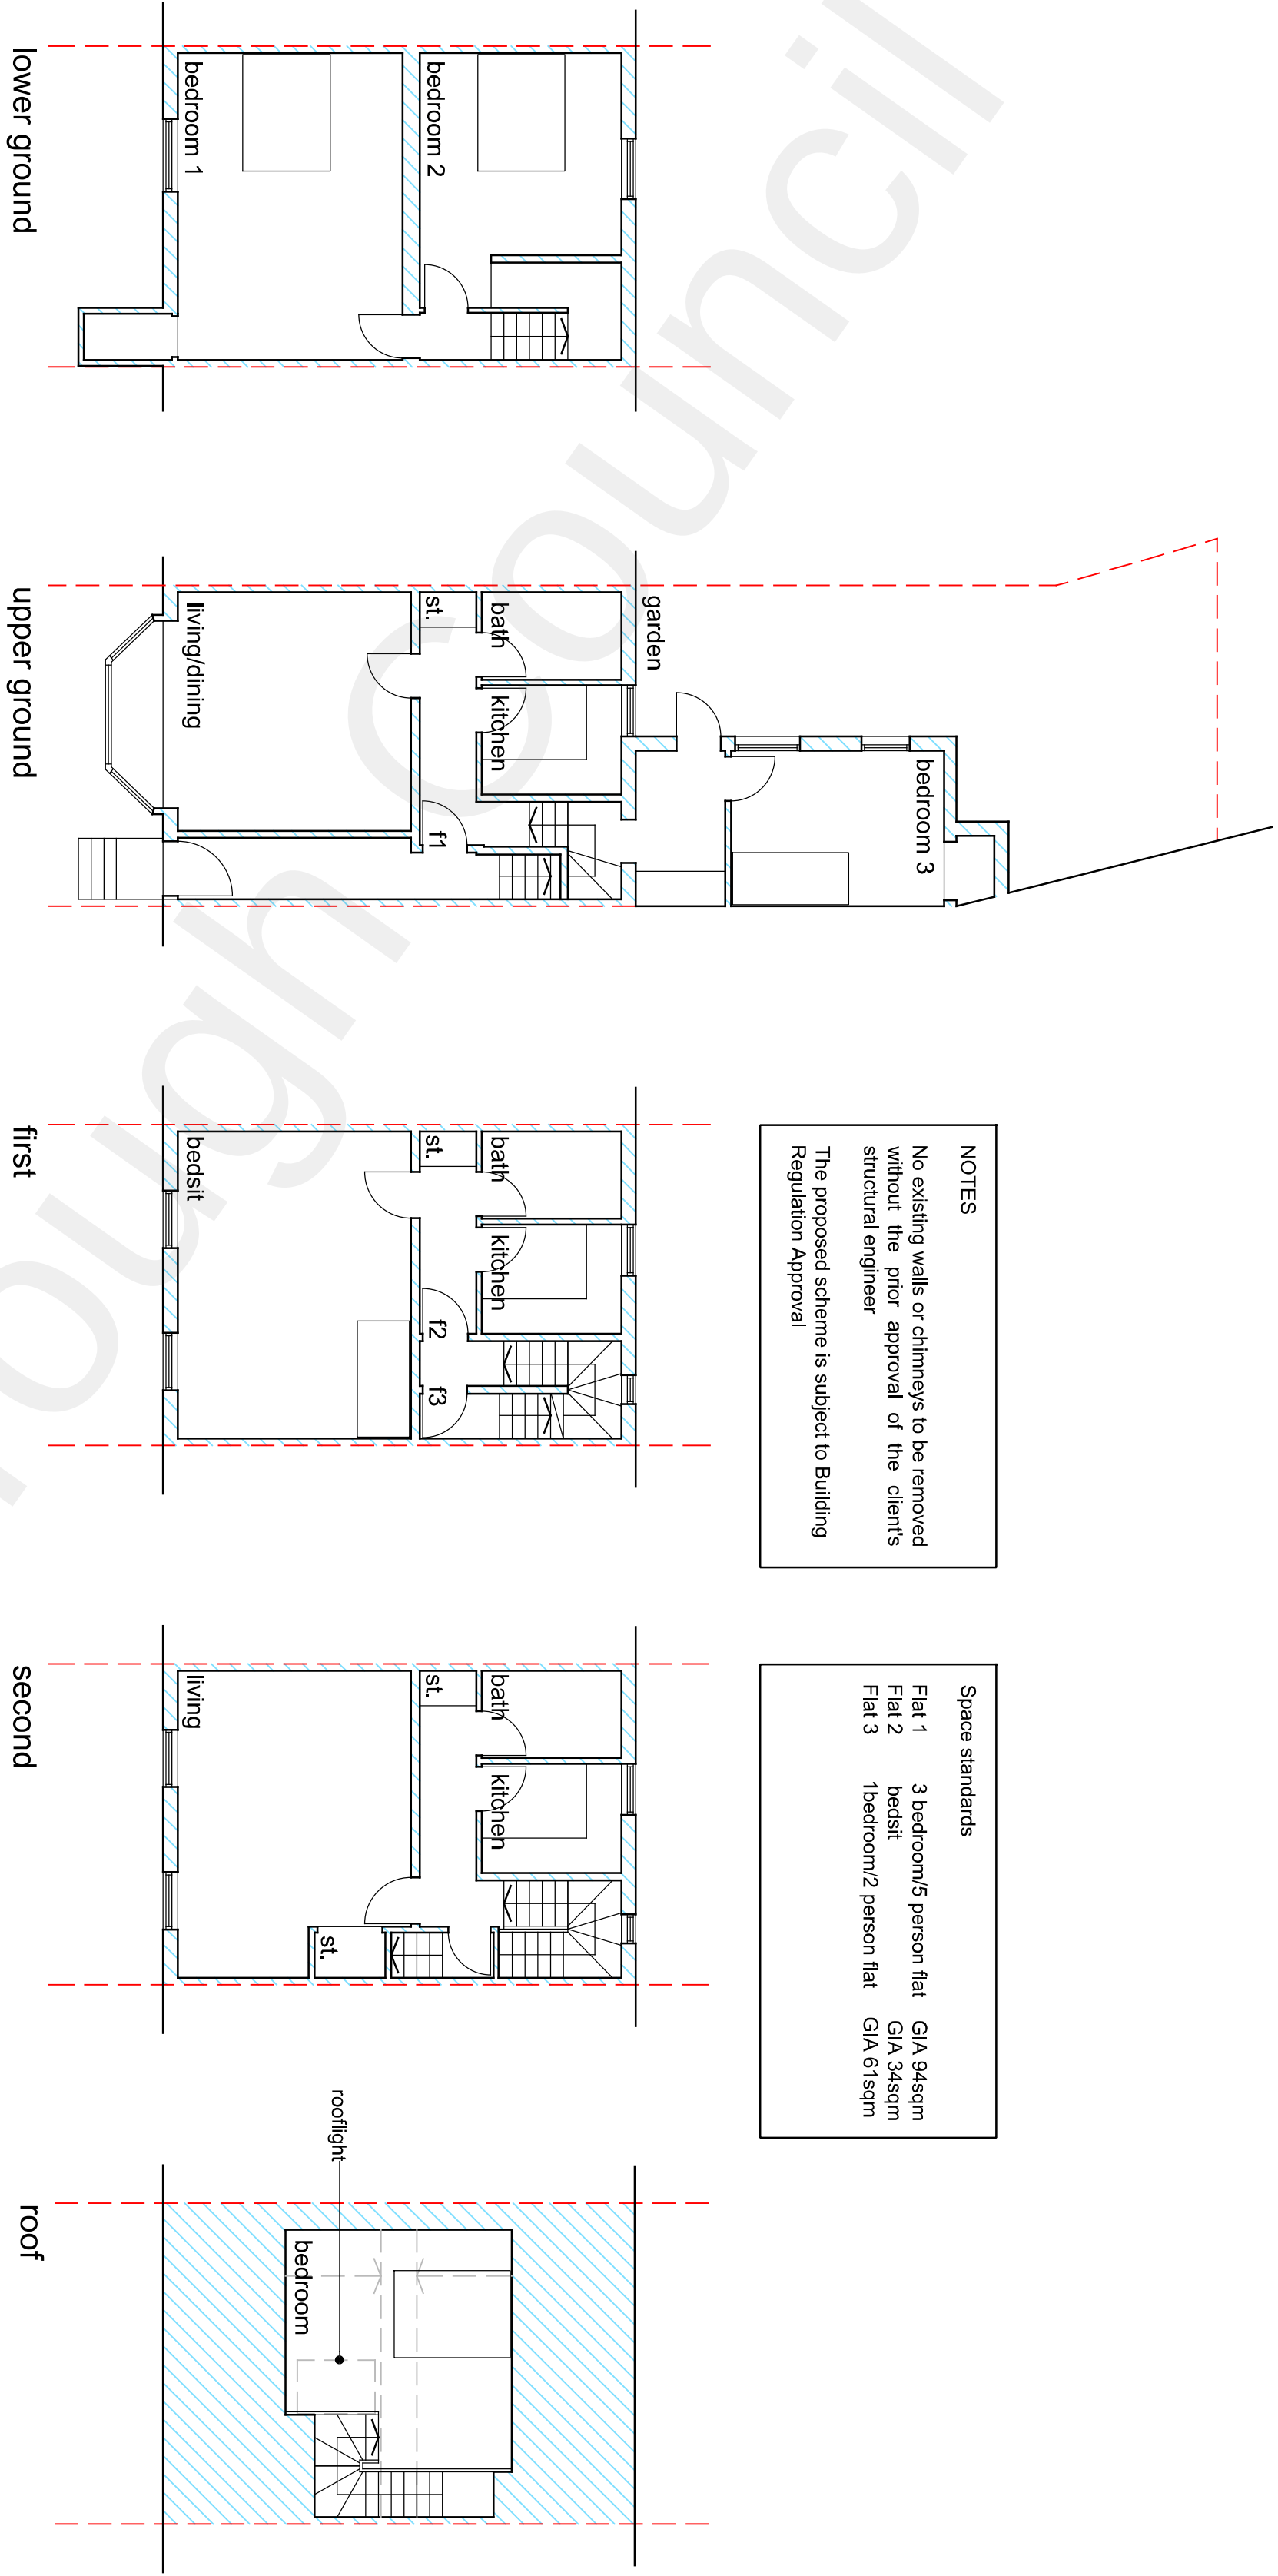


NOTES

No existing walls or chimneys to be removed without the prior approval of the client's structural engineer.

The proposed scheme is subject to Building Regulation Approval

Space standards

Flat 1	3 bedroom/5 person flat	GIA 94sqm
Flat 2	bedsit	GIA 54sqm
Flat 3	1bedroom/2 person flat	GIA 67sqm

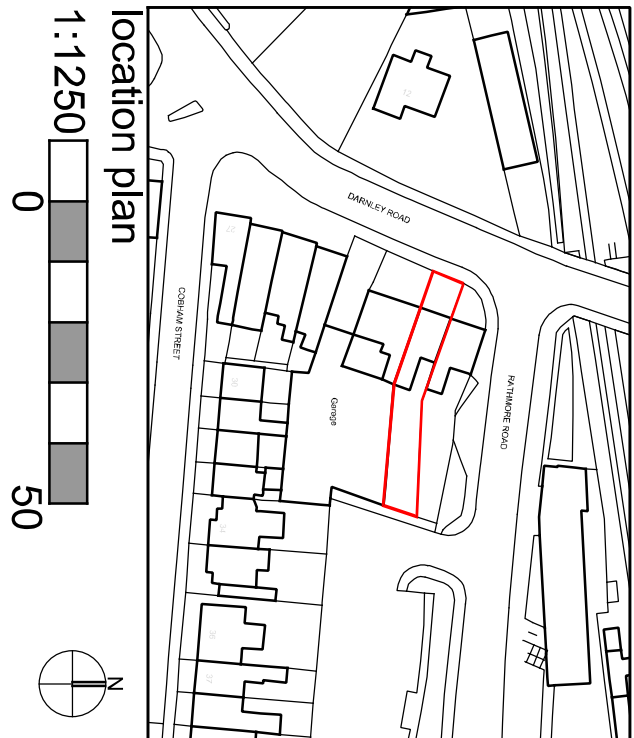


location plan

1:1250 0 50



1:100 0 5

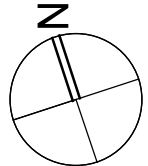

Conversion to three flats

17 Danley Road

As proposed

DRAWING STATUS		Revisions	
Preliminary	☒	For Approval	☒
Information	☐	Actual	☐

Project		Conversion to three flats	
Client	M. Hayer	Site	17 Danley Road
Title	As proposed	Scale at A1	1:100
Date	Mar 22		

sub rosa
architecture

SUB ROSA ARCHITECTURE LTD
The Studios 62 Pine Avenue Gravesend DA12 1QZ
t: 01474 74707
e: carloue@subrosa.co.uk

DRAWING NUMBER

22 - 1421 - 02A