



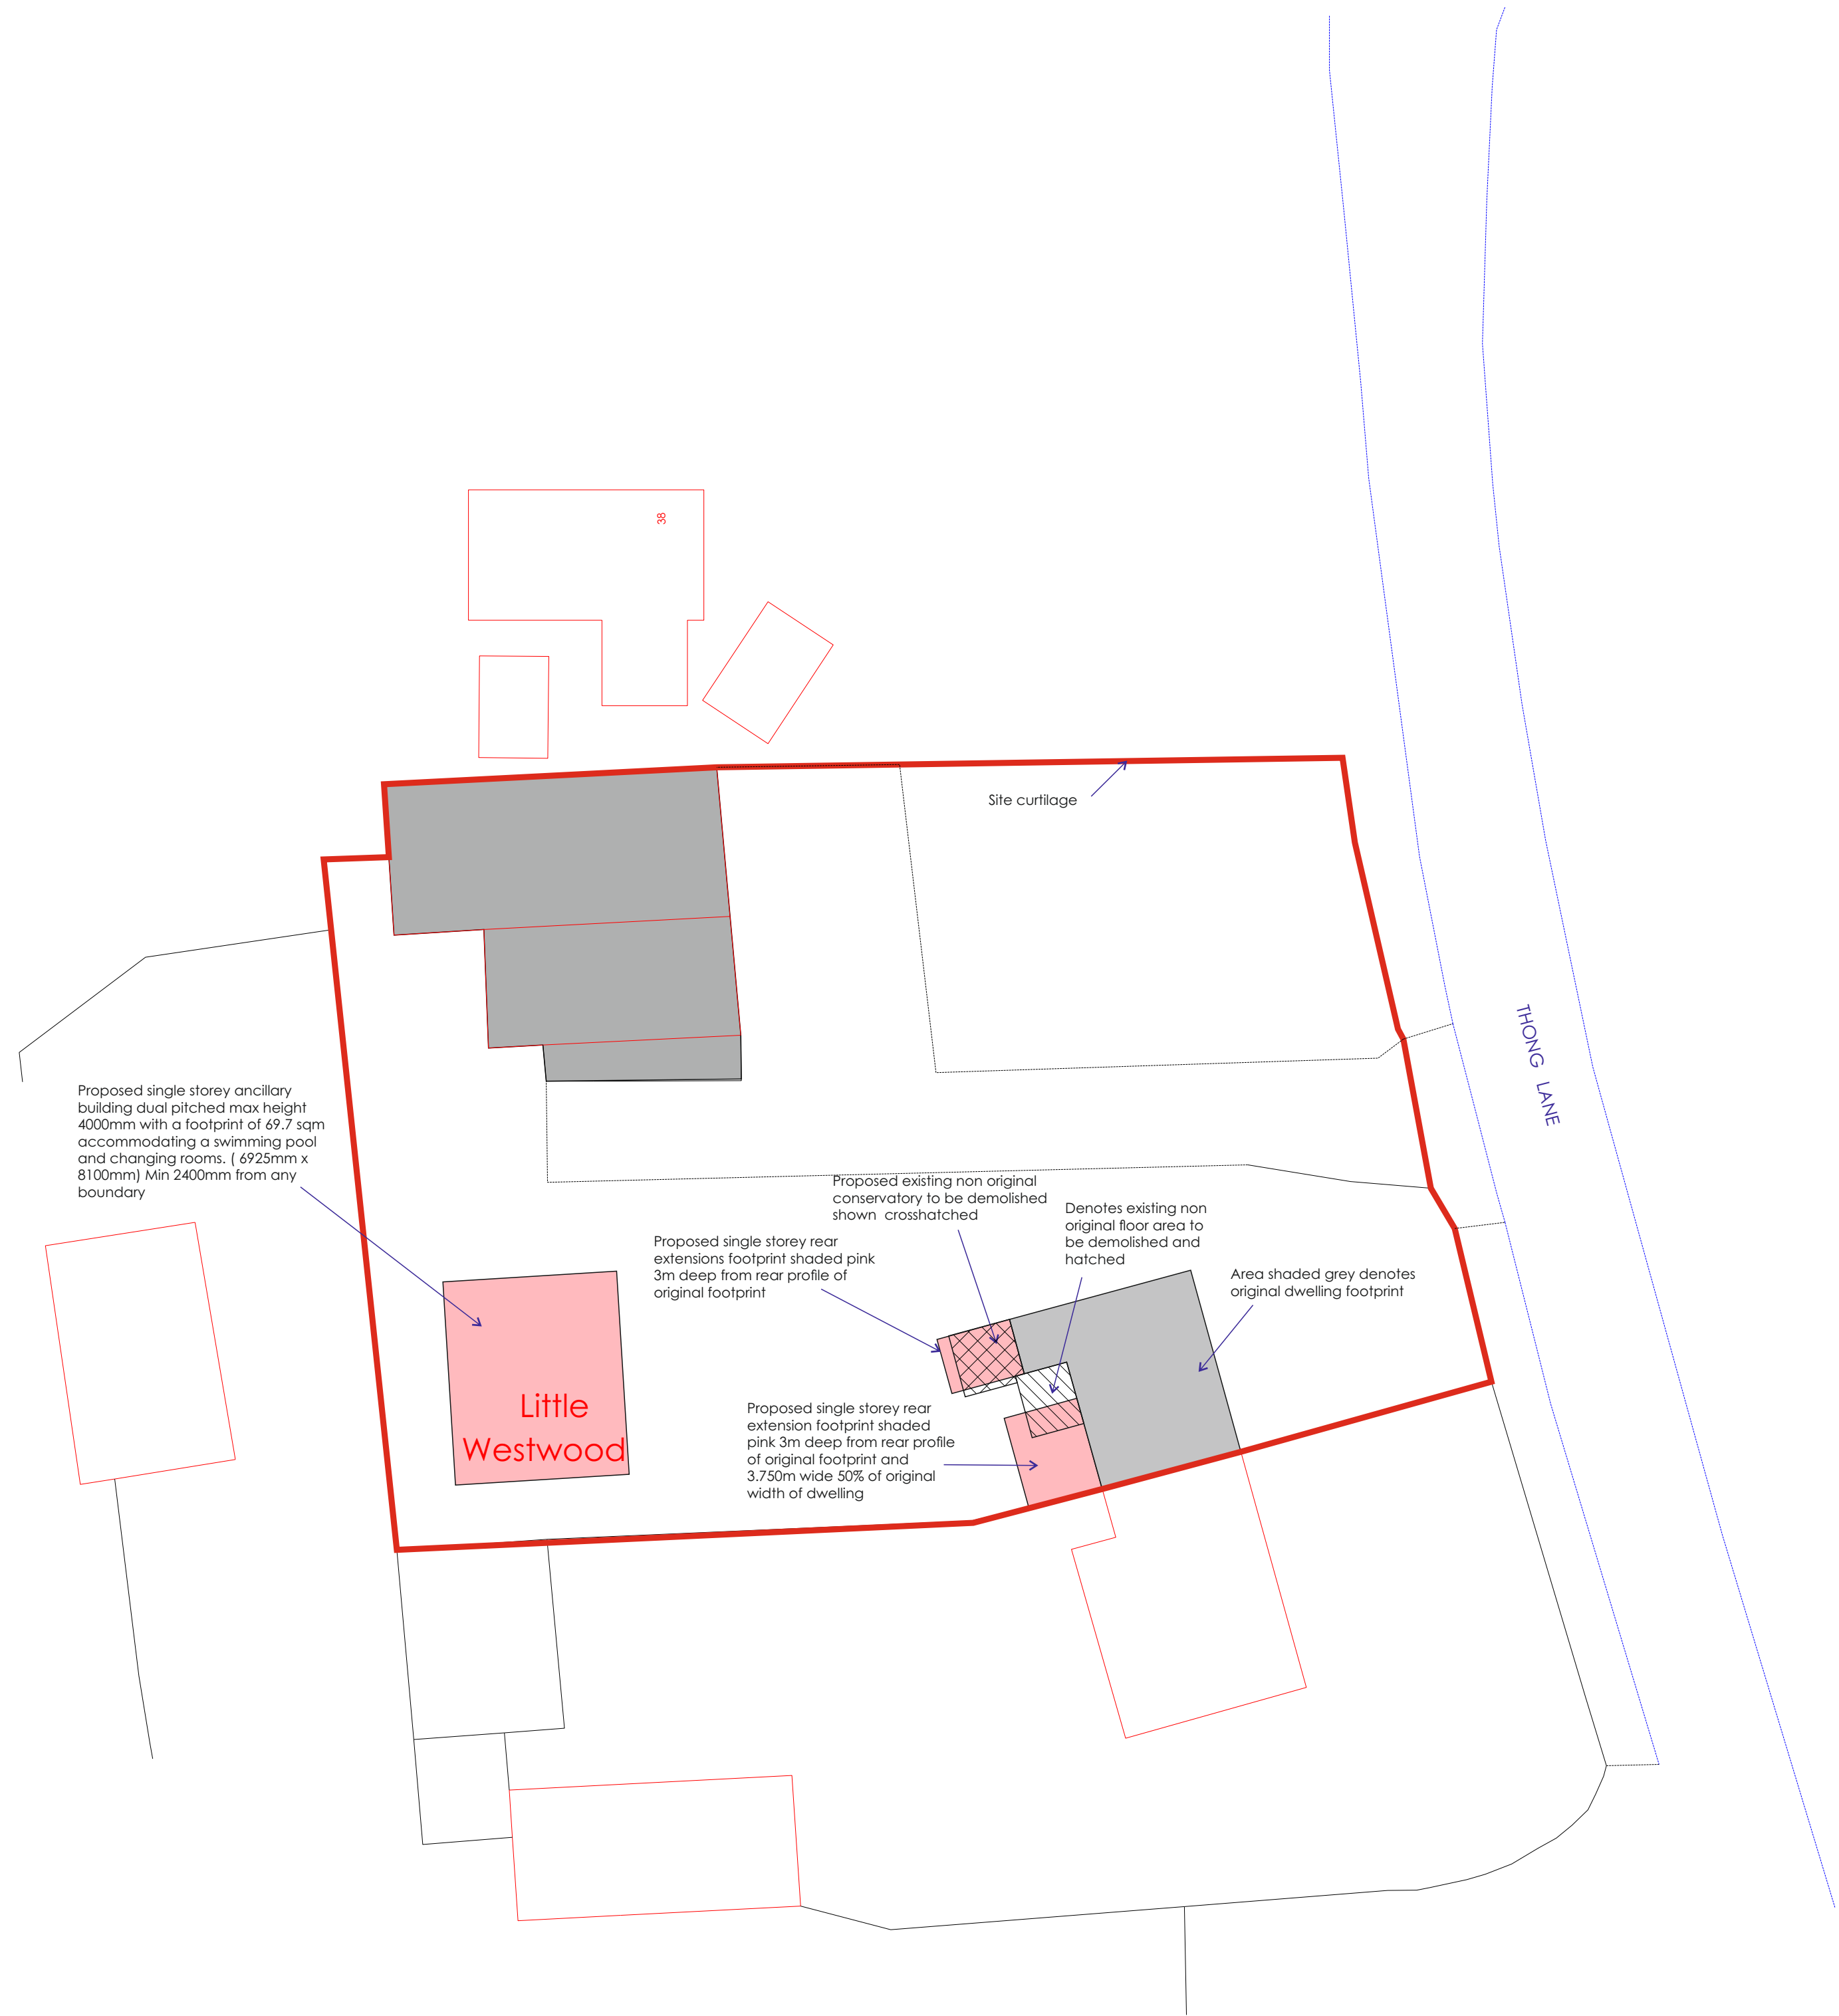

Proposed Block Site Plan-1:200

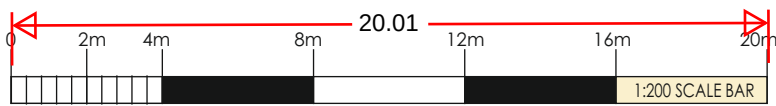

C. Revised proposal
B. Revised proposal
A. Revised proposal

RFW
RFW
RFW

REVISIONS	
SCALE	1:50 1:200
DATE	November 2023

Proposed Site Block Plan

PROJECT
Proposed Rear Extensions and Ancillary Building
Little Westwood Thong Lane
Gravesend Kent DA12 4AD
for: Mr M and Mrs A Cason

WARD + ASSOCIATES
THE HOO WROTHAM ROAD
MEOPHAM GRAVESEND KENT DA13 0HP
T: 01474 814196 M: 07771 863940
E: admin@wardassociates.co.uk W: www.wardassociates.co.uk
Skype User Name: ragnarwardassociates

1222.WD.07c