


7
143
PROPOSED SECTIONAL ELEVATION 7 (EAST)
1:100

0 1 2 3 4 5m


PROPOSED NEW ENTRANCE
WITH RAMP AND STEPPED
ACCESS

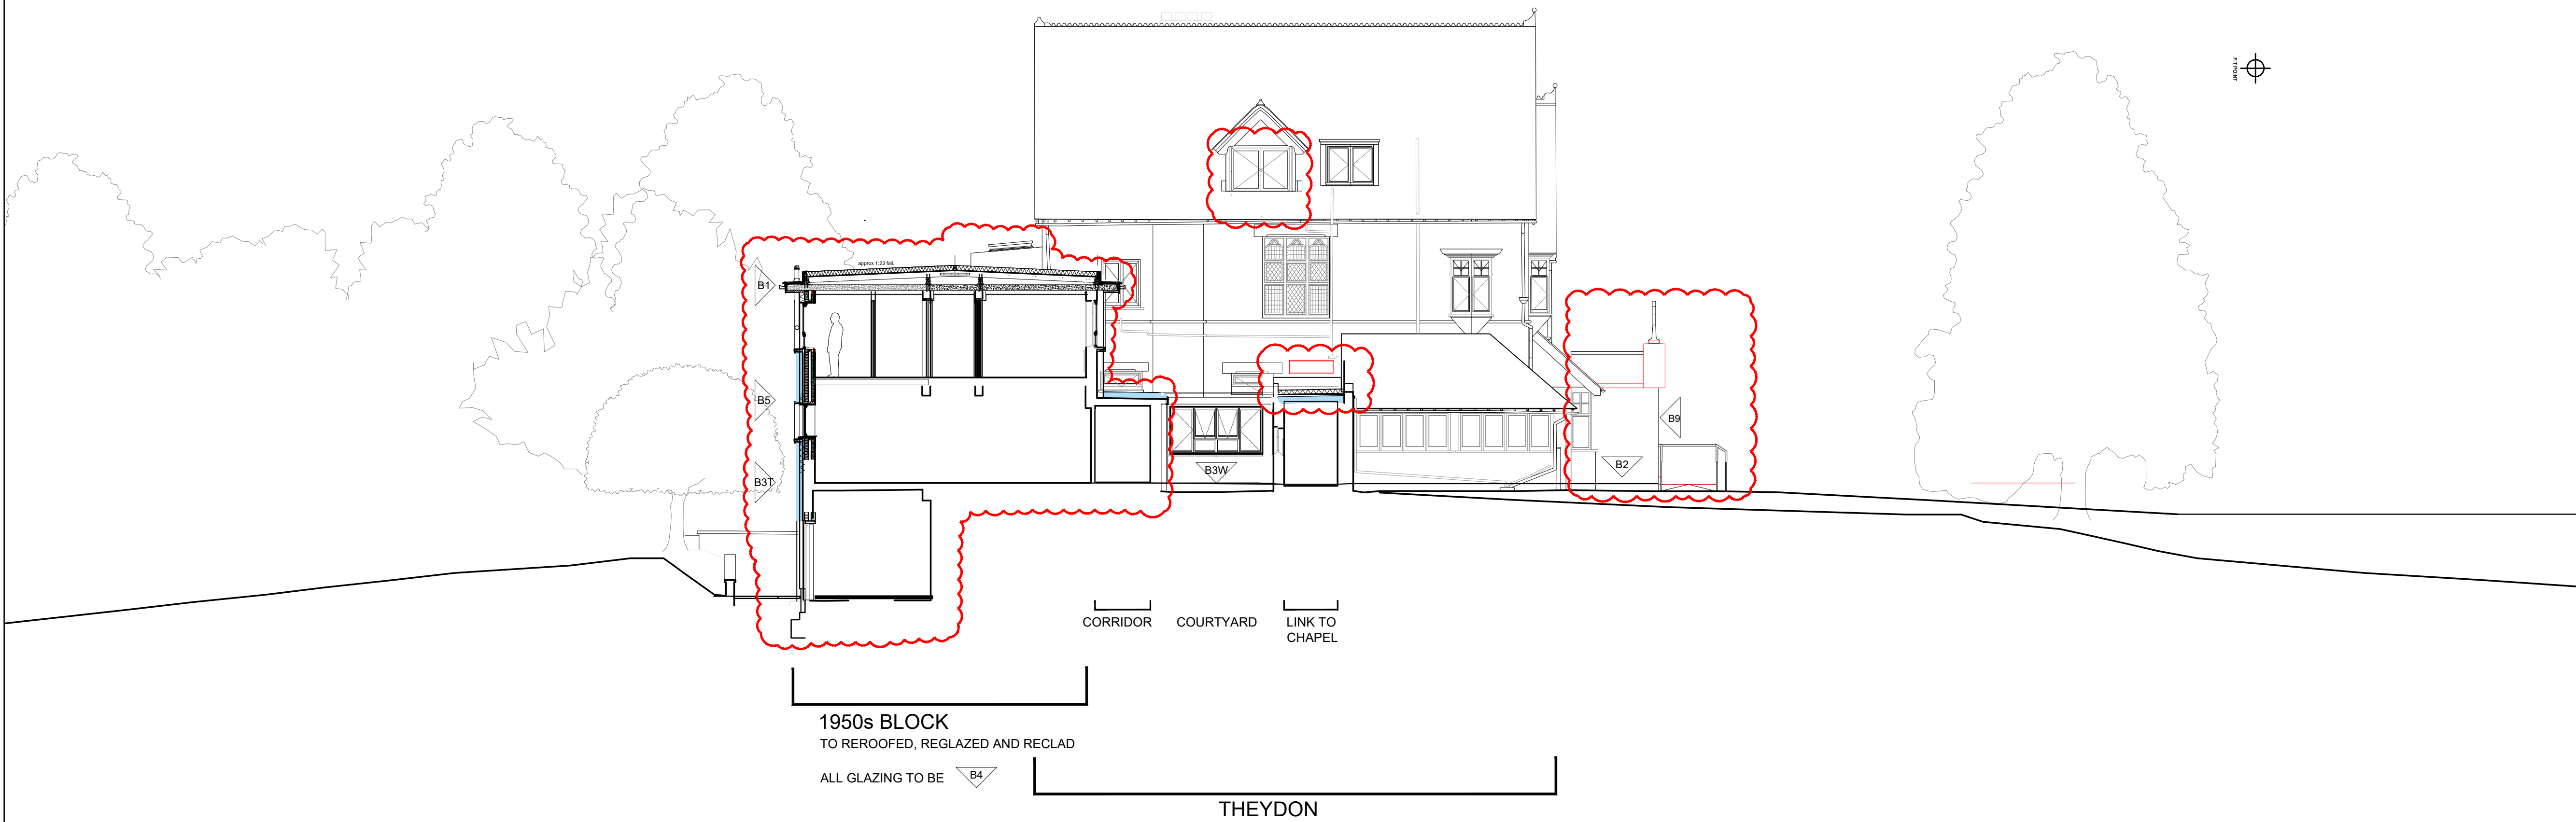

8
143
PROPOSED SECTIONAL ELEVATION 8 (WEST)
1:100

0 1 2 3 4 5m

PROPOSED STAIRCASE
EXTENSION

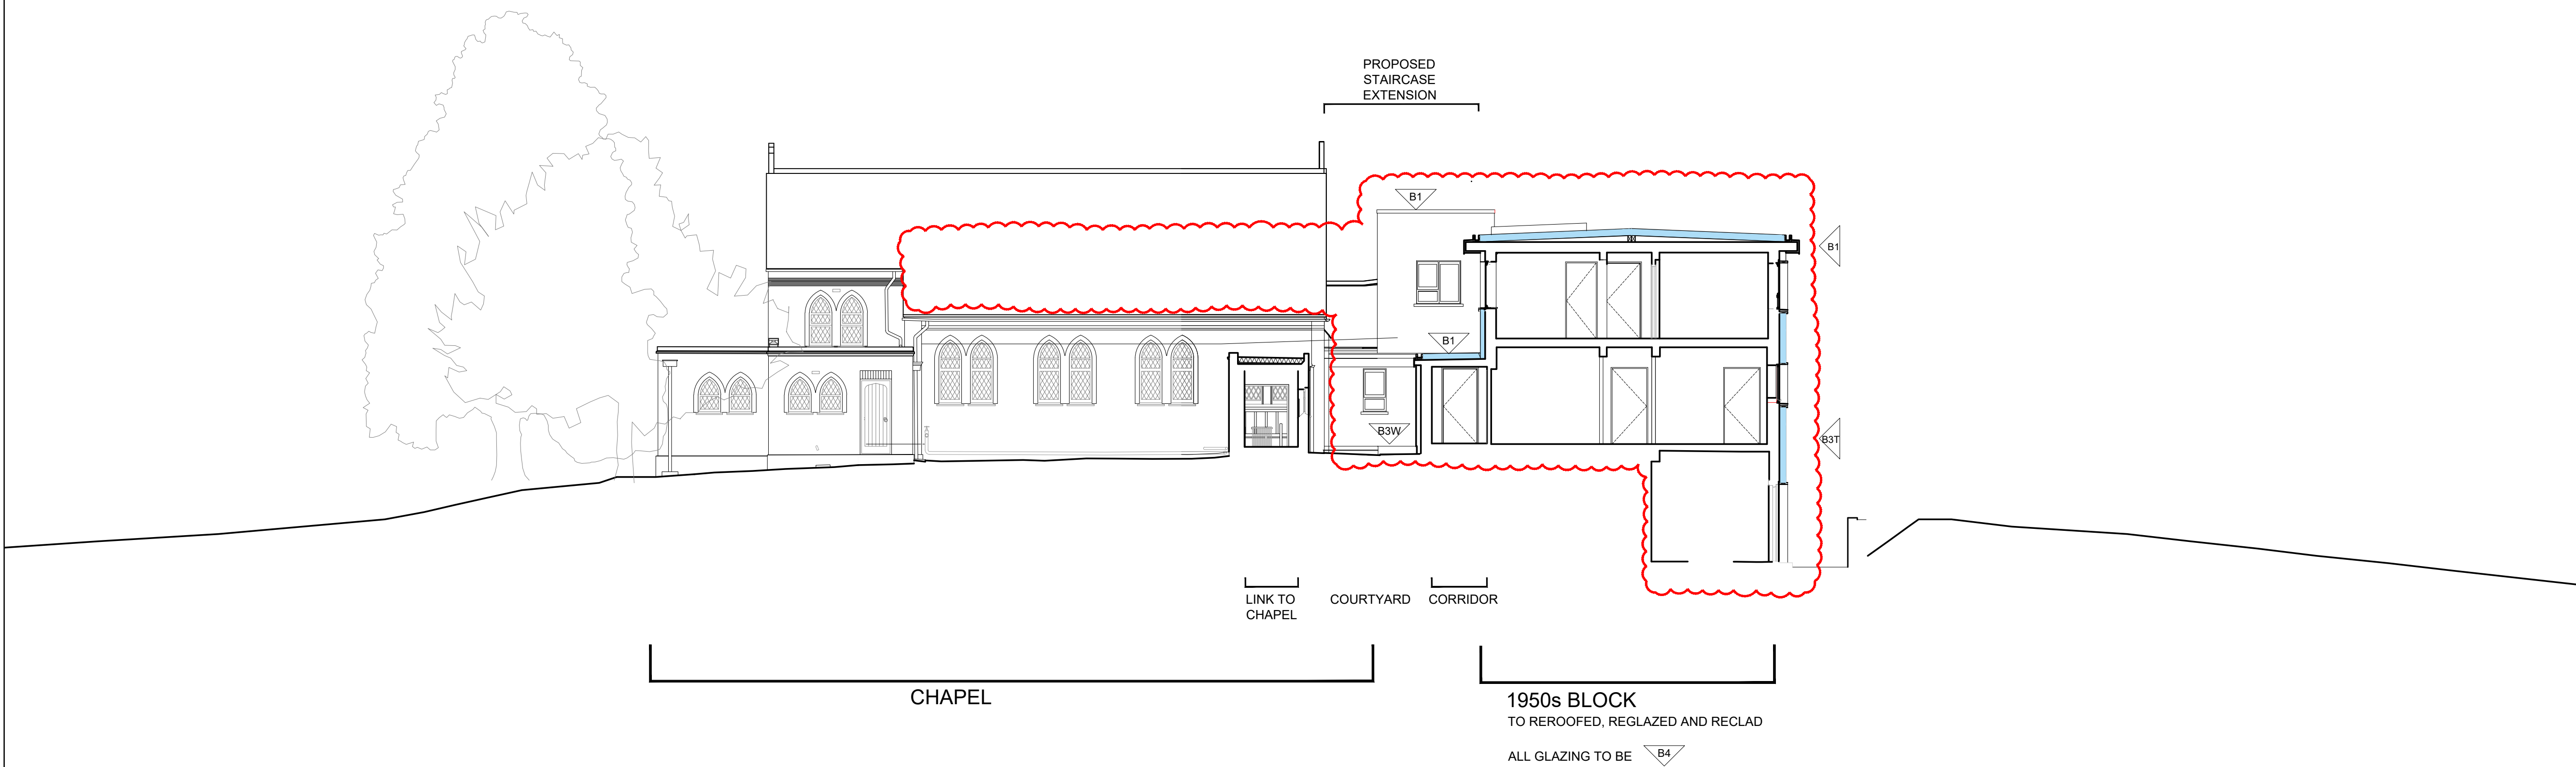

NOTES

BUILDING ELEMENT KEY

- B1 - Black EPDM single ply roofing membrane
- B2 - Standing seam zinc roofing and cladding
- B3T - B3T Insulated render terracotta
- B3W - B3W - Insulated render white
- B4 - Double glazed aluminum/timber composite windows and doors
- B5 - Brise Soleil
- B6 - Photovoltaic panels
- B7 - Rooflights
- B8 - Double glazed timber windows and doors
- B9 - New brick walls

clayarchitecture

FOR PLANNING

ISSUE DATE: 31/07/24

B	23.06.12	HC	Design Development
A	15.12.23	CP	Design development
Rev.	Date	By	Notes
Copyright Clay Architecture Ltd			
All dimensions are to be verified by the contractor before commencing works			
Project			
CONVENT OF MERCY, GRAVESEND			
PROPOSAL FOR DOWNSIZING			
Client			
SISTERS OF MERCY			

clayarchitecture

Great Lines Studios, Marlborough Road, Gillingham, Kent ME7 5HB
T: 01634 573 017
www.clayarchitecture.com
E: design@clayarchitects.com

Title	Scale	1:100
PLANNING	@ A1 size	
PORP'D SECTIONS / ELEVS 7 & 8	Date	05/06/2023
Drawing No.	Revision	Drawn GEN
5285/PL/143	C	Authorised