
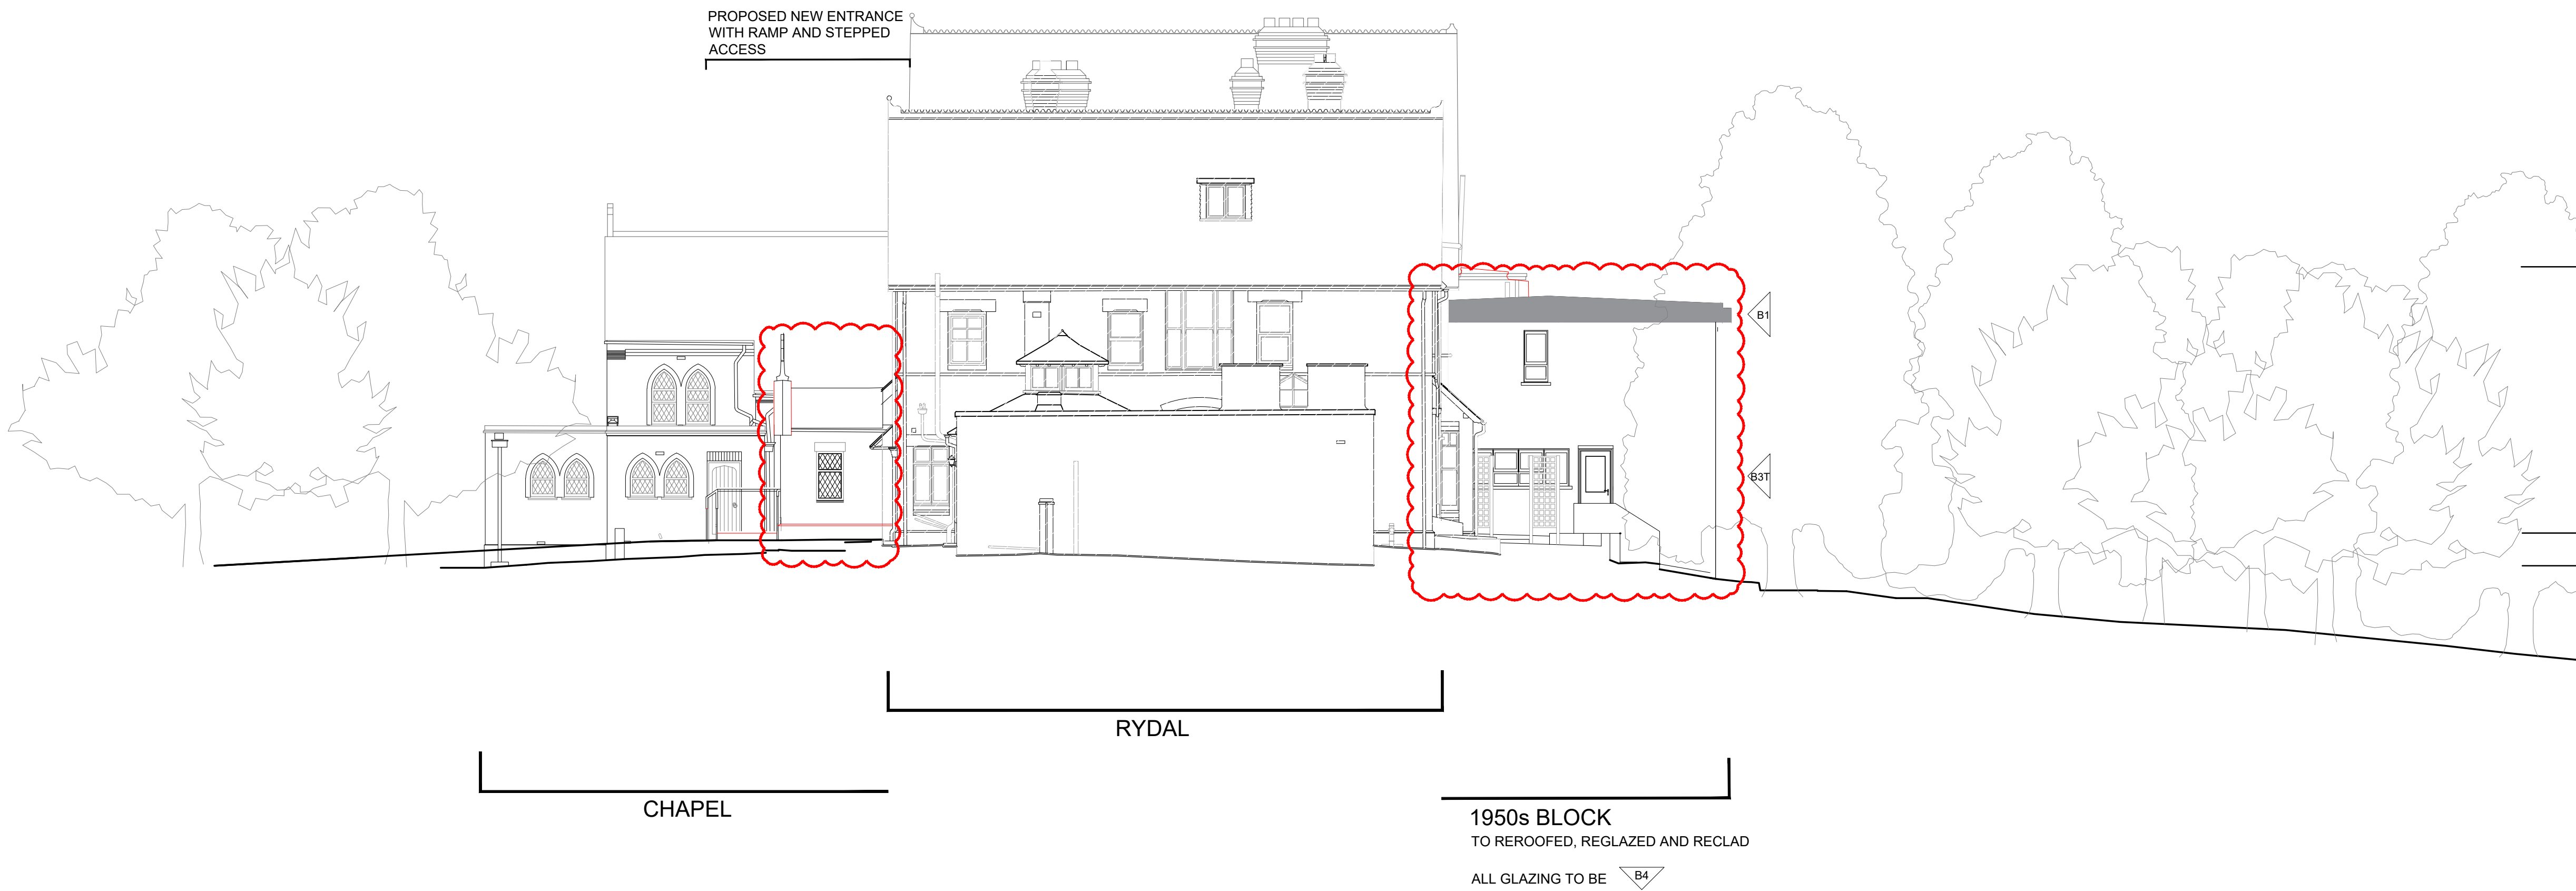


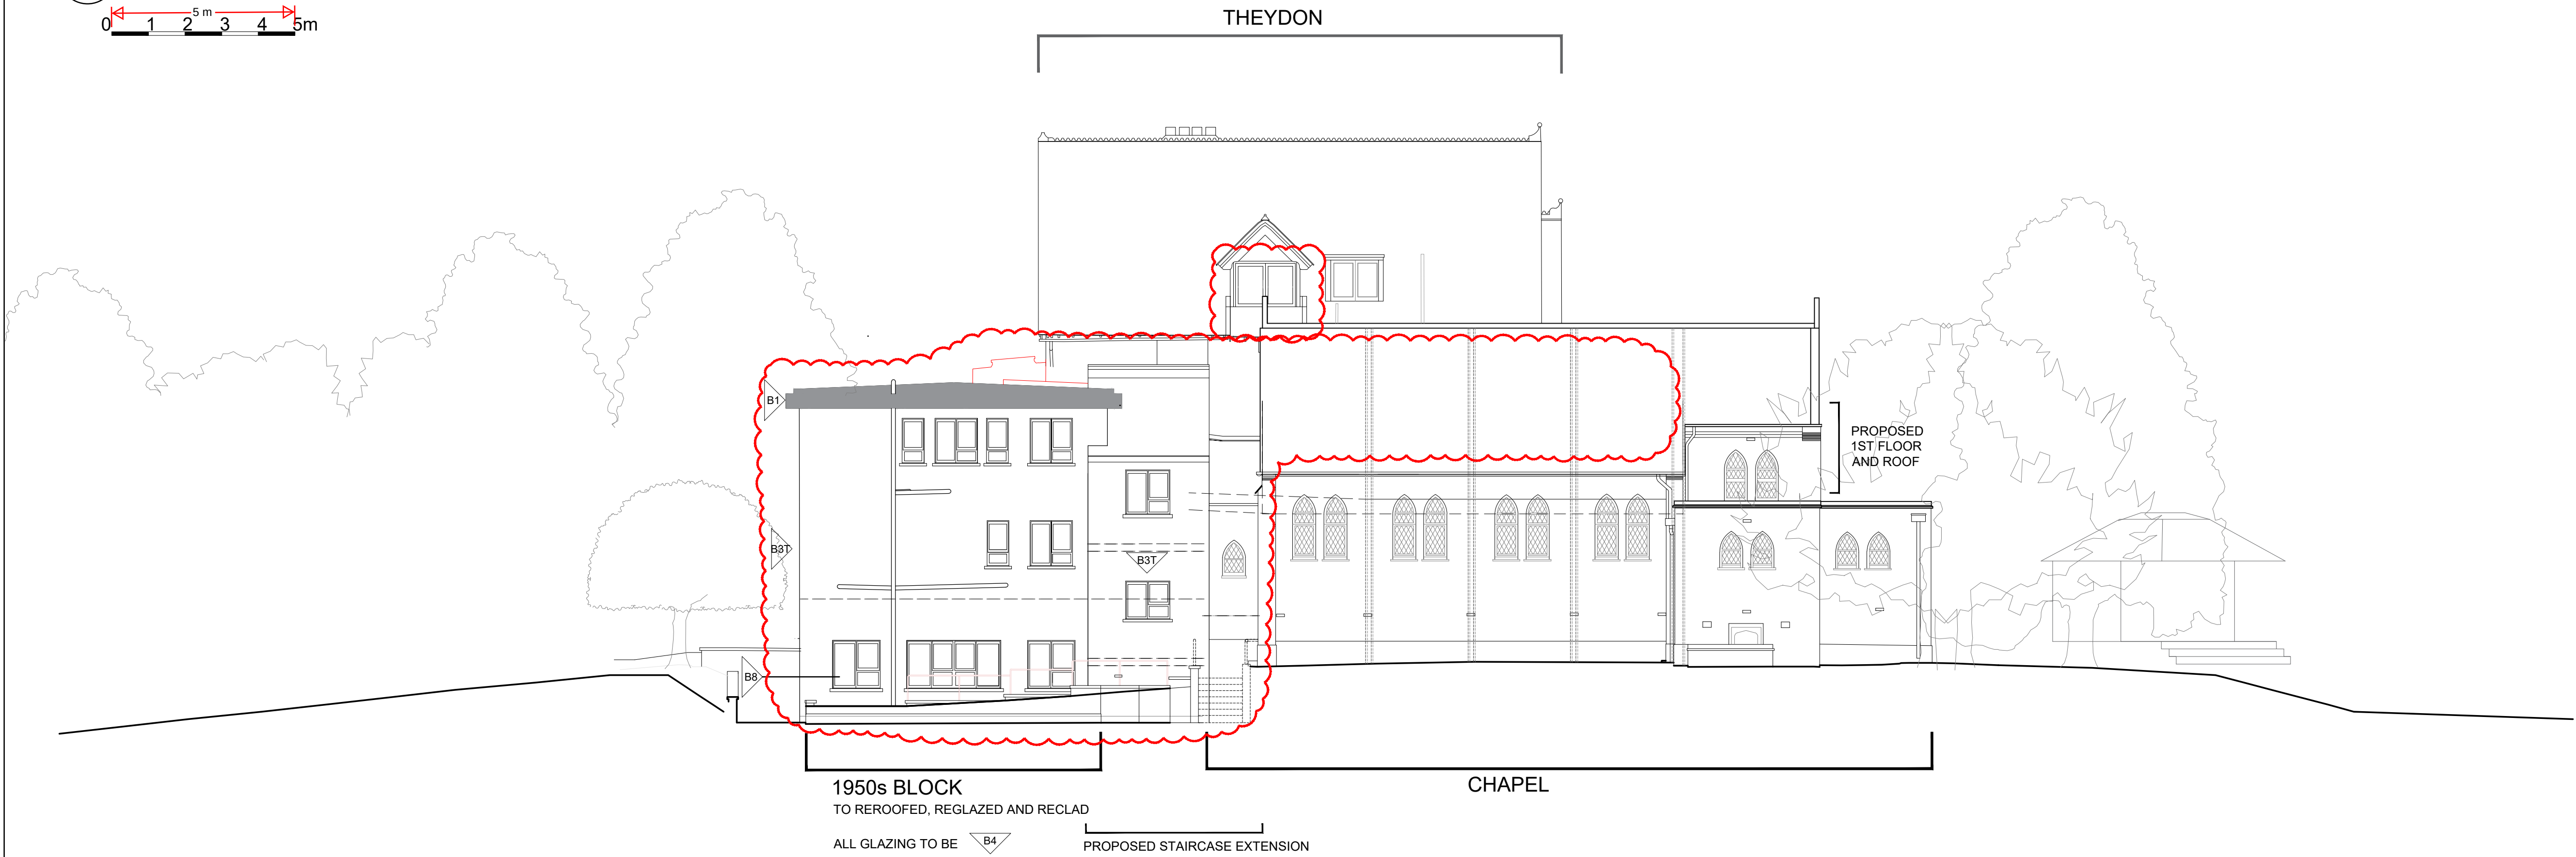

NOTES

- BUILDING ELEMENT KEY**
- B1 - Black EPDM single ply roofing membrane
  - B2 - Standing seam zinc roofing and cladding
  - B3T - Insulated render terracotta
  - B3W - Insulated render white
  - B4 - Double glazed aluminum/timber composite windows and doors
  - B5 - Brise Soleil
  - B6 - Photovoltaic panels
  - B7 - Rooflights
  - B8 - Double glazed timber windows and doors
  - B9 - New brick walls

clayarchitecture

**FOR PLANNING**

ISSUE DATE: 31/07/24

|      |          |    |                    |
|------|----------|----|--------------------|
| B    | 23.08.12 | HC | Design Development |
| A    | 16.12.23 | CP | Design development |
| Rev. | Date     | By | Notes              |

Copyright Clay Architecture Ltd  
All dimensions are to be verified by the contractor before commencing works

Project  
CONVENT OF MERCY, GRAVESEND  
PROPOSAL FOR DOWNSIZING  
Client  
SISTERS OF MERCY

clayarchitecture

Great Lines Studios, Marlborough Road, Gillingham, Kent ME7 5HB  
T: 01634 573 017  
www.clayarchitecture.com  
E: design@clayarchitects.com

|                           |            |
|---------------------------|------------|
| Title                     | Scale      |
| PLANNING                  | 1:100      |
| PROPOSED ELEVATIONS 3 & 4 | @ A1 size  |
| Drawing No.               | Date       |
| 5285/PL/141               | 05/06/2023 |
| Revision                  | Drawn      |
| C                         | GEN        |
| Authorised                |            |