
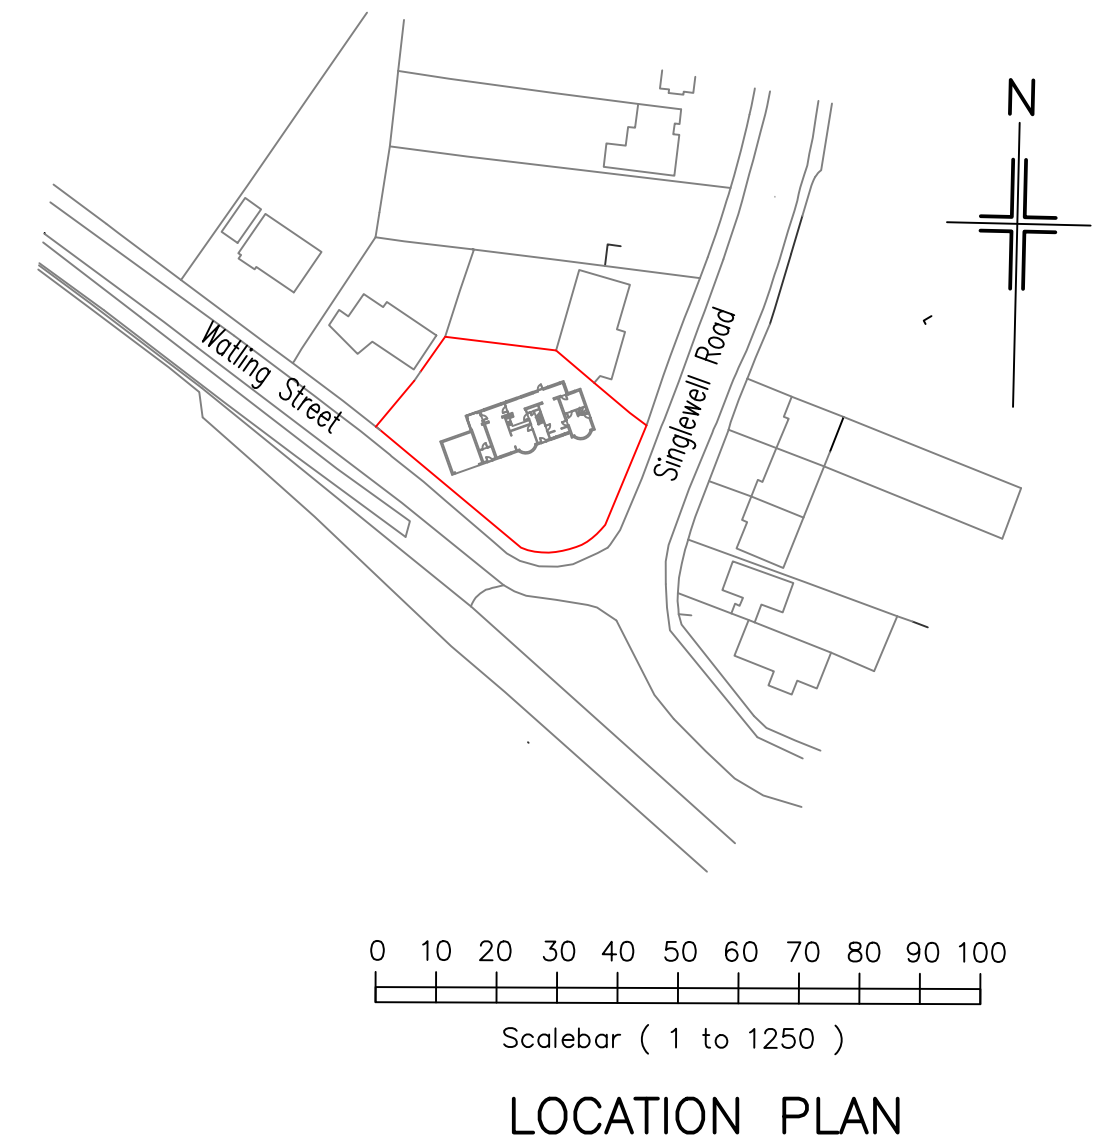
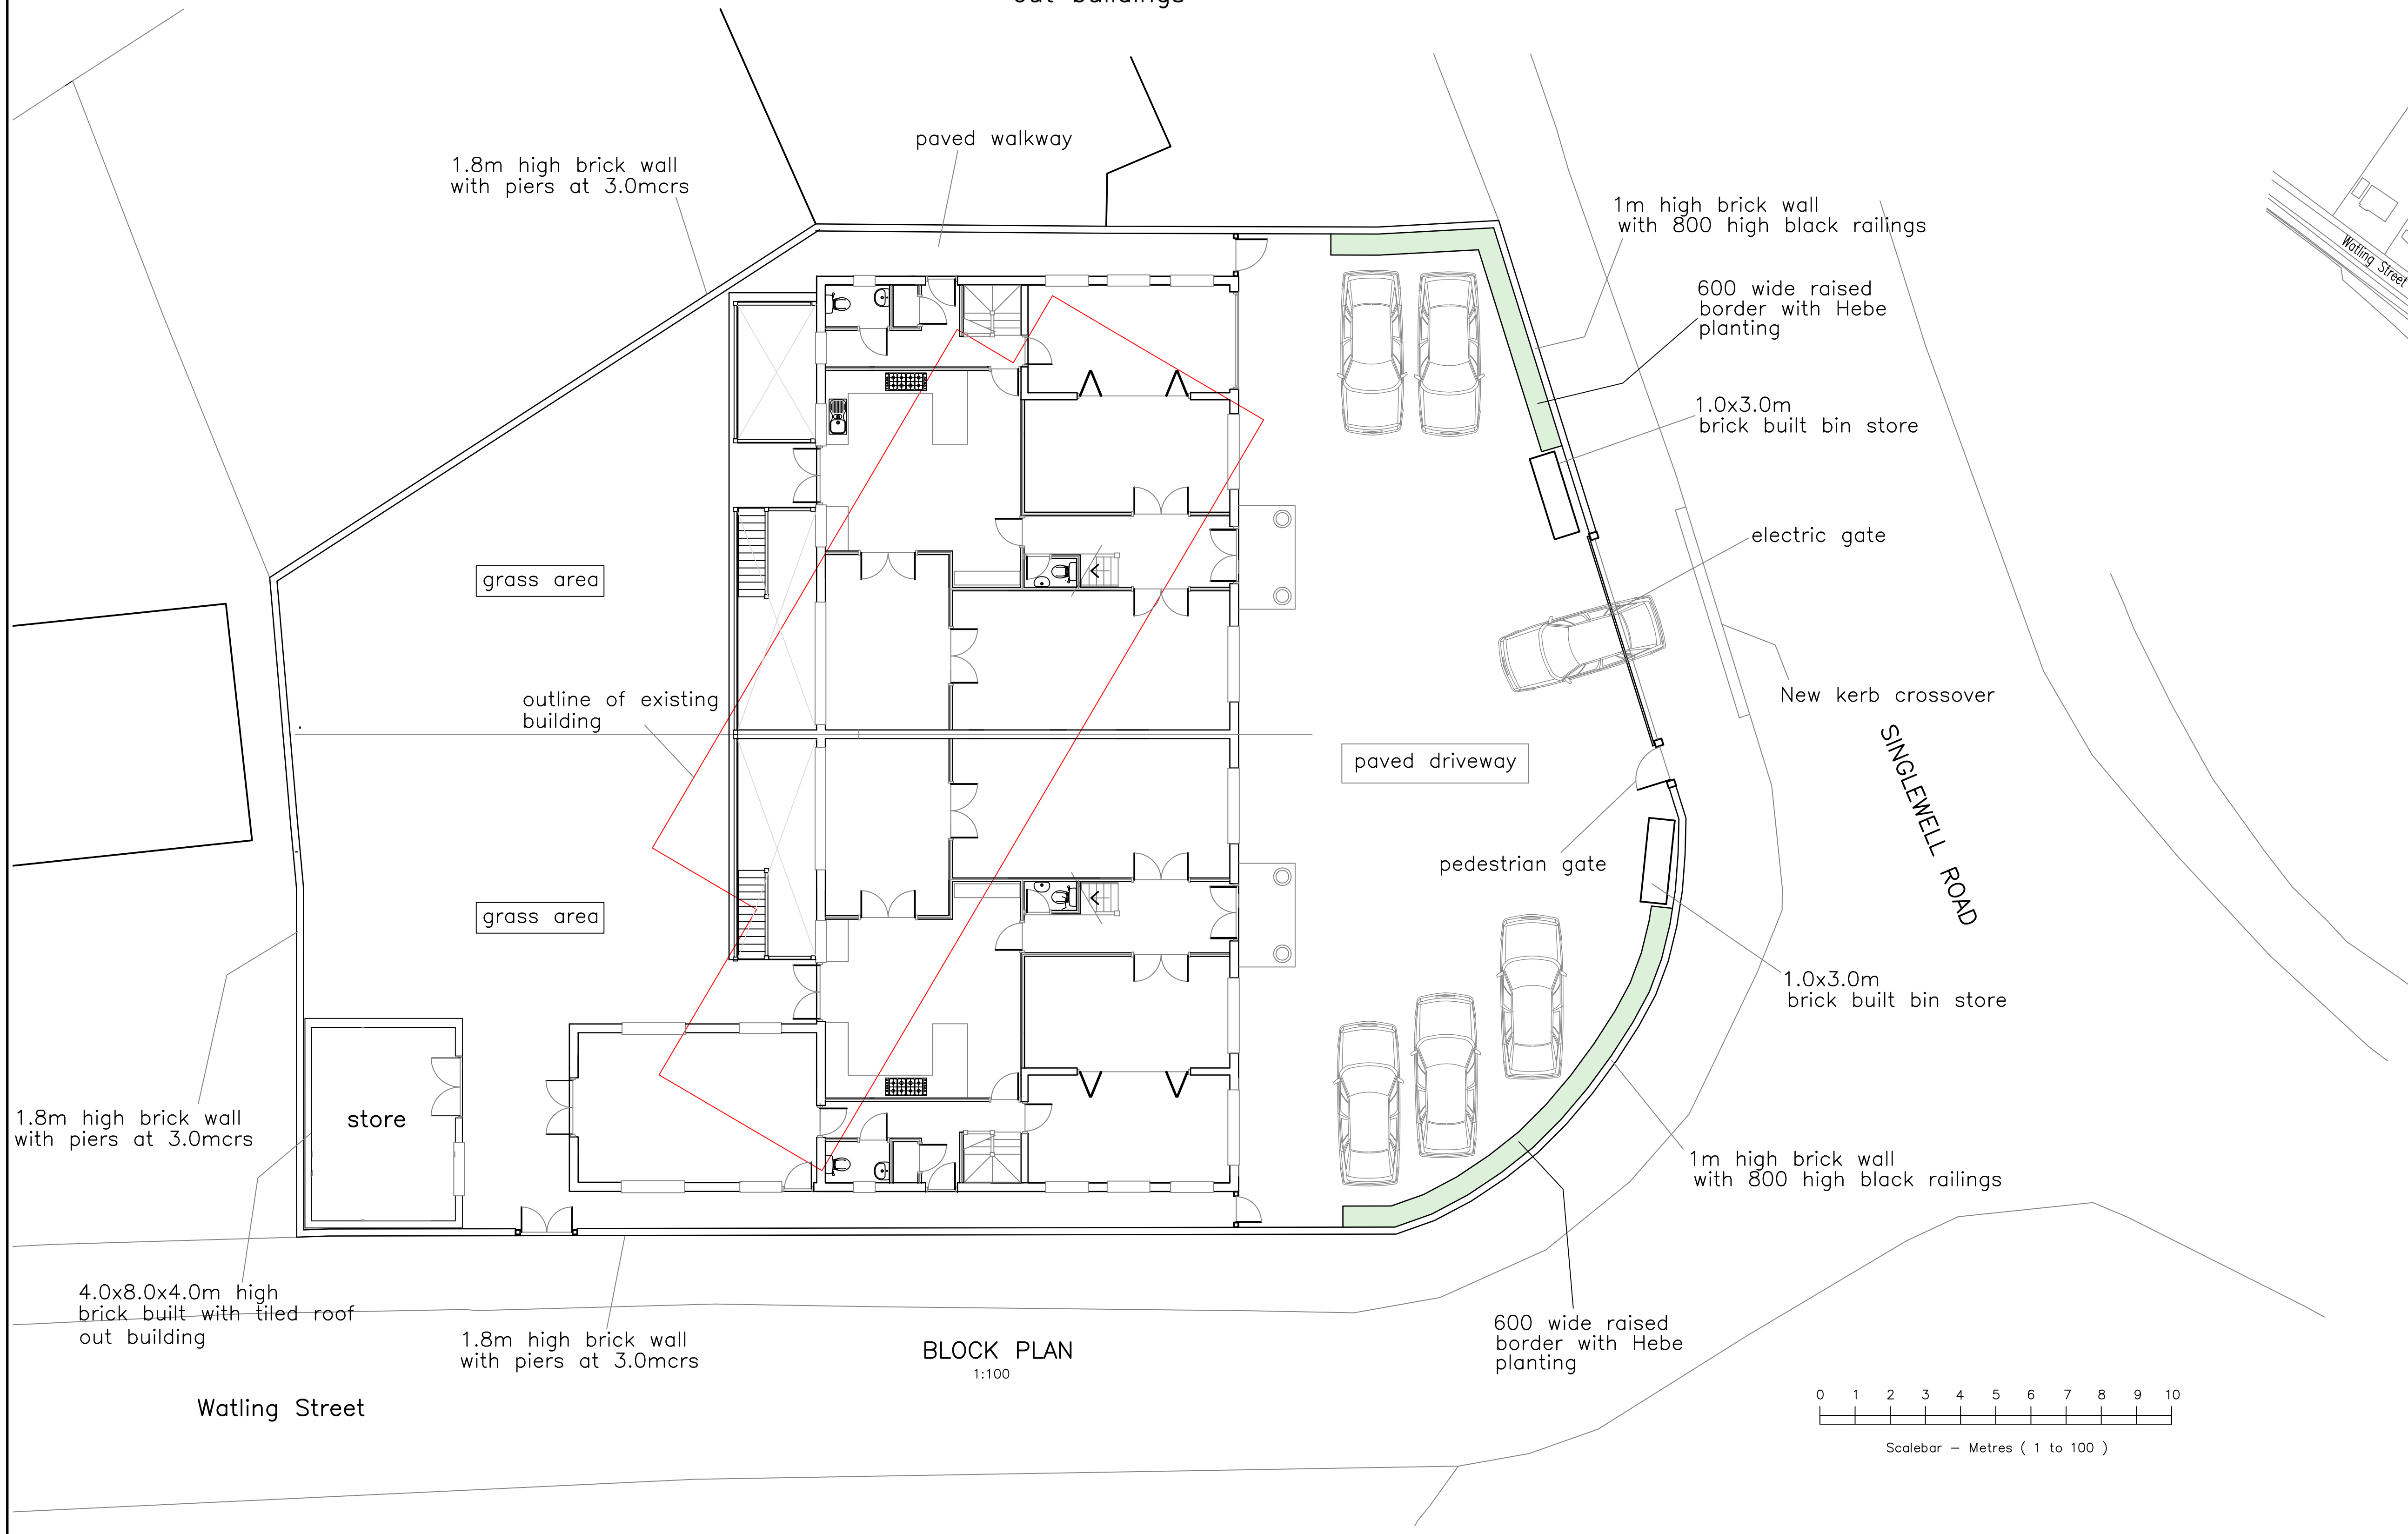


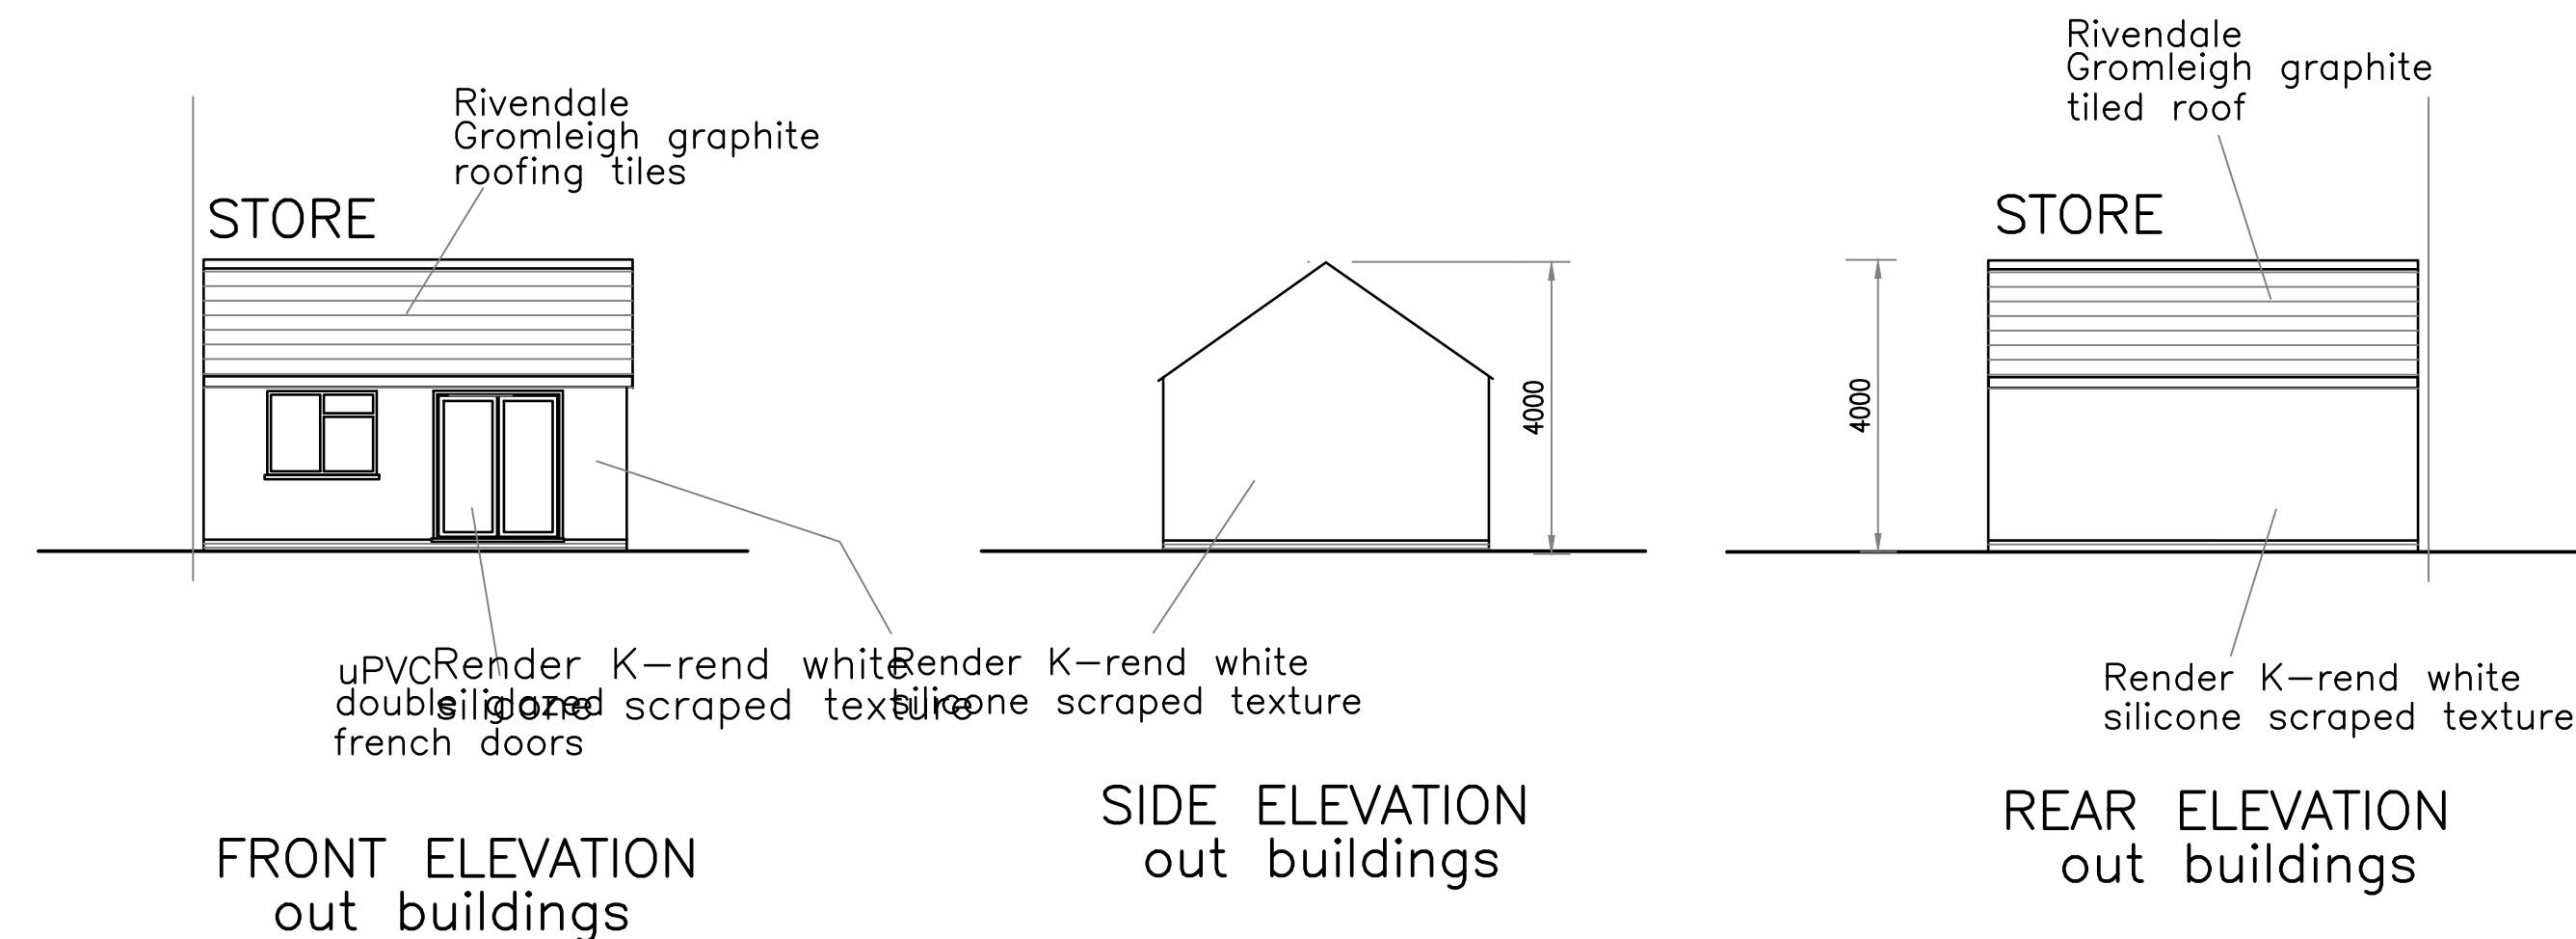

|      |                            |         |     |
|------|----------------------------|---------|-----|
| J    | Store & Annex size revised | 6/1/25  | GDM |
| H    | Location plan added        | 5/11/24 | GDM |
| G    | Revised layout             | 15/9/24 | GDM |
| F    | Planting added             | 21/6/24 | GDM |
| E    | House layout revised       | 29/5/24 | GDM |
| D    | Minor revisions            | 13/6/22 | GDM |
| C    | Minor revisions            | 16/2/22 | GDM |
| B    | Minor revisions            | 1/2/22  | GDM |
| A    | Minor revisions            | 7/11/21 | GDM |
| Ref. | Revision                   | Date    | By  |

|   |  |                  |   |
|---|--|------------------|---|
| © All rights reserved. No part of this drawing may be reproduced or transmitted in any form by any means without written permission of the copyright holder. |  |                  |   |
| Project<br>377 SINGLEWELL ROAD<br>GRAVESEND KENT   |  |                  |   |
| Drawing<br>PLANNING DRAWING<br>BLOCK PLAN   |  |                  |   |
| Scale<br>1:100   |  | Date<br>10/10/21 |   |
| Drawn By<br>GDM   |  |                  |   |
| Designed By   |  |                  |   |
| Checked By   |  |                  |   |
| Drawing number<br>JC/21/03   |  |                  | J |