


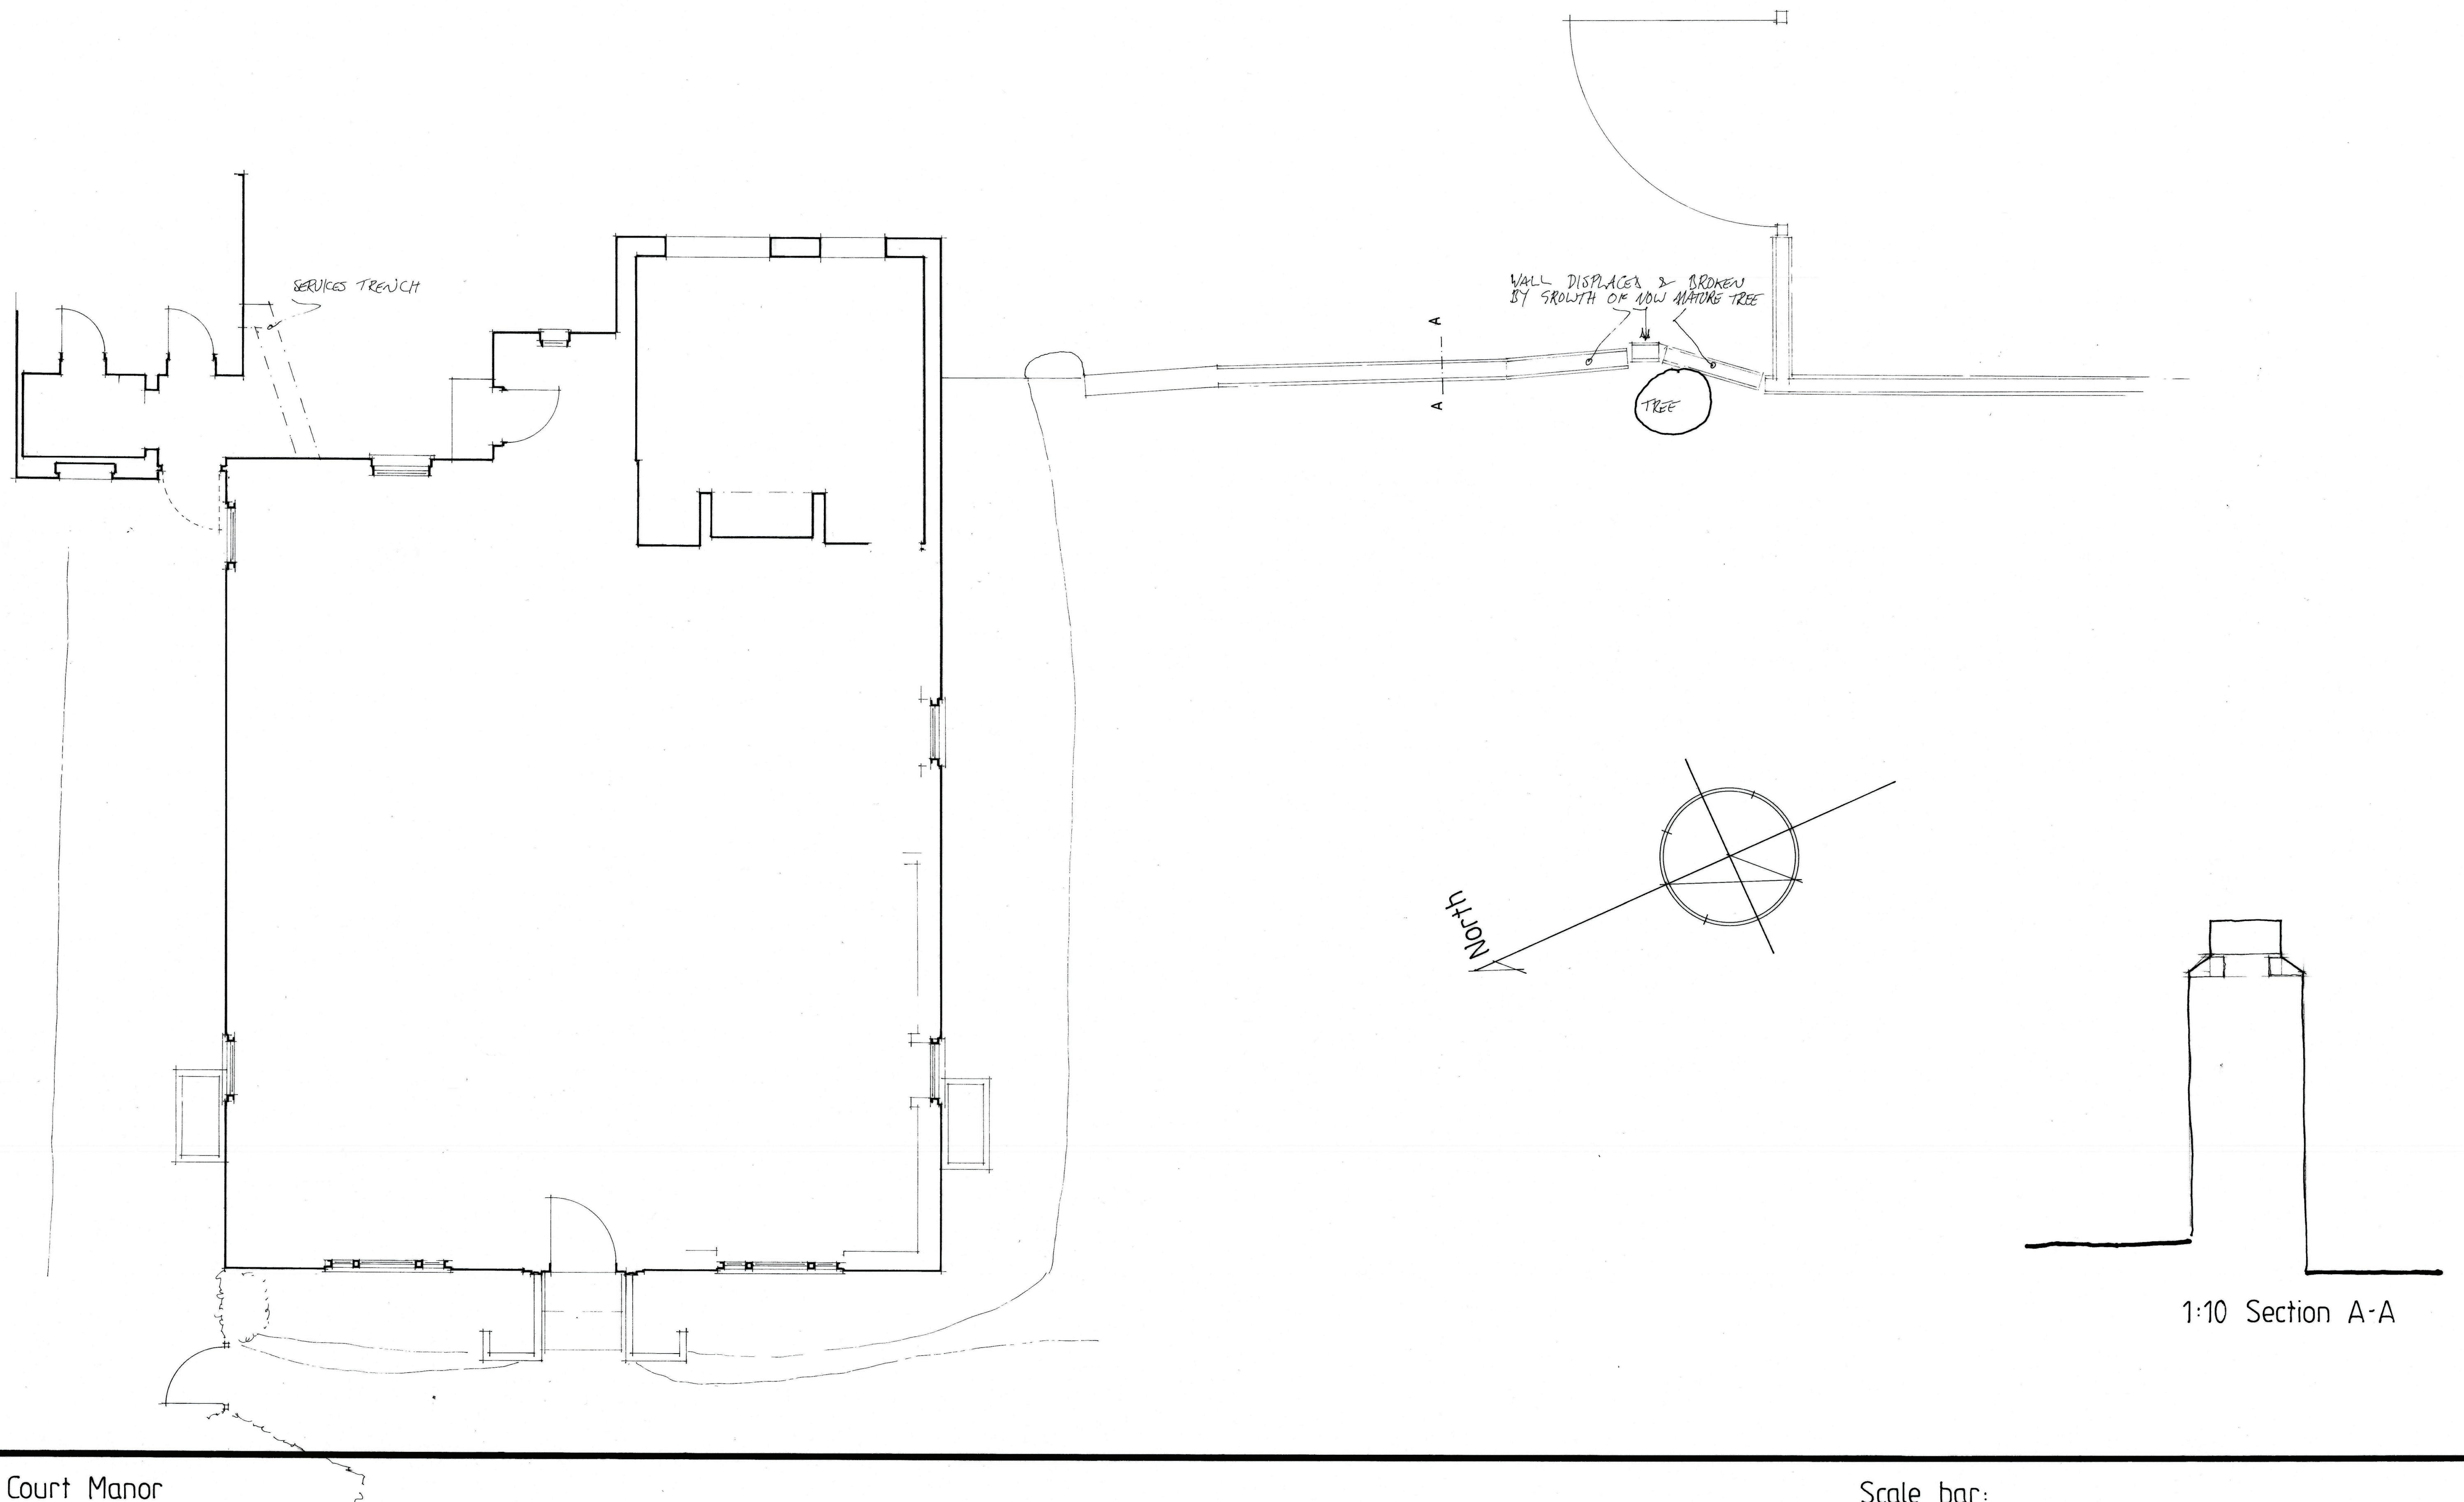

East Court Manor

House footprint & garden wall as existing

Scale: 1:50 at A1

Drwg: ECM/0123/05 Rev. A

Drwg. by: T. Ellis January 2023 Tel.: 01233 770498

Rev. A: 1:10 Section added Jan 2023

scan + 1 folded

Scale bar:

