


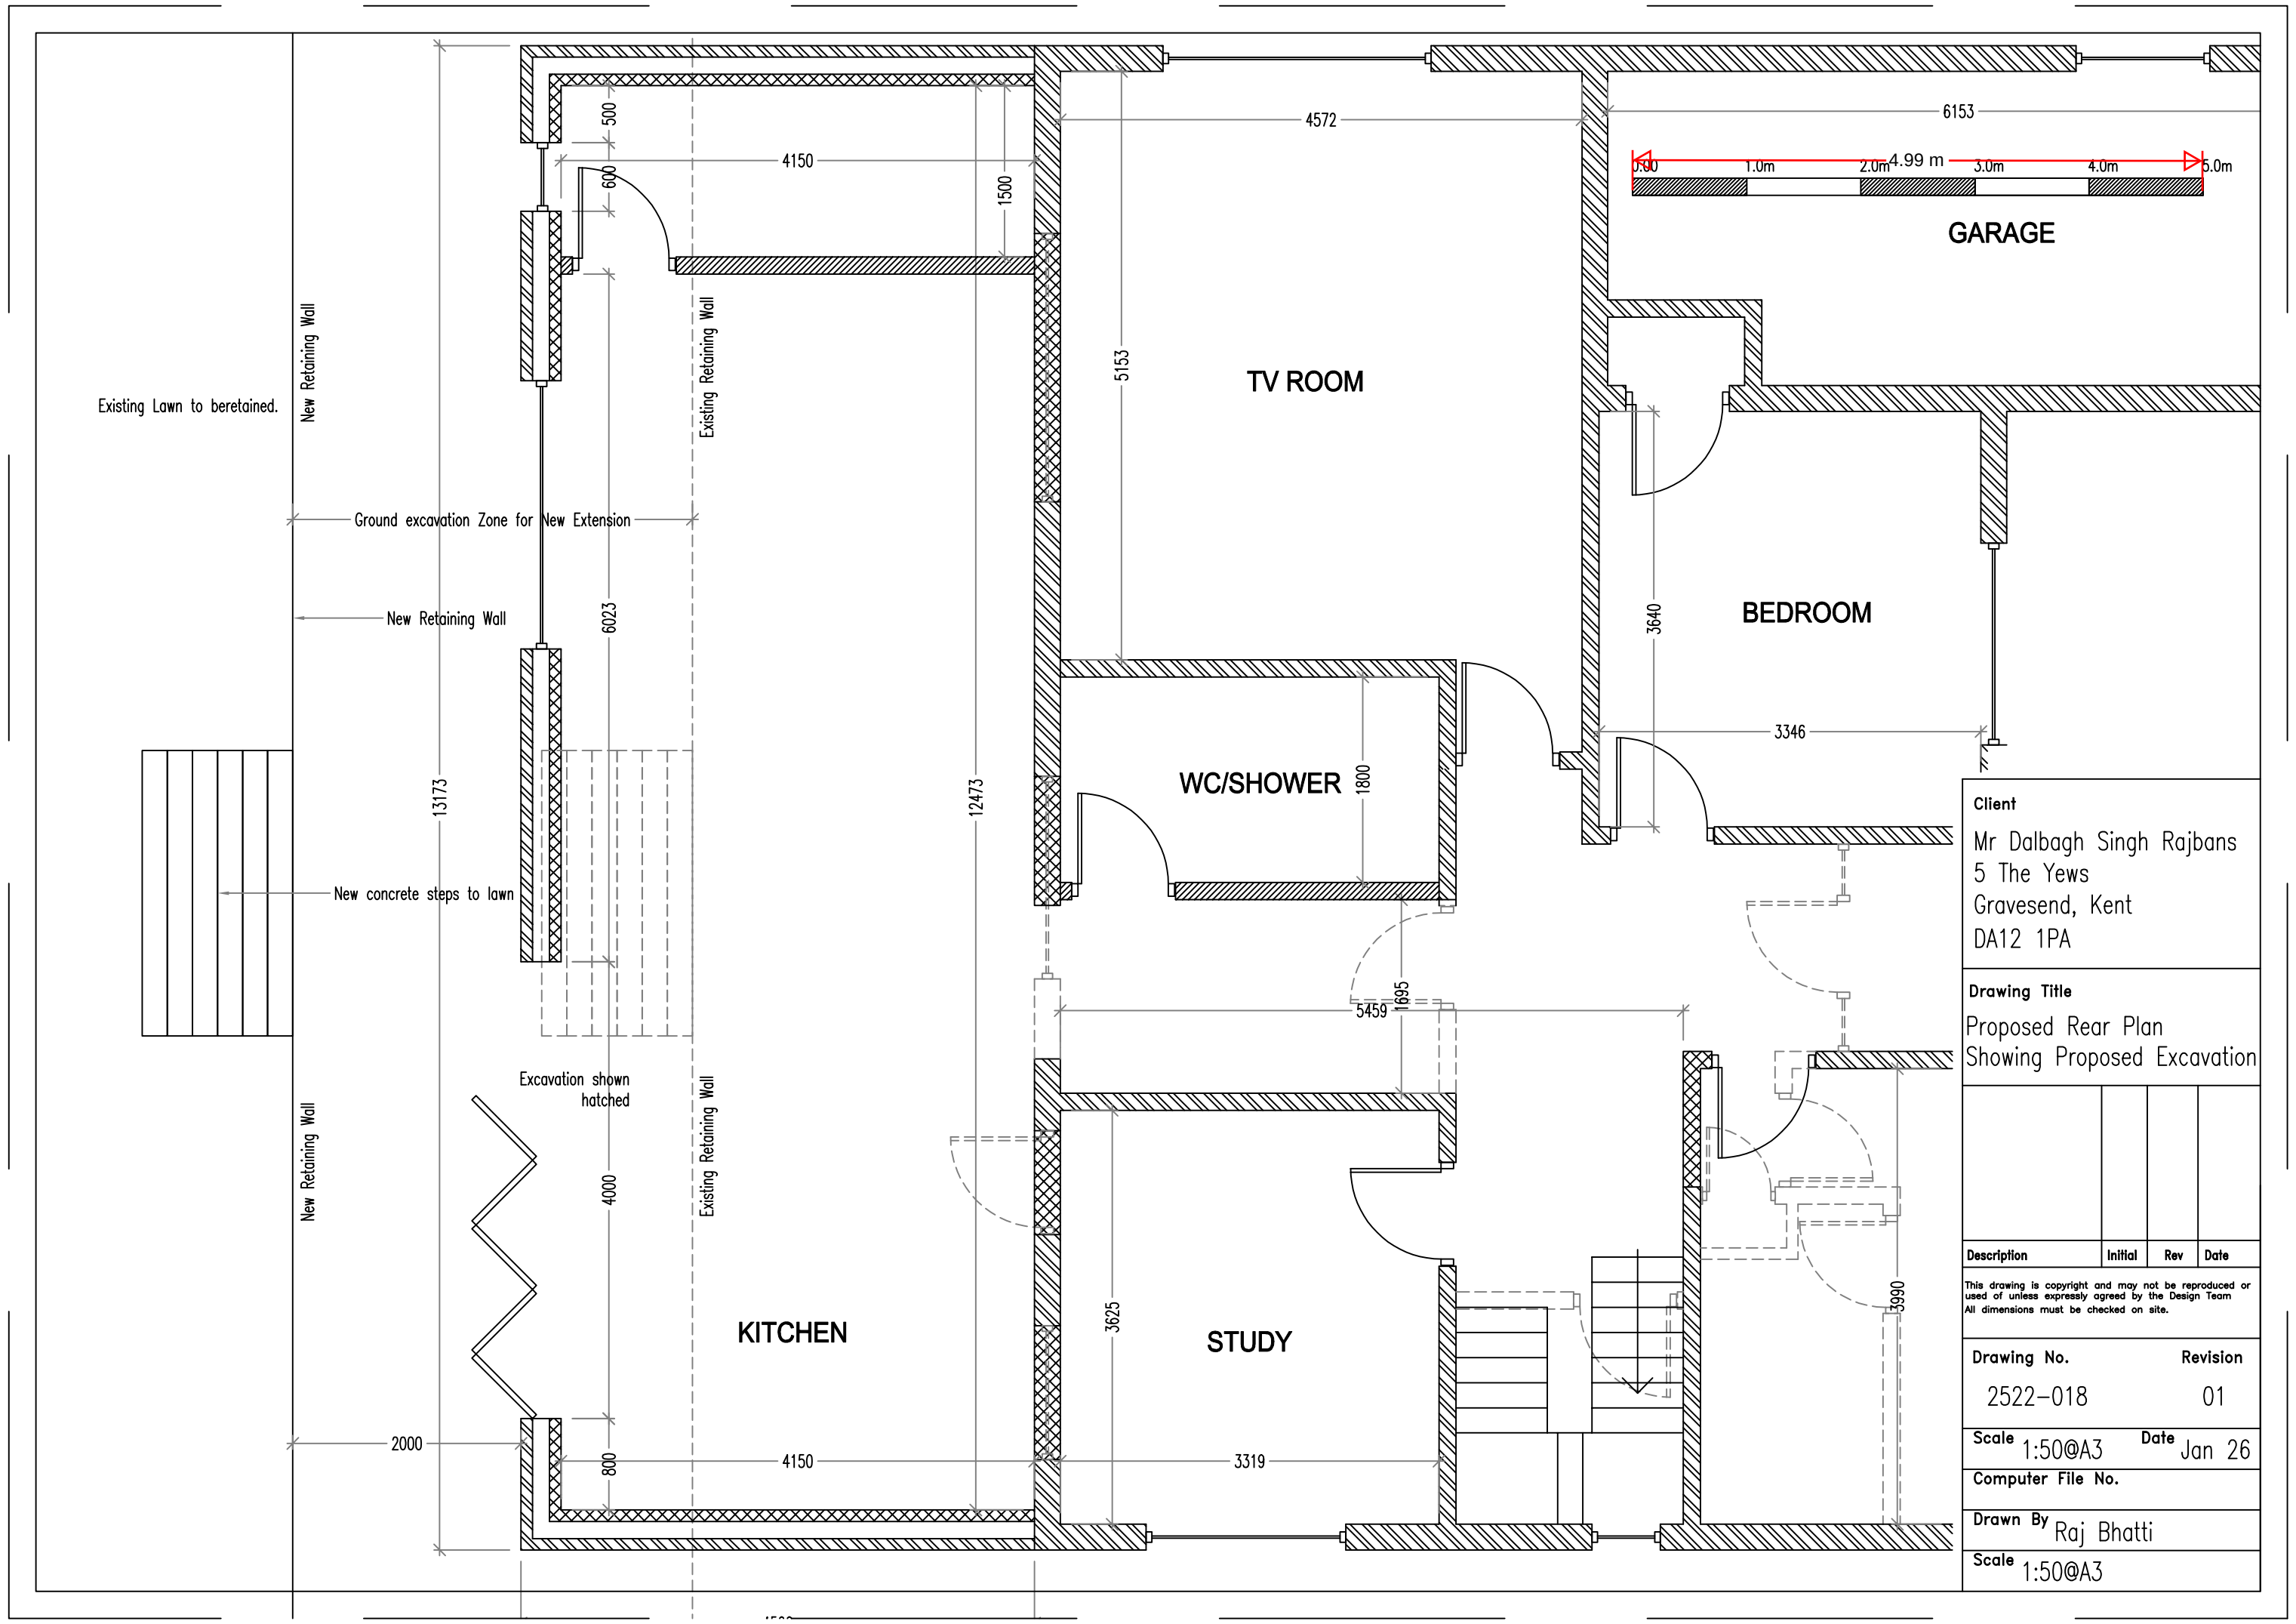

Client
Mr Dalbagh Singh Rajbans
5 The Yews
Gravesend, Kent
DA12 1PA

Drawing Title
Proposed Rear Plan
Showing Proposed Excavation

--	--	--	--

Description	Initial	Rev	Date
This drawing is copyright and may not be reproduced or used of unless expressly agreed by the Design Team. All dimensions must be checked on site.			

Drawing No.	Revision
2522-018	01

Scale	Date
1:50@A3	Jan 26

Computer File No.

Drawn By Raj Bhatti

Scale 1:50@A3