


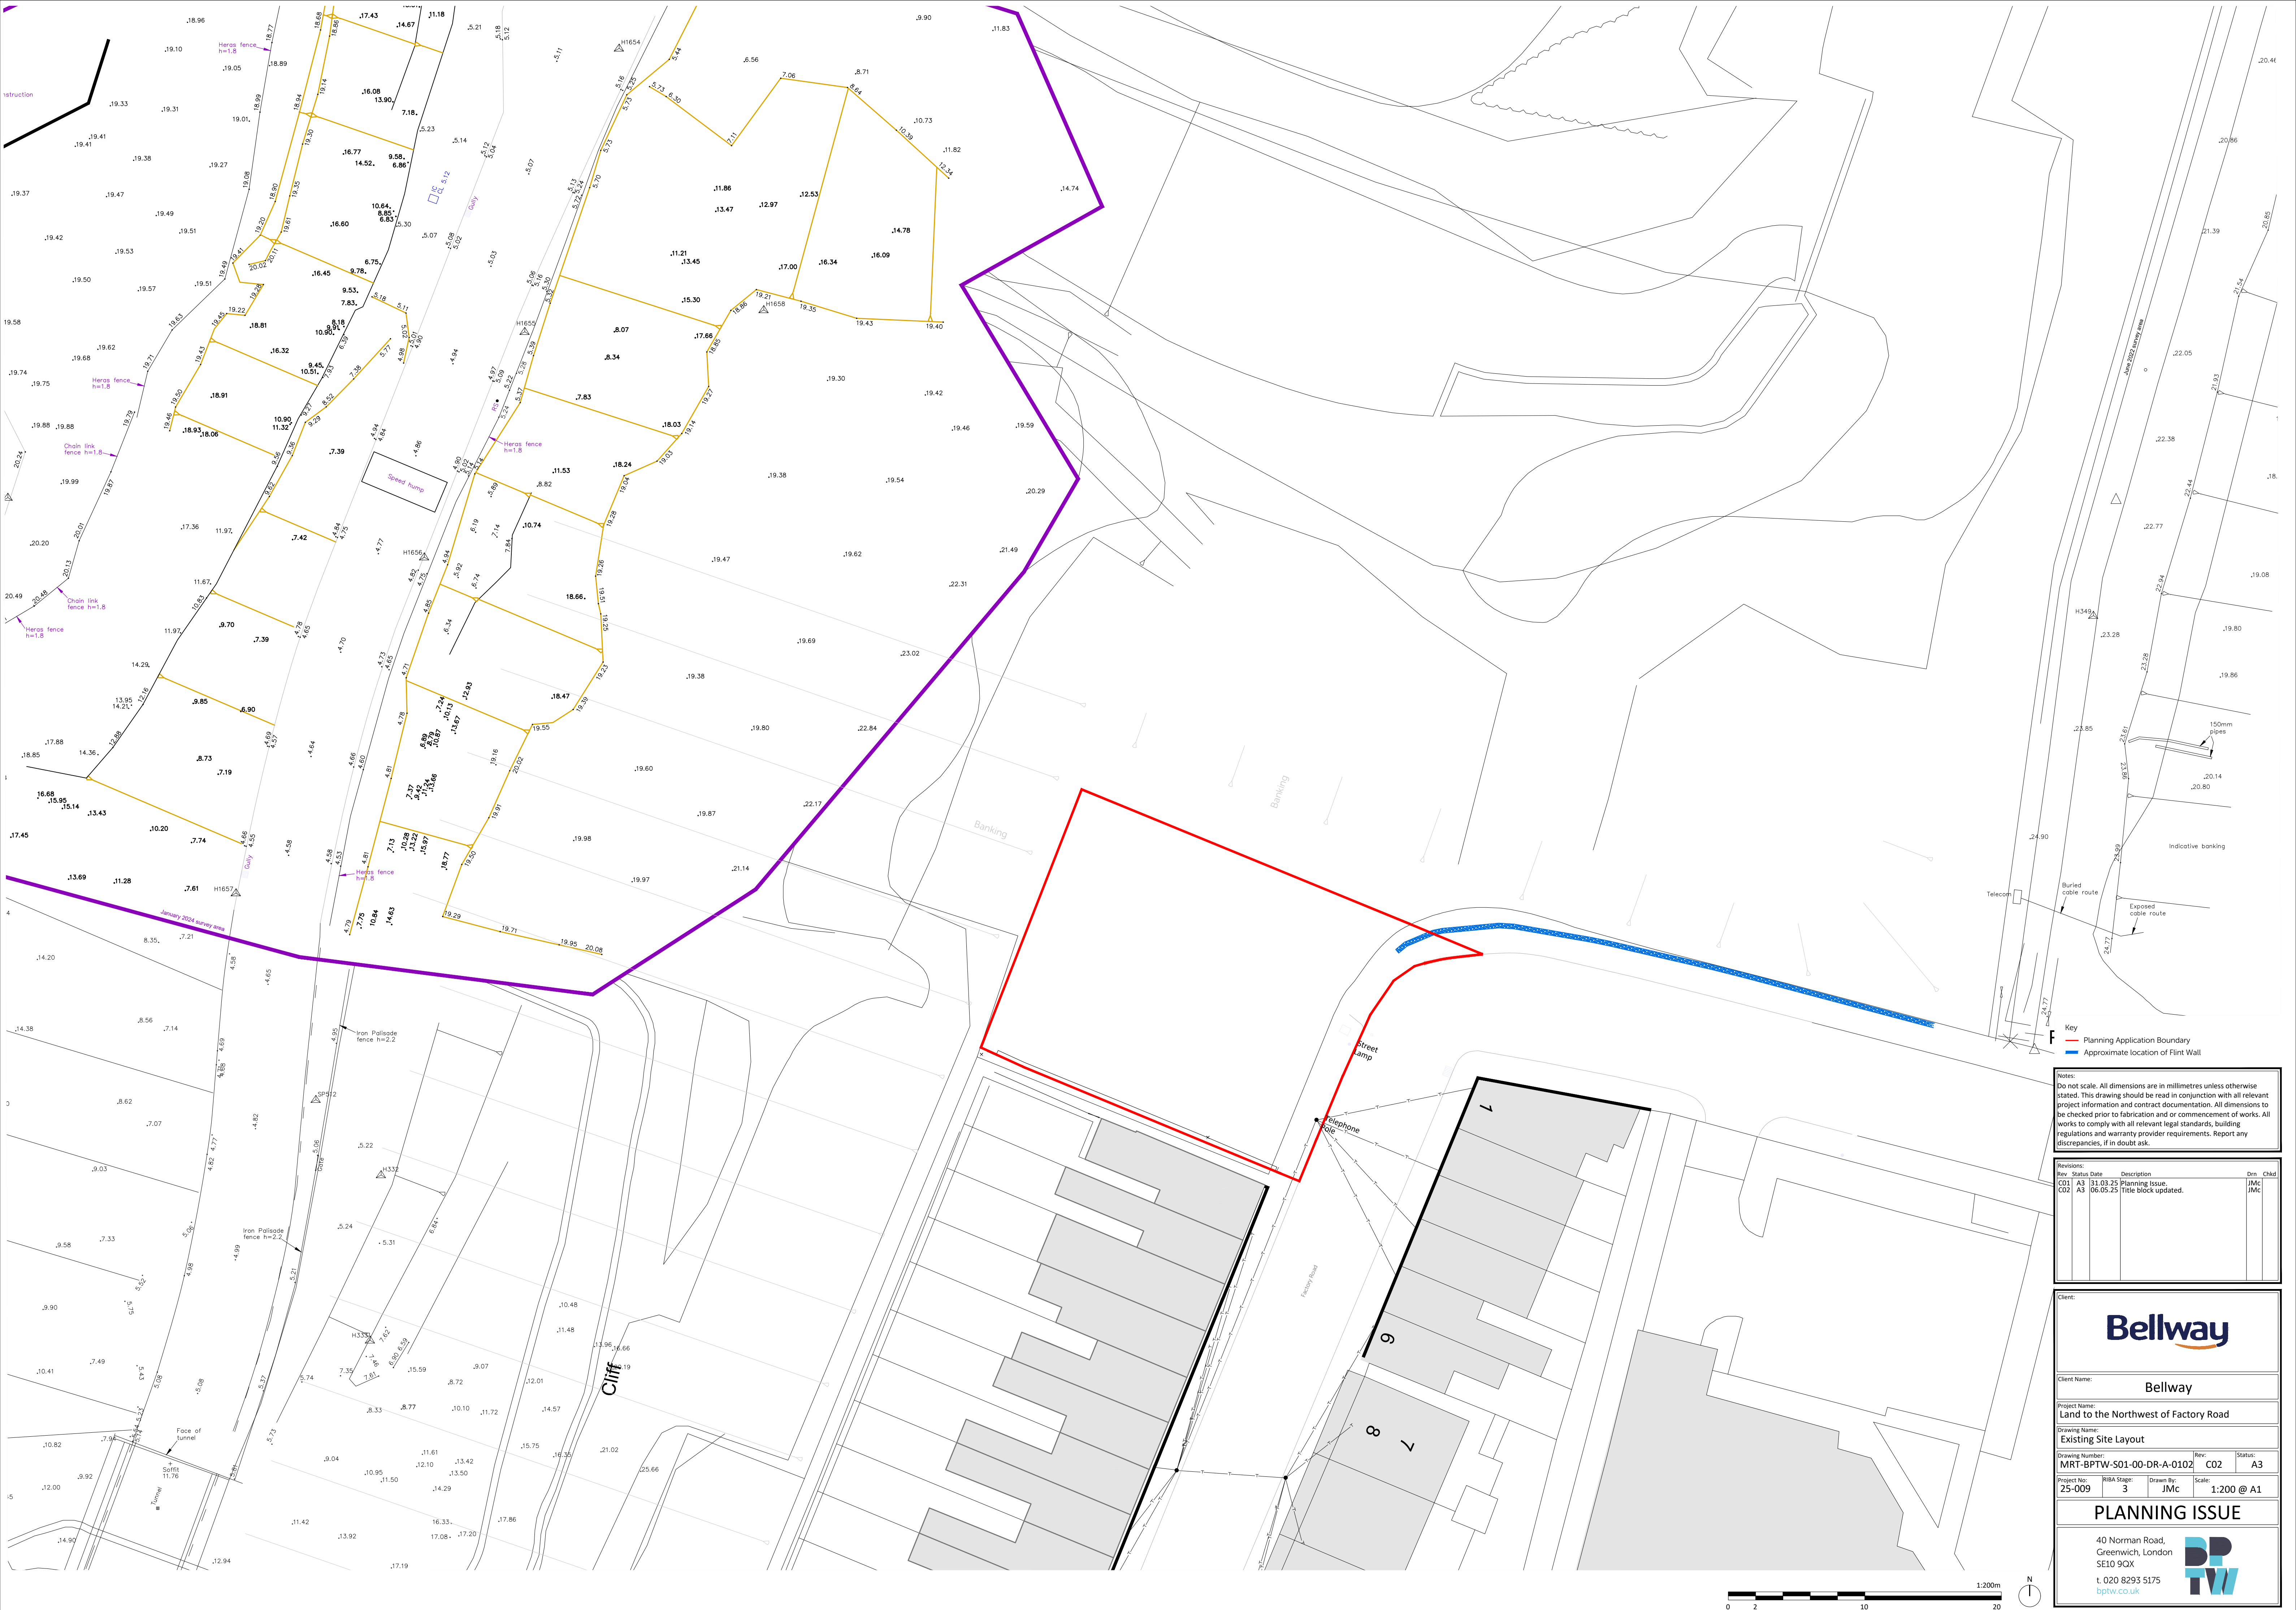

Notes:
Do not scale. All dimensions are in millimetres unless otherwise stated. This drawing should be read in conjunction with all relevant project information and contract documentation. All dimensions to be checked prior to fabrication and/or commencement of works. All works to comply with all relevant legal standards, building regulations and warranty provider requirements. Report any discrepancies, if in doubt ask.

Revisions:				Rev	Status	Date	Description	Drn	Chld
C01	A3	31.03.25	Planning Issue					JMc	
C02	A3	06.05.25	Title block updated.					JMc	

Client Name:
Bellway

Drawing Name:
Existing Site Layout

Drawing Number:
MRT-BPTW-S01-00-DR-A-0102

Rev:
C02

Status:
A3

Project No:
25-009

RIBA Stage:
3

Drawn By:
JMc

Scale:
1:200 @ A1

PLANNING ISSUE

40 Norman Road,
Greenwich, London
SE10 9QX
t. 020 8293 5175
bptw.co.uk

