




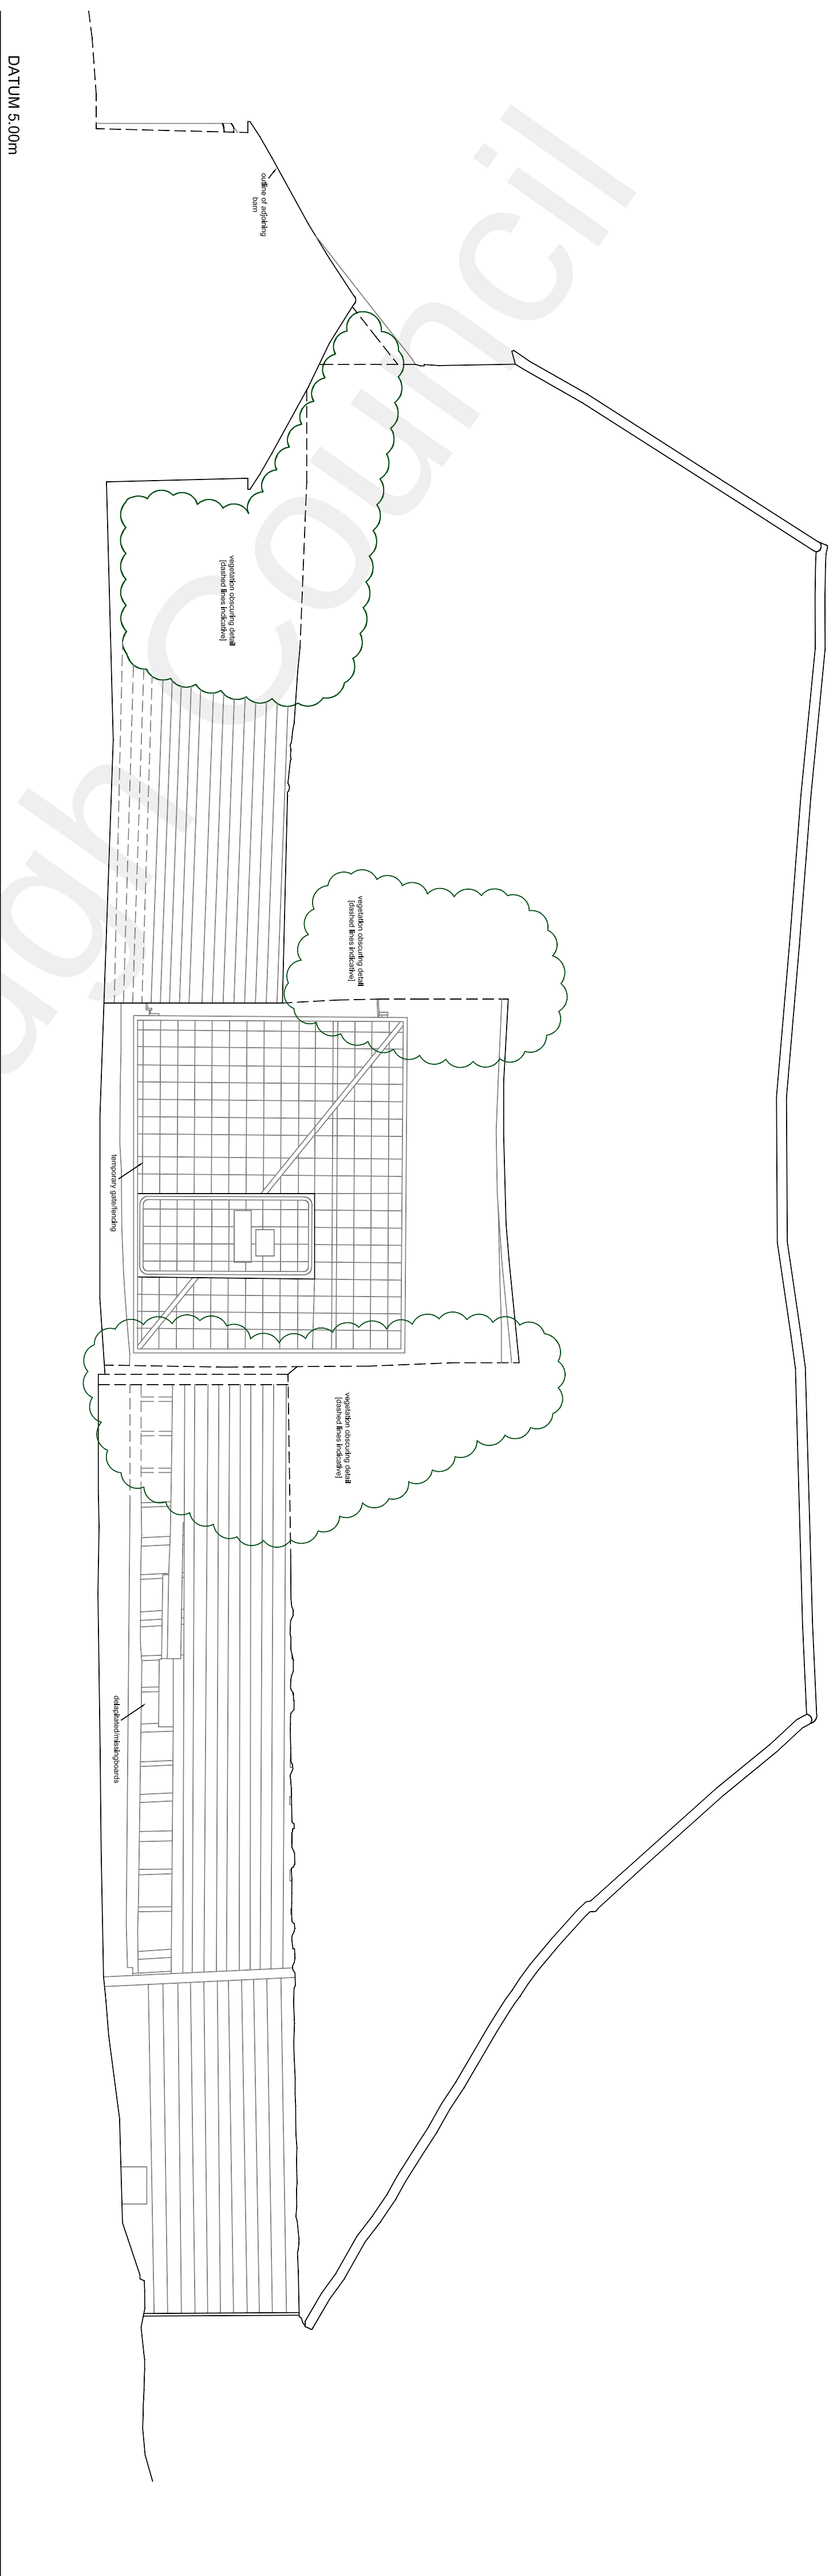

ELEVATION A

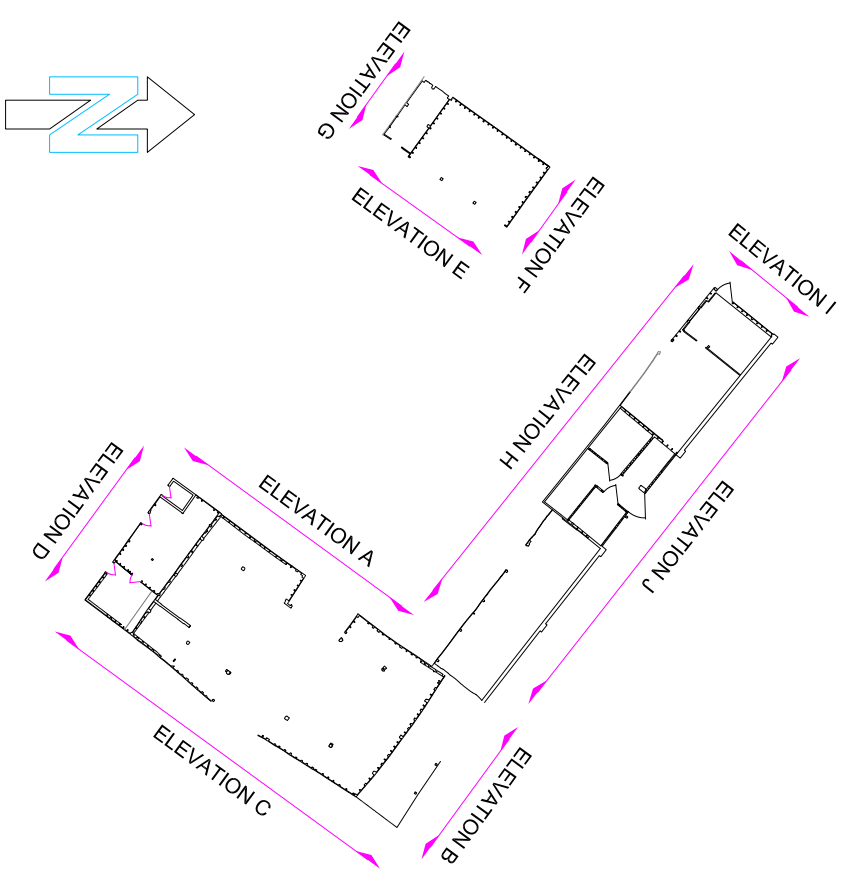

ELEVATION LOCATION [NTS]

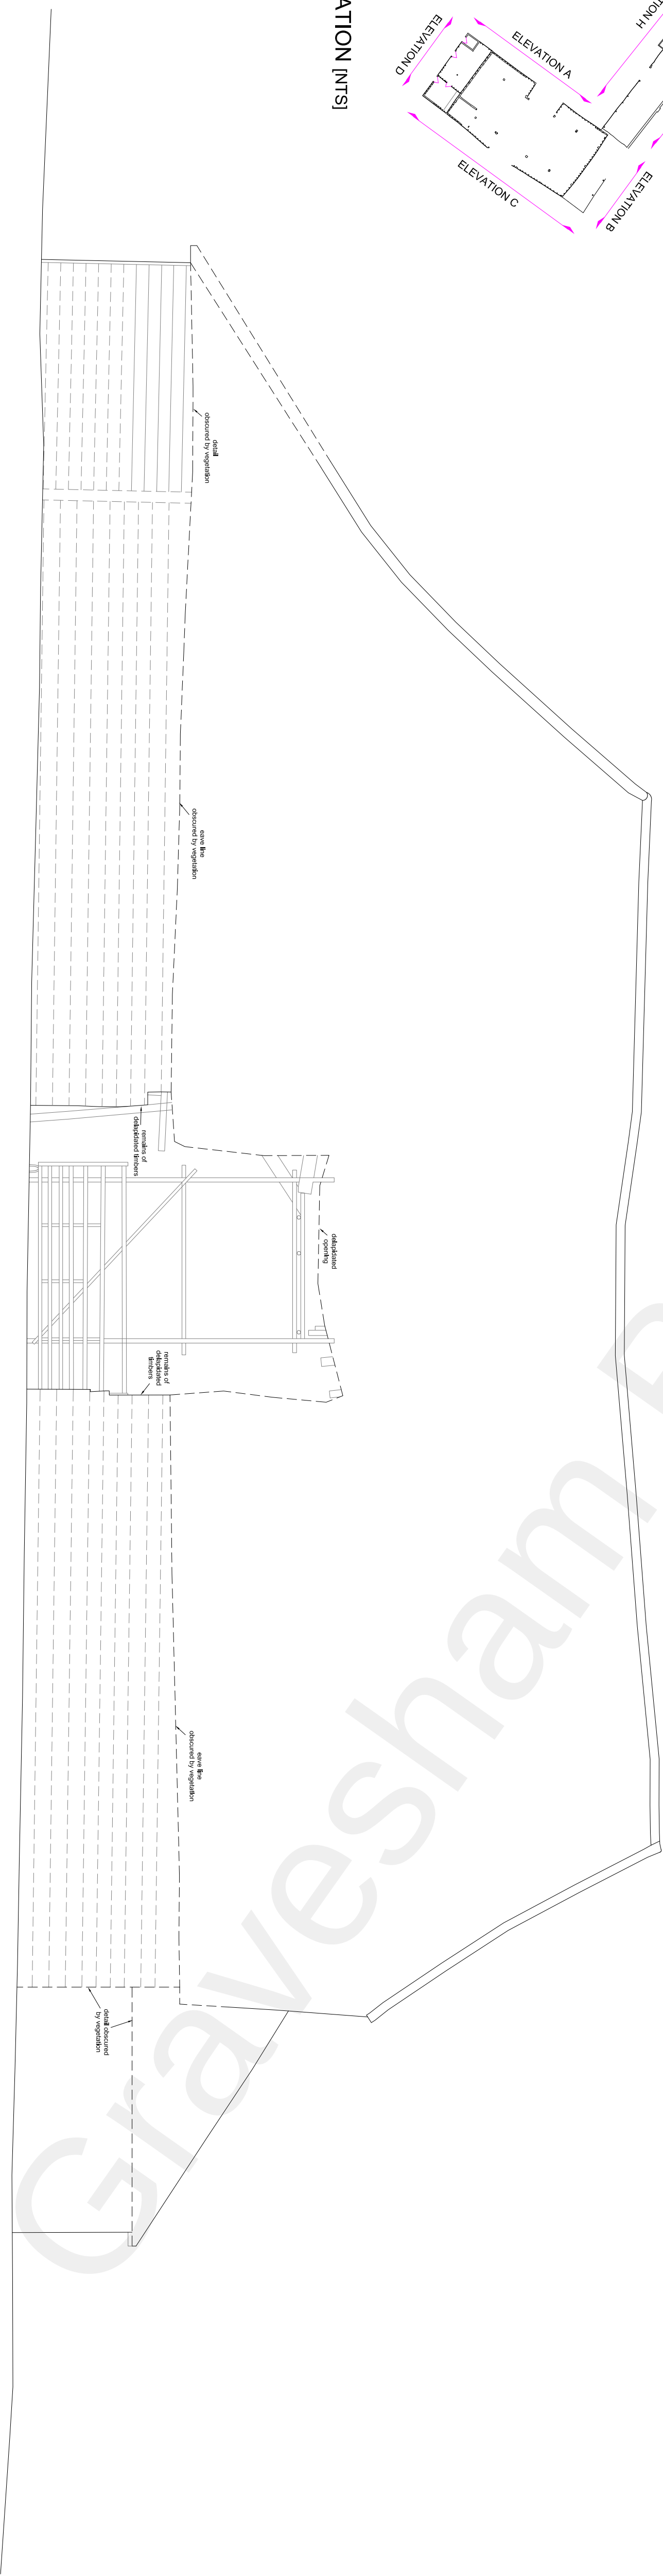

ELEVATION C



- | | | |
|-----------------------------|---------------------------------------|--|
| • GPS Surveys | • Ceiling Level | • Sloping Ceiling - Direction of Rise |
| • Laser Scanning | • Boundary Disputes | ↖ |
| • Volumetric Surveys | • Engineering Surveys | • Wall and Ceiling Intersection |
| • Topographic Surveys | • Scan to BIM Modelling | • W.C. - Wall and Ceiling Intersection |
| • Measured Building Surveys | • Deformation & Settlement Monitoring | • Window Head Level |
| | | • W.C. - Wall and Ceiling Intersection |

LEGEND

- [illegible]

NOTES

ALL LEVELS ARE RELATED TO ORDNANCE DATUM DERIVED USING OS ACTIVE RINEX DATA

WHILST CARE HAS BEEN TAKEN TO LOCATE INSPECTION COVERS & OTHER SERVICES, DUE TO SOME AREAS BEING INACCESSIBLE ITEMS MAY HAVE BEEN OMITTED.

INTERNAL LEVELS ARE MEASURED TO EXISTING SURFACE FINISHES, i.e. CARPETS, TILES.

JOB TITLE : GORE GREEN FARM
GORE GREEN ROAD
HIGHAM, ME3 7HL
CLIENT : CLAGUE
DRAWN BY : S.H.
DRAFTING TITLE : ELEVATIONS #1
CADD DATE : 11/04/2016

ORIGINAL SHEET SIZE: A1
JOB No.: 16/05/043
DATE: May 2017
CADFILE:1605043 - ELEVATIONS.R3.dwg