




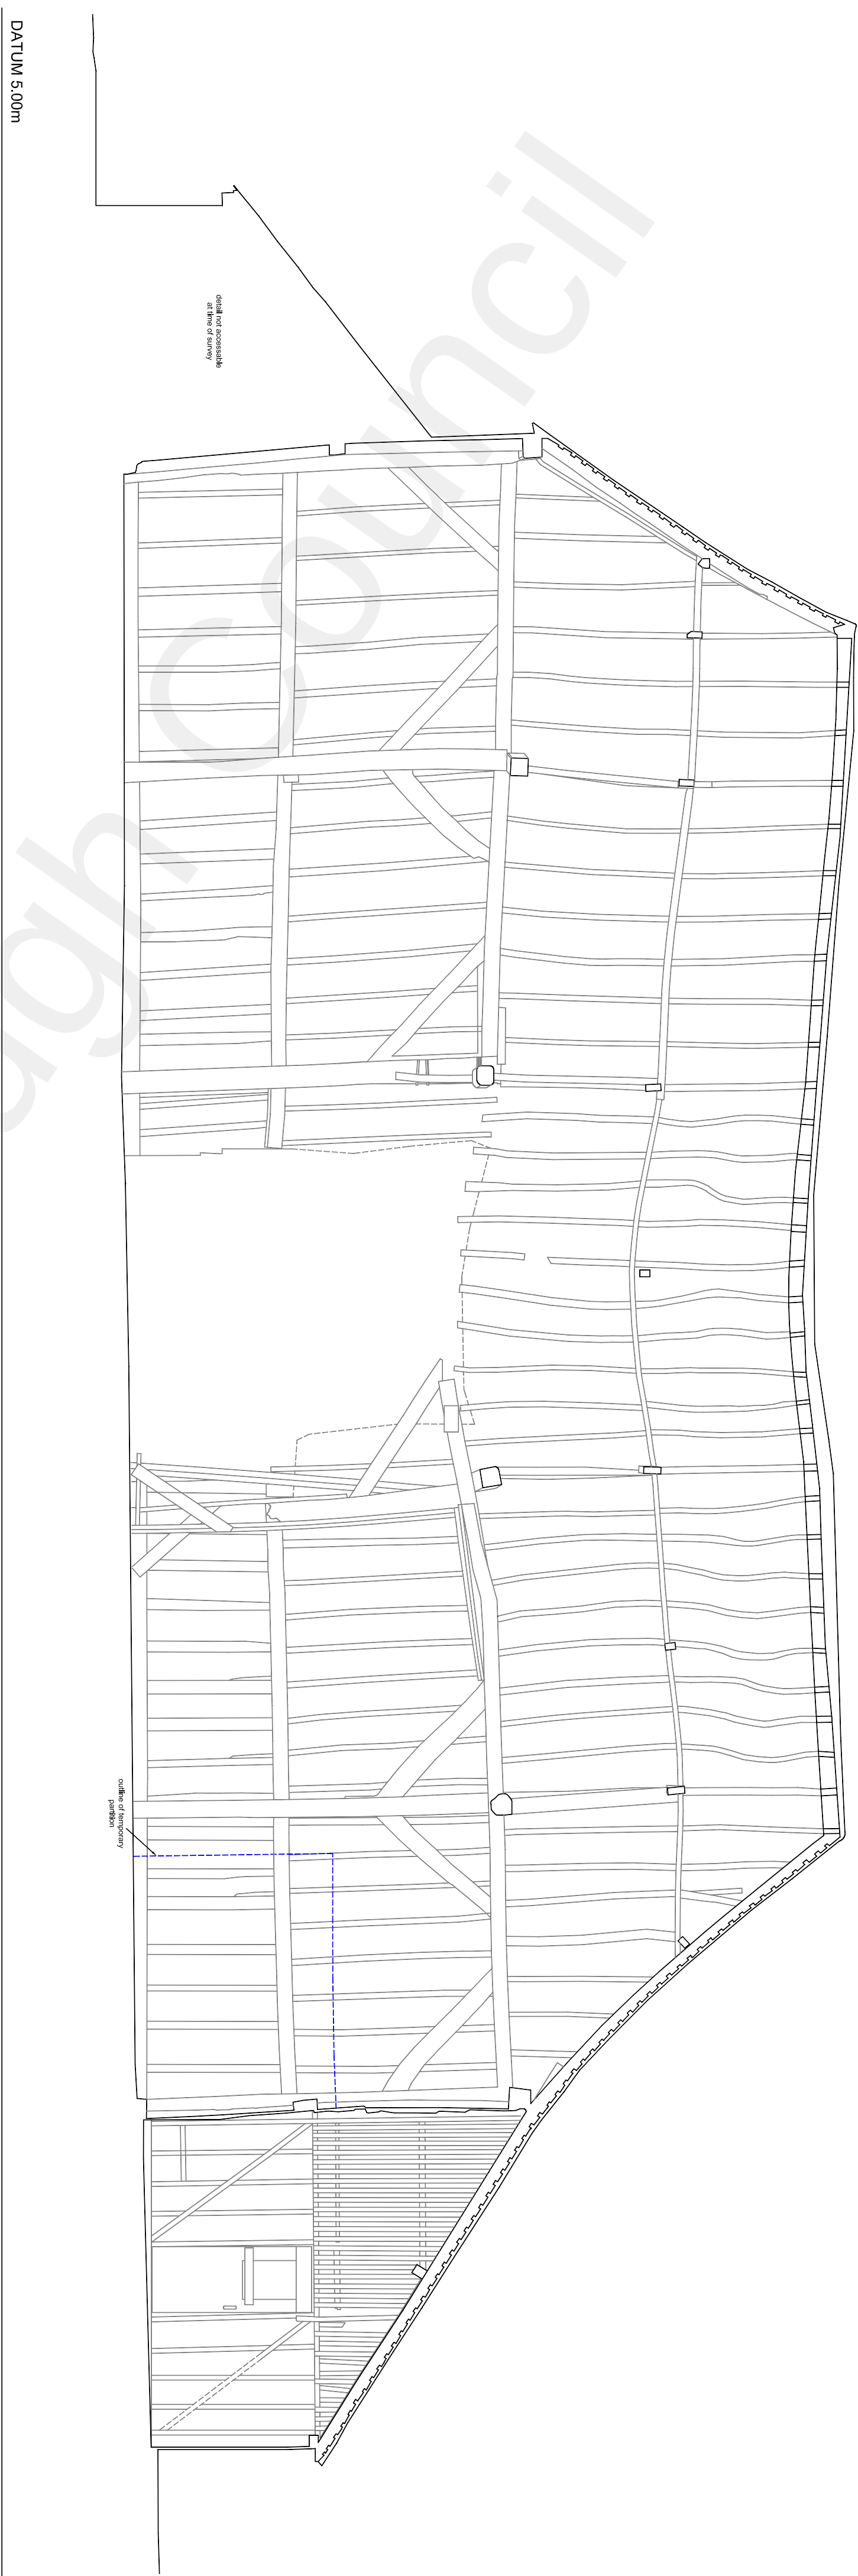

SECTION 1-1

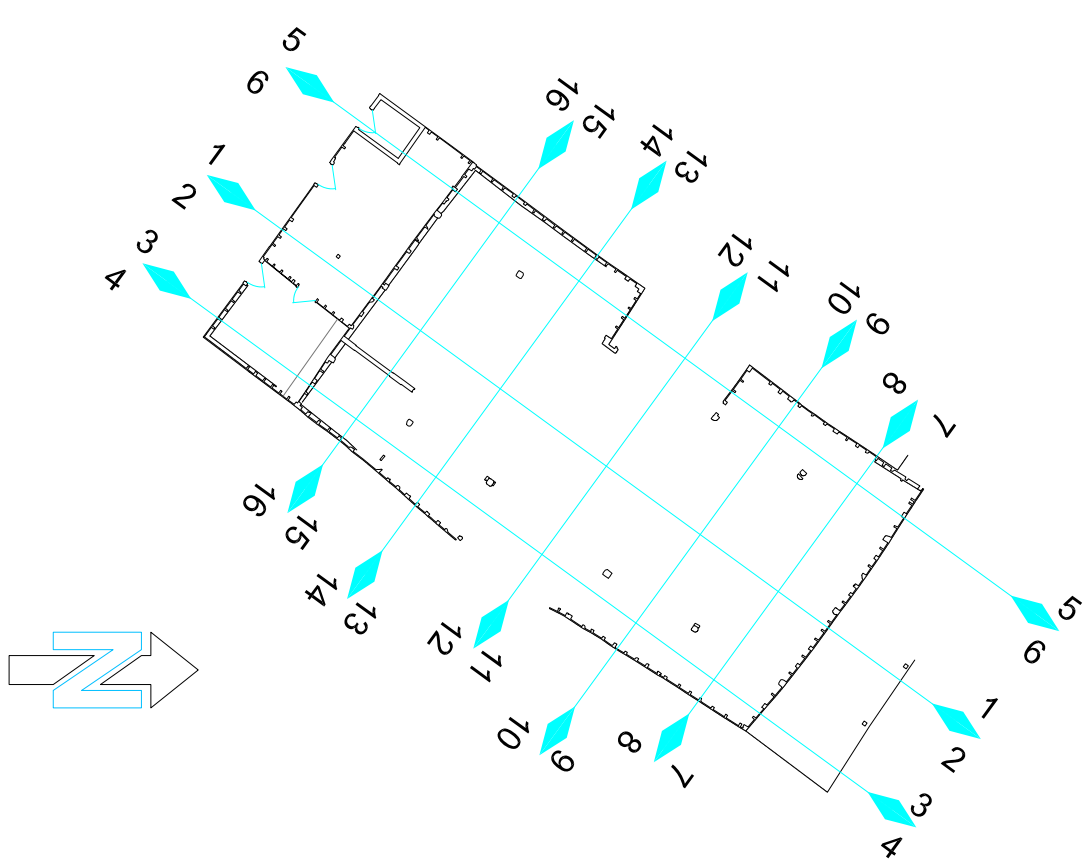

SHEET LOCATION [NTS]

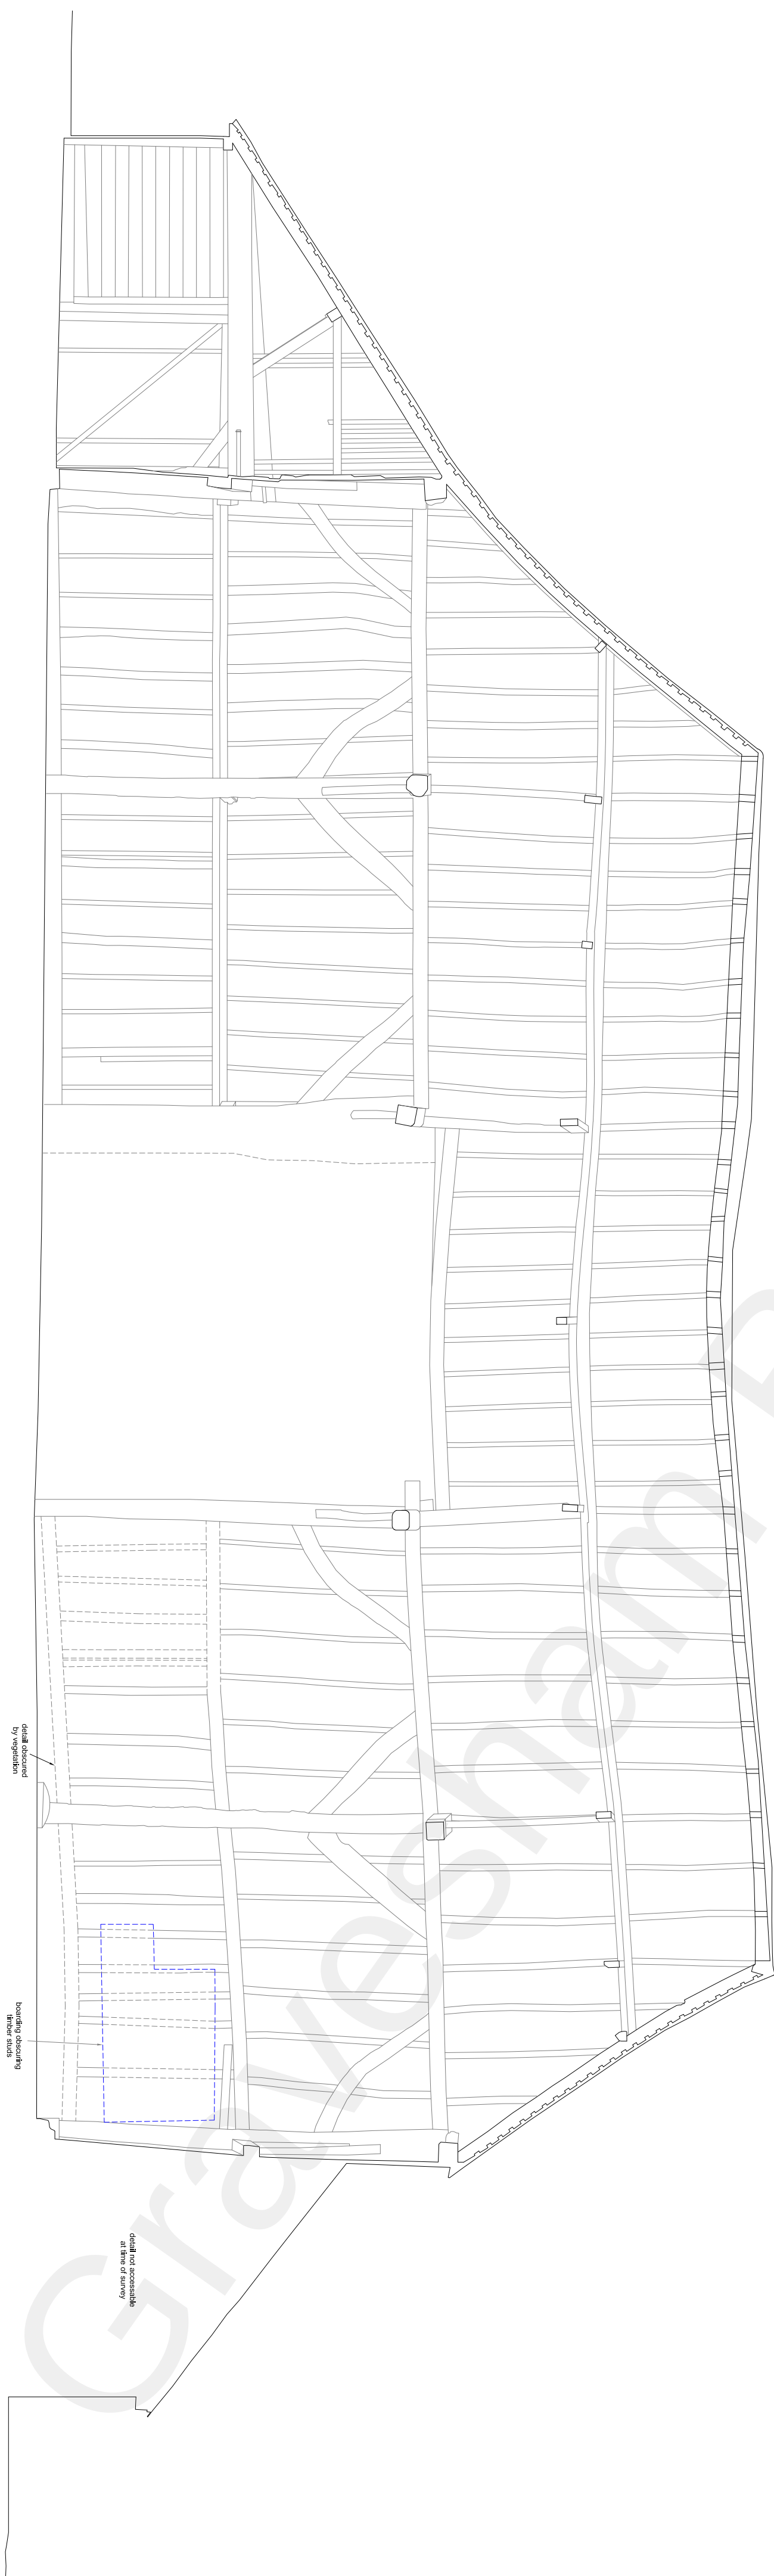

SECTION 2-2

GPS Surveys Setting Out Liason Stairing Volumeic Surveys Topographic Surveys Measures Building Surveys Boundary Diapgram Engineering Surveys Scale to Bm Modelling Orthometric & Spherimetric Modelling LEGEND CLIMATED SURVEY FLAT TOPOGRAPHIC SURVEY FLOOR LEVEL THRESHOLD LEVEL TOF OF BEAM TOP OF WALL CLIMATED SURVEY UNDERSEET OF BEAM UNDERSEET OF ROOF UNDERSEET OF ROOF THRESHOLD LEVEL TOF OF BEAM WINDOW HEAD LEVEL WALL & WINDOW INTERSECTION WATERED CEILING STEEP UP - DIRECTION OF RISE GROSS SECTION LOCATION <tr><td> NOTES ALL LEVELS ARE RELATED TO ORANGE DATA DERIVED USING OS ACTIVE BINDER DATA. WHIST CASE HAS BEEN TAKEN TO LOCATE INSPECTION COVER'S & OTHER BEEN OBTAINED. INTERNAL LEVELS ARE MEASURED TO EXISTING SURFACE FINISHES. W. COVER'S: 1/15 JOB TITLE : GORE GREEN FARM CLIENT : CLG/IE DRAWN BY : SH CAD DATE : 11/04/2018 CAD/CHEF : 160043 SECTIONS : 140m <tr><td> ORIGINAL SHEET SIZE: A1 JOB No. : 160043 DATE : May 2017 SCALE : 7:50 DWG. No. : 8 CAD DATE : 11/04/2018 </td></tr></td></tr>	NOTES ALL LEVELS ARE RELATED TO ORANGE DATA DERIVED USING OS ACTIVE BINDER DATA. WHIST CASE HAS BEEN TAKEN TO LOCATE INSPECTION COVER'S & OTHER BEEN OBTAINED. INTERNAL LEVELS ARE MEASURED TO EXISTING SURFACE FINISHES. W. COVER'S: 1/15 JOB TITLE : GORE GREEN FARM CLIENT : CLG/IE DRAWN BY : SH CAD DATE : 11/04/2018 CAD/CHEF : 160043 SECTIONS : 140m <tr><td> ORIGINAL SHEET SIZE: A1 JOB No. : 160043 DATE : May 2017 SCALE : 7:50 DWG. No. : 8 CAD DATE : 11/04/2018 </td></tr>	ORIGINAL SHEET SIZE: A1 JOB No. : 160043 DATE : May 2017 SCALE : 7:50 DWG. No. : 8 CAD DATE : 11/04/2018
NOTES ALL LEVELS ARE RELATED TO ORANGE DATA DERIVED USING OS ACTIVE BINDER DATA. WHIST CASE HAS BEEN TAKEN TO LOCATE INSPECTION COVER'S & OTHER BEEN OBTAINED. INTERNAL LEVELS ARE MEASURED TO EXISTING SURFACE FINISHES. W. COVER'S: 1/15 JOB TITLE : GORE GREEN FARM CLIENT : CLG/IE DRAWN BY : SH CAD DATE : 11/04/2018 CAD/CHEF : 160043 SECTIONS : 140m <tr><td> ORIGINAL SHEET SIZE: A1 JOB No. : 160043 DATE : May 2017 SCALE : 7:50 DWG. No. : 8 CAD DATE : 11/04/2018 </td></tr>	ORIGINAL SHEET SIZE: A1 JOB No. : 160043 DATE : May 2017 SCALE : 7:50 DWG. No. : 8 CAD DATE : 11/04/2018	
ORIGINAL SHEET SIZE: A1 JOB No. : 160043 DATE : May 2017 SCALE : 7:50 DWG. No. : 8 CAD DATE : 11/04/2018		

J.C. WHITE

Geomatics Limited

Sheep Farm, Garrybeg Road, Peatling, Kent, G12 4HE

01783 827027 Fax: 01783 204600