



SECTION 5-5

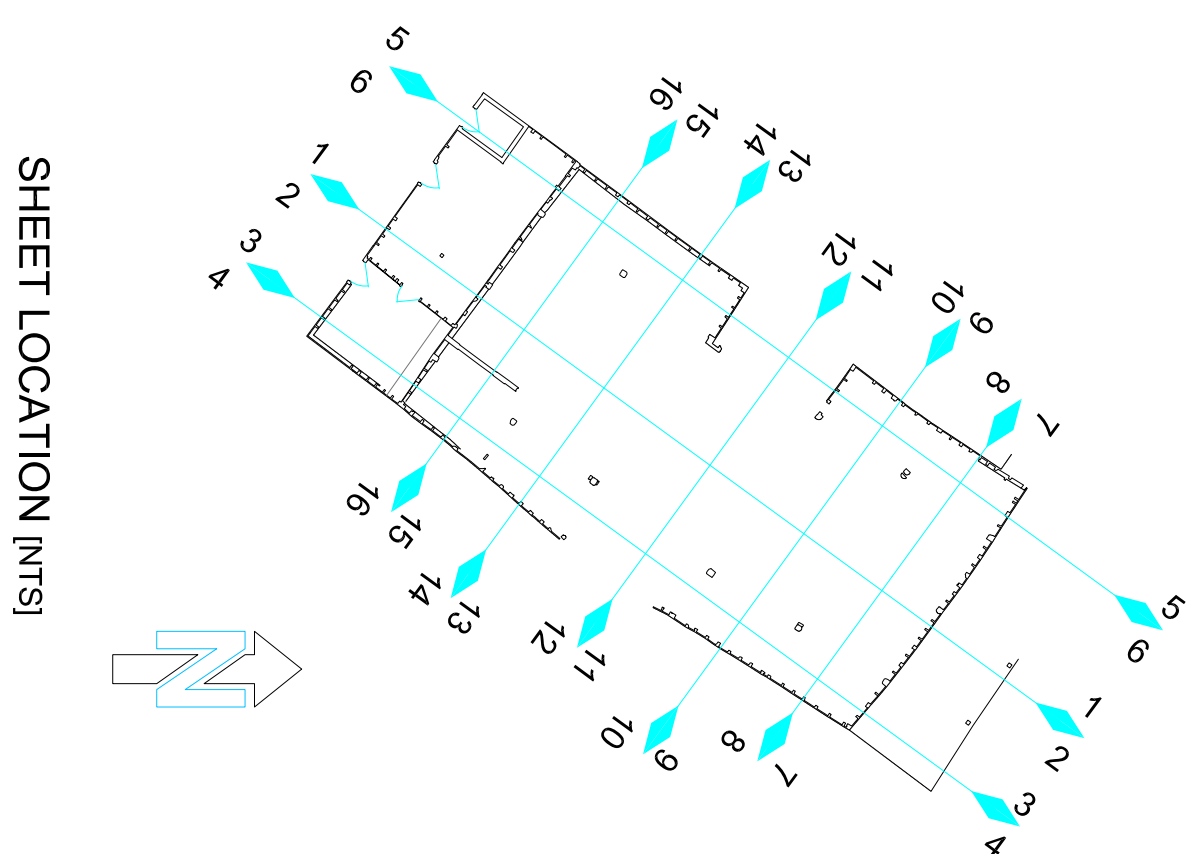

SHEET LOCATION [NTS]

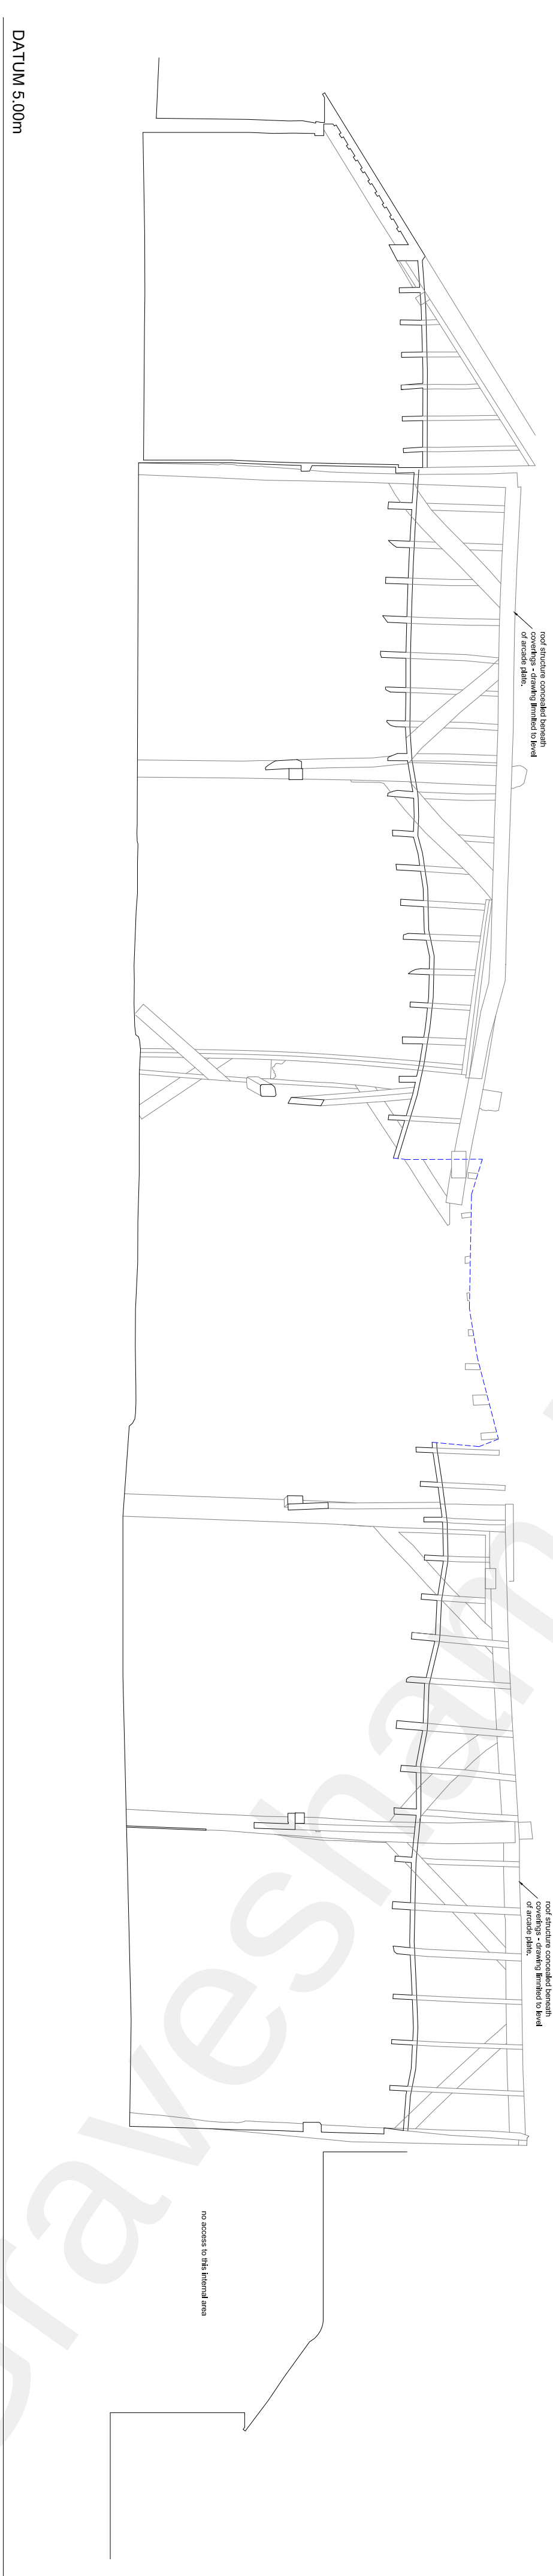

SECTION 6-6

• GPS Surveys • Laser Scanning • Volumetric Surveys • Scan to BIM Modelling • Measured Building Surveys	• Sealing Out • Boundary Disputes • Engineering Surveys • Topographical Surveys • Deformation & Settlement Monitoring
LEGEND CLG CEILING LEVEL FLR FLOOR LEVEL THL THRESHOLD LEVEL TOP OF BEAM TOP OF WALL TOP OF ROOF UNDERSIDE OF ROOF UNDERSIDE OF BEAM UNDERSIDE OF JOIST UNDERSIDE OF RIDGE WCL WINDOW CILL LEVEL WHL WINDOW HEAD LEVEL WCL WALL AND CEILING INTERSECTION VALUED CEILING VALUED RIDGE GROSS SECTION LOCATION SCOPING CEILING - DIRECTION OF RISE STEP UP - DIRECTION OF RISE	
NOTES ALL LEVELS ARE RELATED TO ORIGINATE DATUM DERIVED USING OS ACTIVE MEAS DATA WHAIST CAGE HAS BEEN TAKEN TO LOCATE INSPECTION COVERS & OTHER FEATURES TO CORRELATE BEING PHOTOGRAPHED WITH WHAIST BEEN OBTAINED INTERNAL USES & ARE MEASURED TO EXISTING SURFACE FINISHES, & CORRECTED TILES	JOB TITLE: GORE GREEN FARM GORE GREEN ROAD HIGHWAY A63 7HL SCALE: 1:50 DWG NO.: 10 CLIENT: CLAGUE DRAWN BY: S.H JOB NO.: 1605043 DATE: May 2017 ORIGINAL SHEET SIZE: A1 DRAWING TITLE: SECTIONS 5&6 CAD DATE: 17/04/2018 CAD FILE: 1605043 - SECTIONS 5&6.dwg
Shireham Standing Road, Poole, Dorset, BH12 4HE 01202 351212 Fax: 01202 250401 U.C. WHITE Geomatics Limited	