


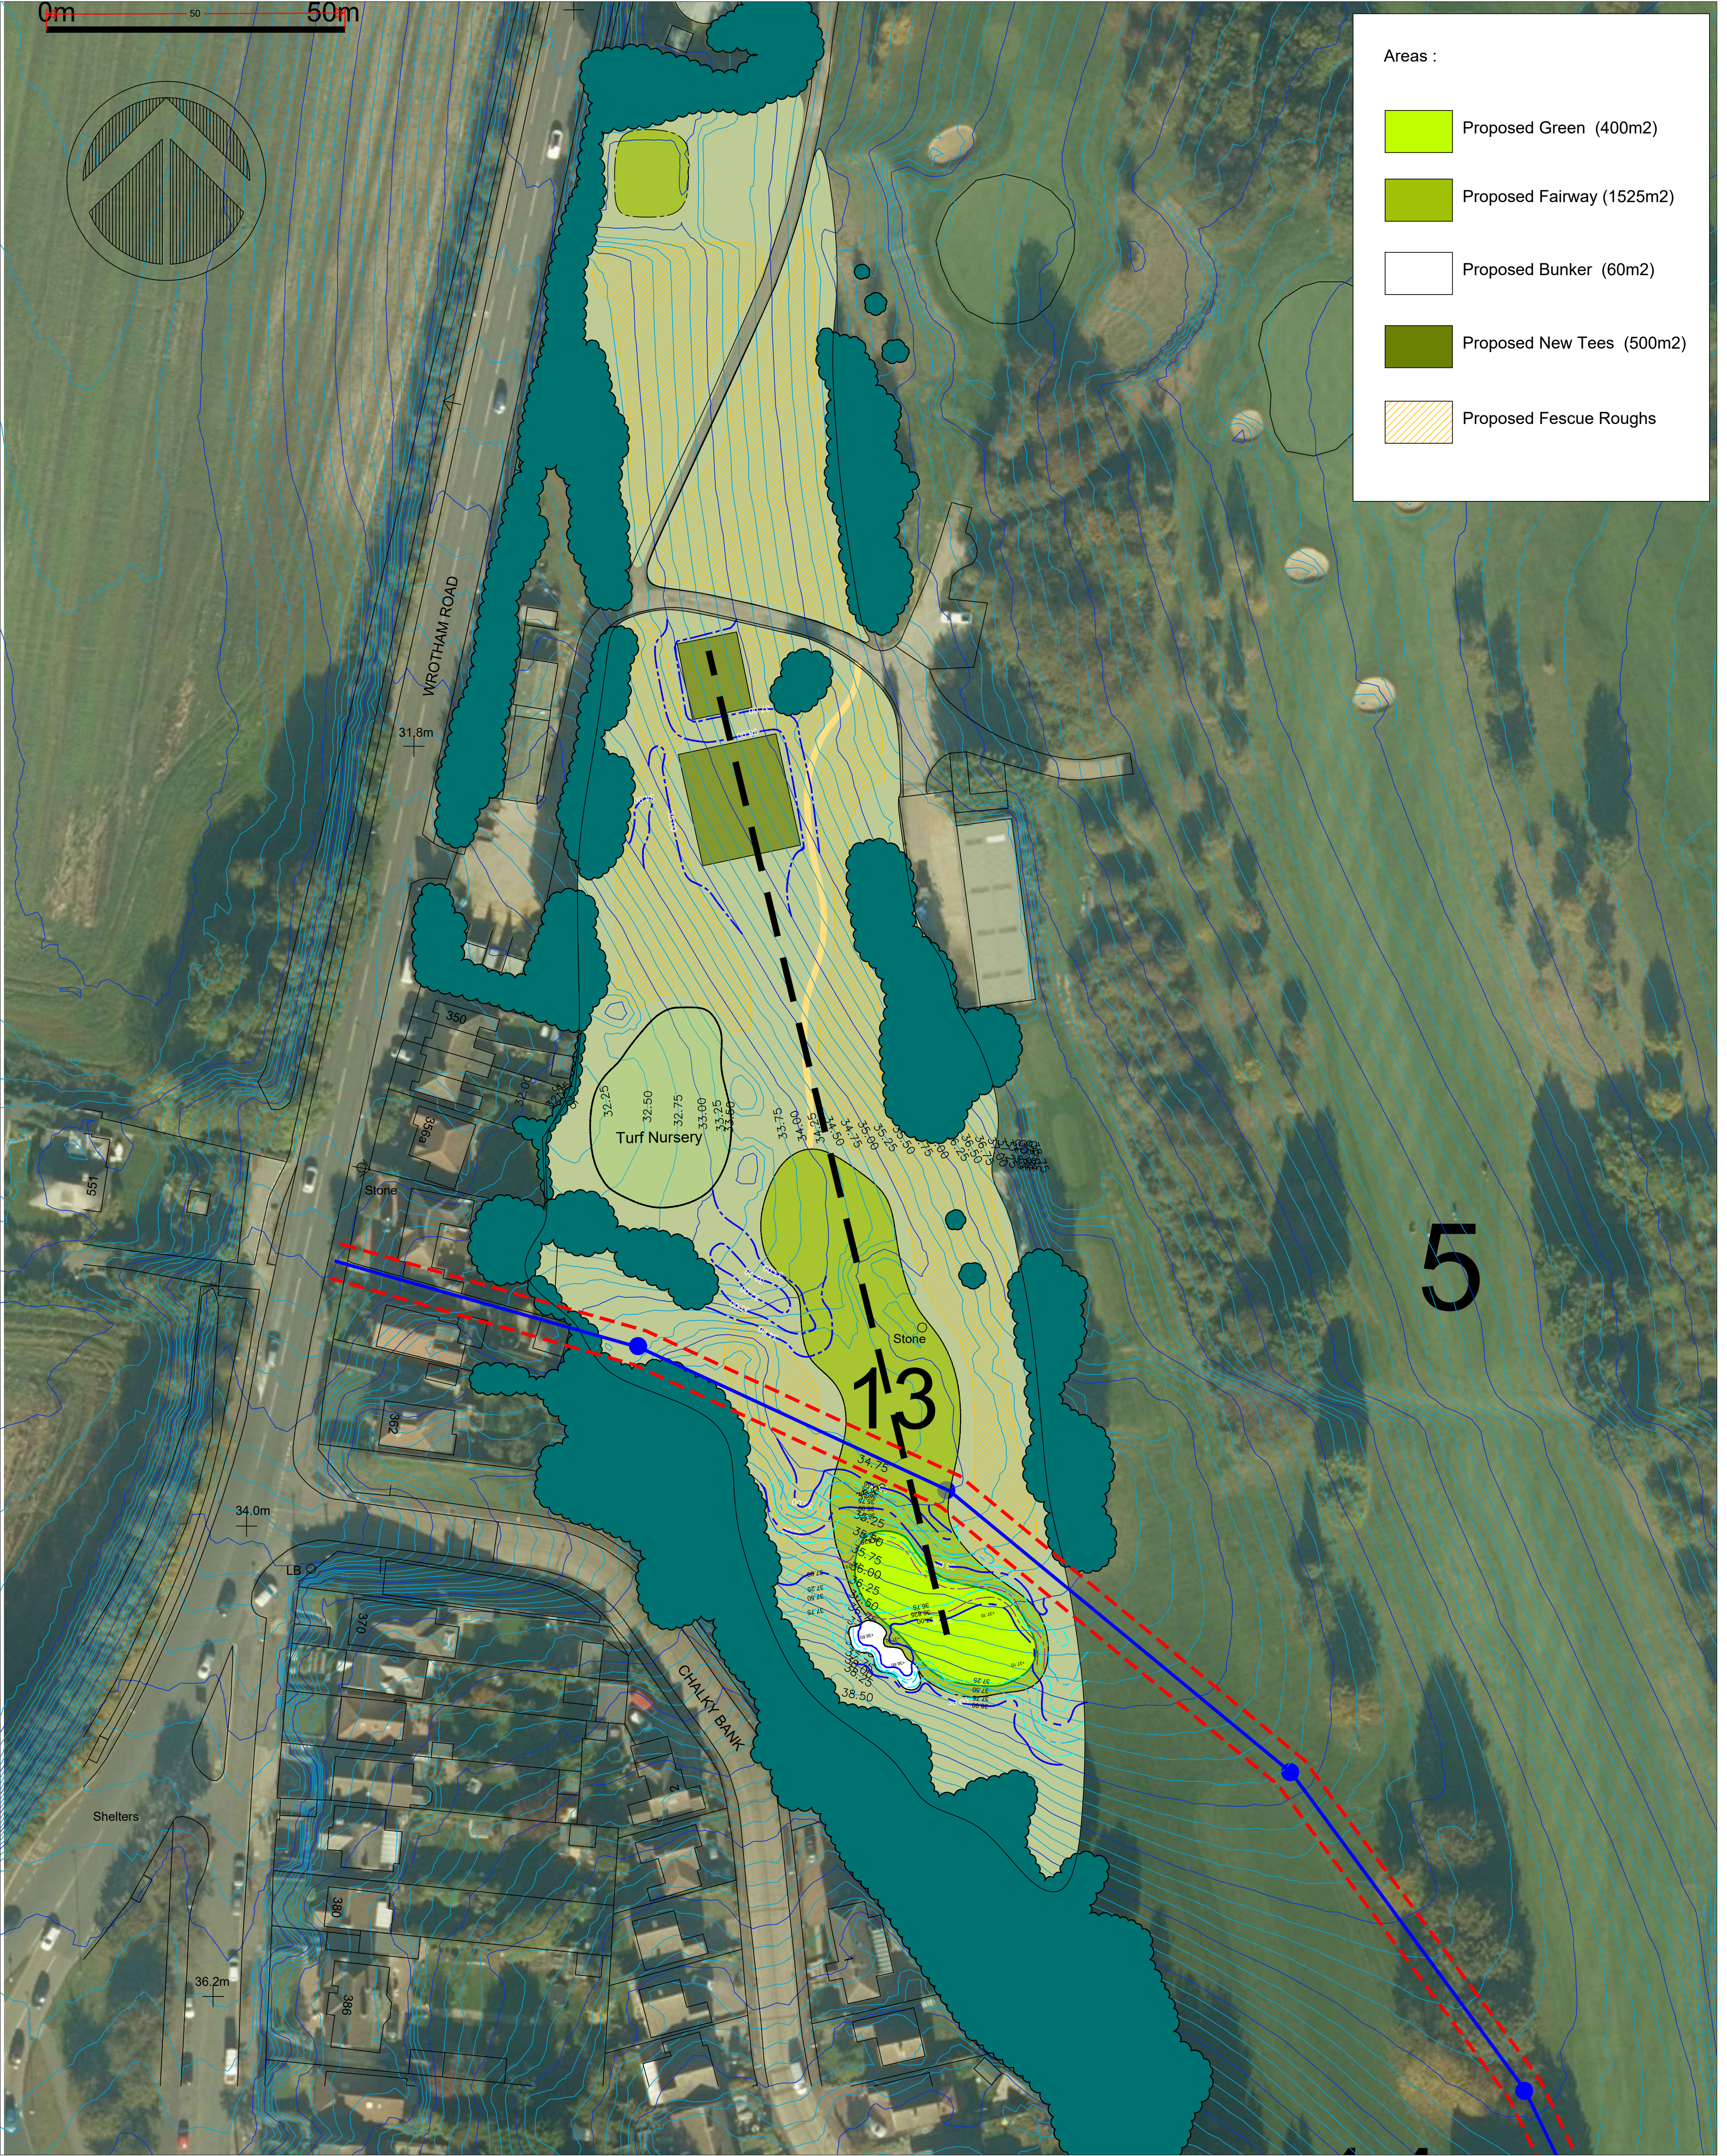

	Existing Contours (0.25m Intervals)		Bunker		Managed Amenity Grass		Proposed Contours (0.25m Intervals)		Proposed Fairway		Golfers Pathway
	Existing Trees / shrubs		Existing High Pressure Water Pipe With Wayleave		Proposed Green		Proposed Wildflower Grassland		Proposed Tees		

Project Name: Mid Kent Golf Club	Checked By: BW	Revision No:	
Drawing Name: 13th Hole Proposals	Scale 1:500 @ A1	Rev A 03/11/23 - Scale Correction	
Drawing Number: 851.04 Rev A	Date: 03/11/23		
Drawn By: DW			Weller Designs Limited Golf Course Architects