
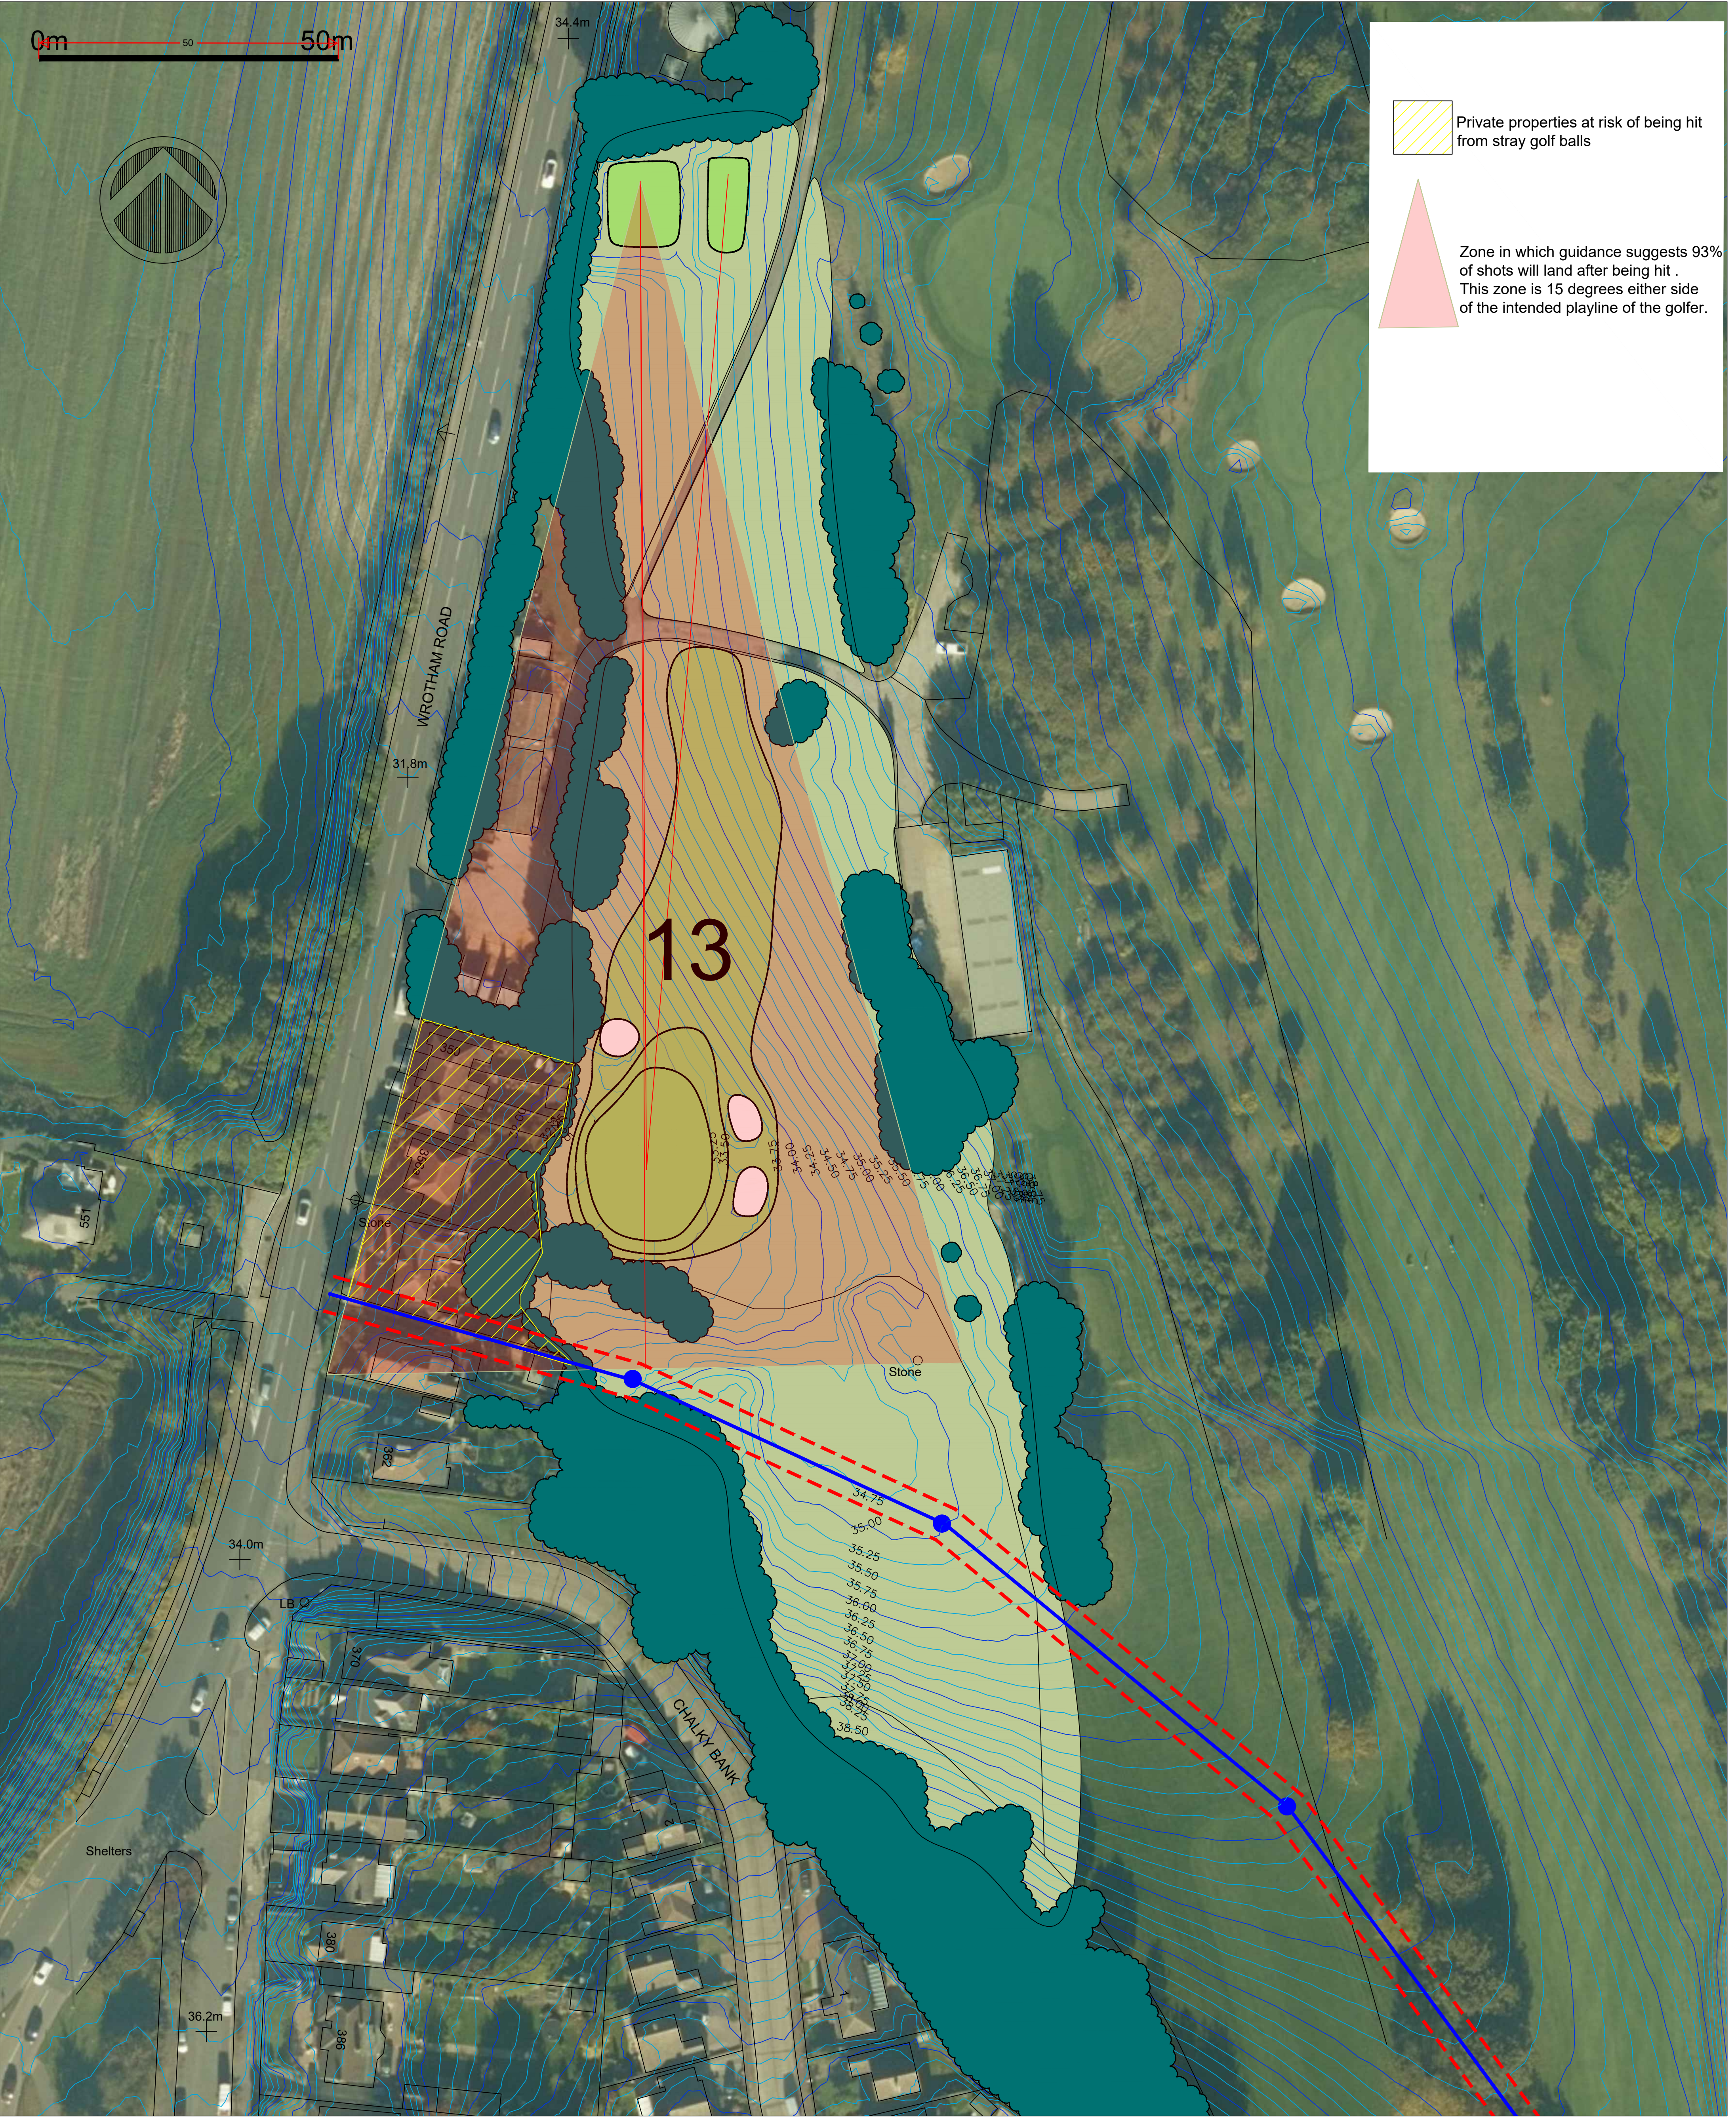
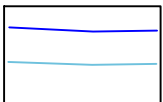


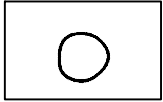


 Existing Contours (0.25m Intervals)

 Existing Bunkers

 Managed Amenity Grass

 Existing Trees / shrubs

 Fairway / Green / Tee

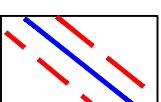 Existing High Pressure Water Pipe With Wayleave

Project Name: Mid Kent Golf Club	Checked By: BW	Revision No:	
Drawing Name: Current Safety Issues Plan	Scale 1:500 @ A1	Rev A 03/11/23 - Scale Correction	
Drawing Number: 851.03 Rev A	Date: 03/11/23		
Drawn By: DW			 Weller Designs Limited Golf Course Architects