
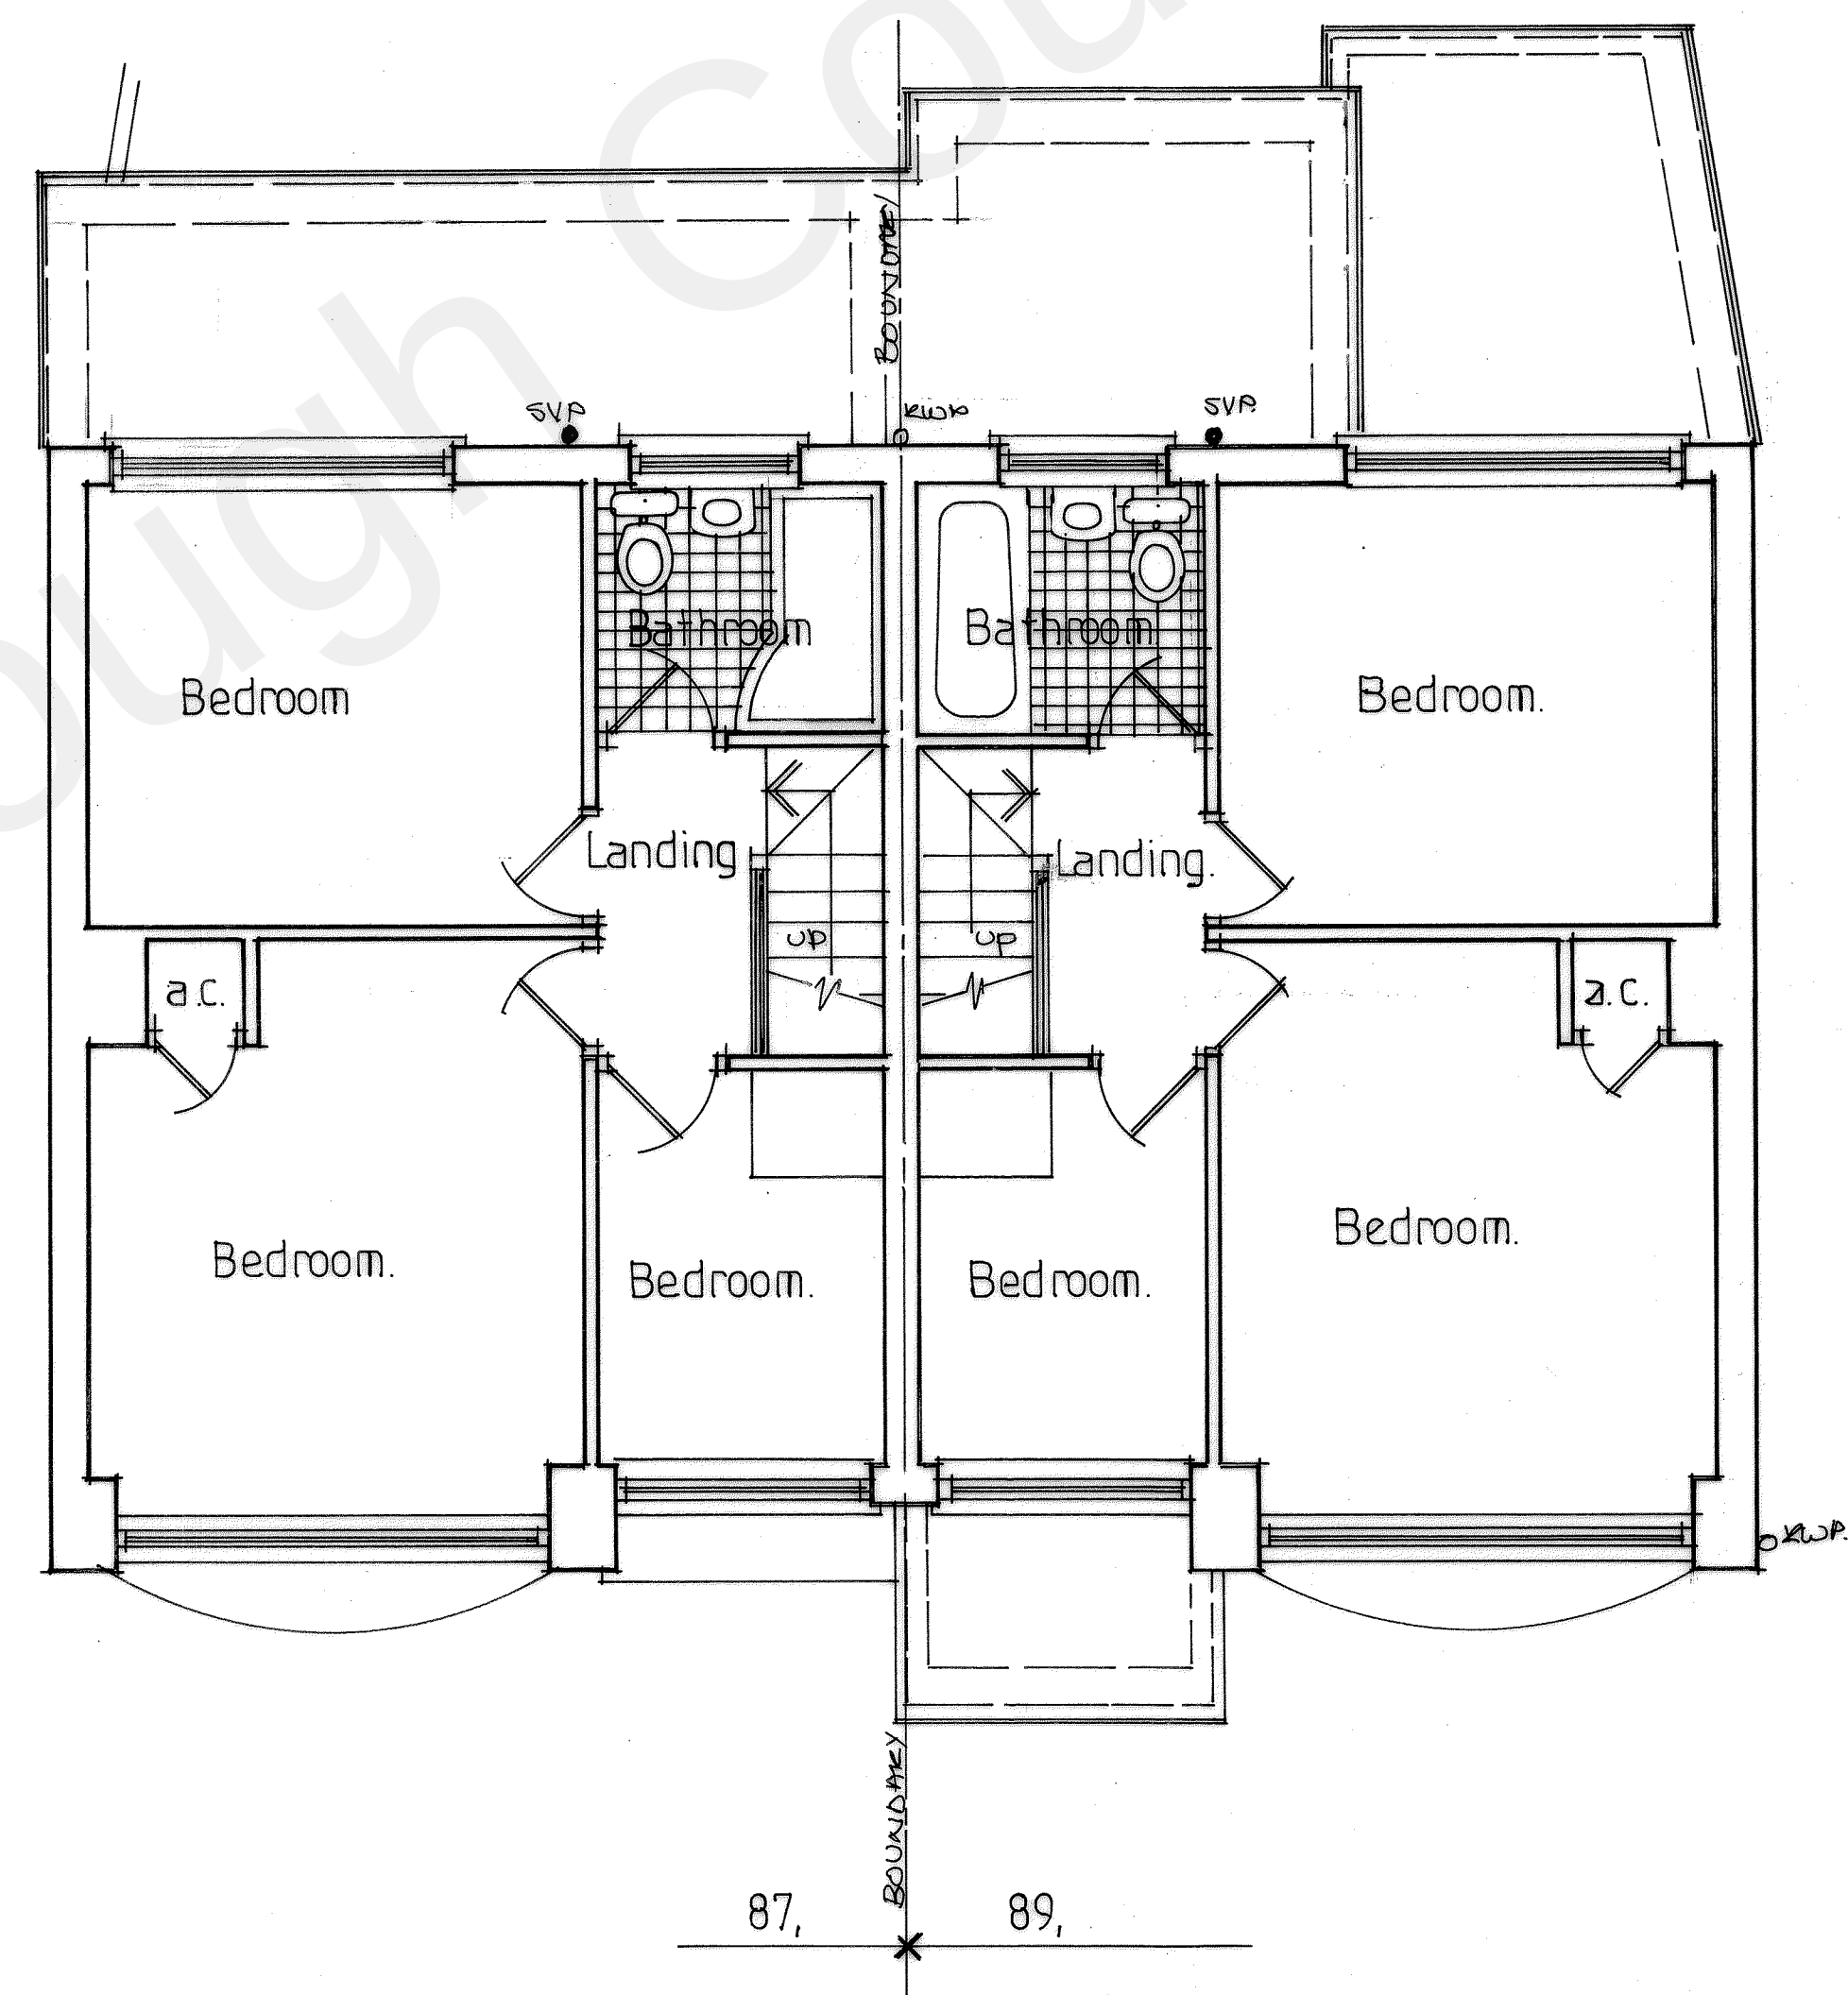
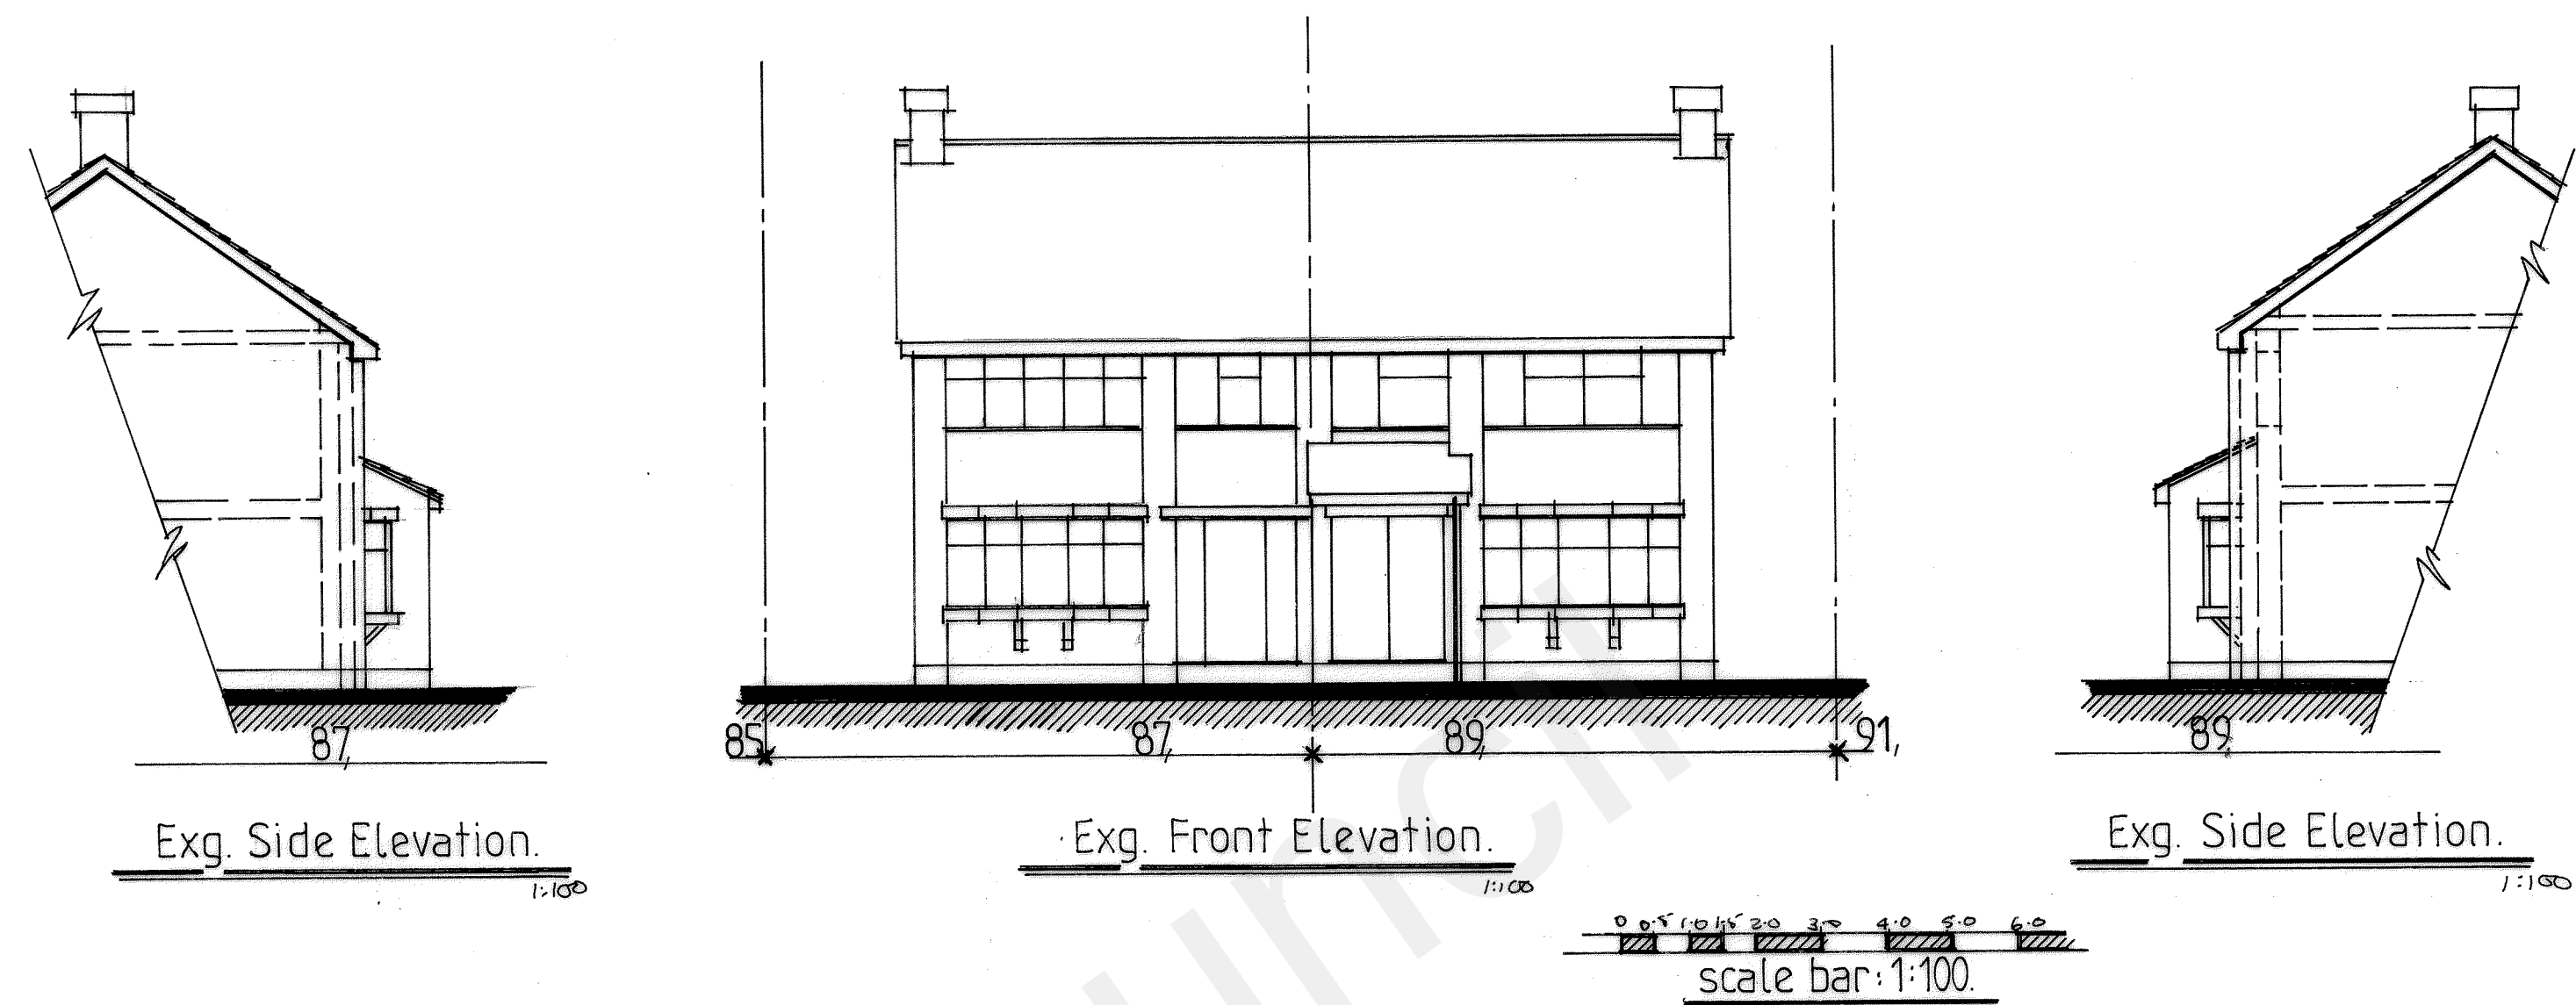


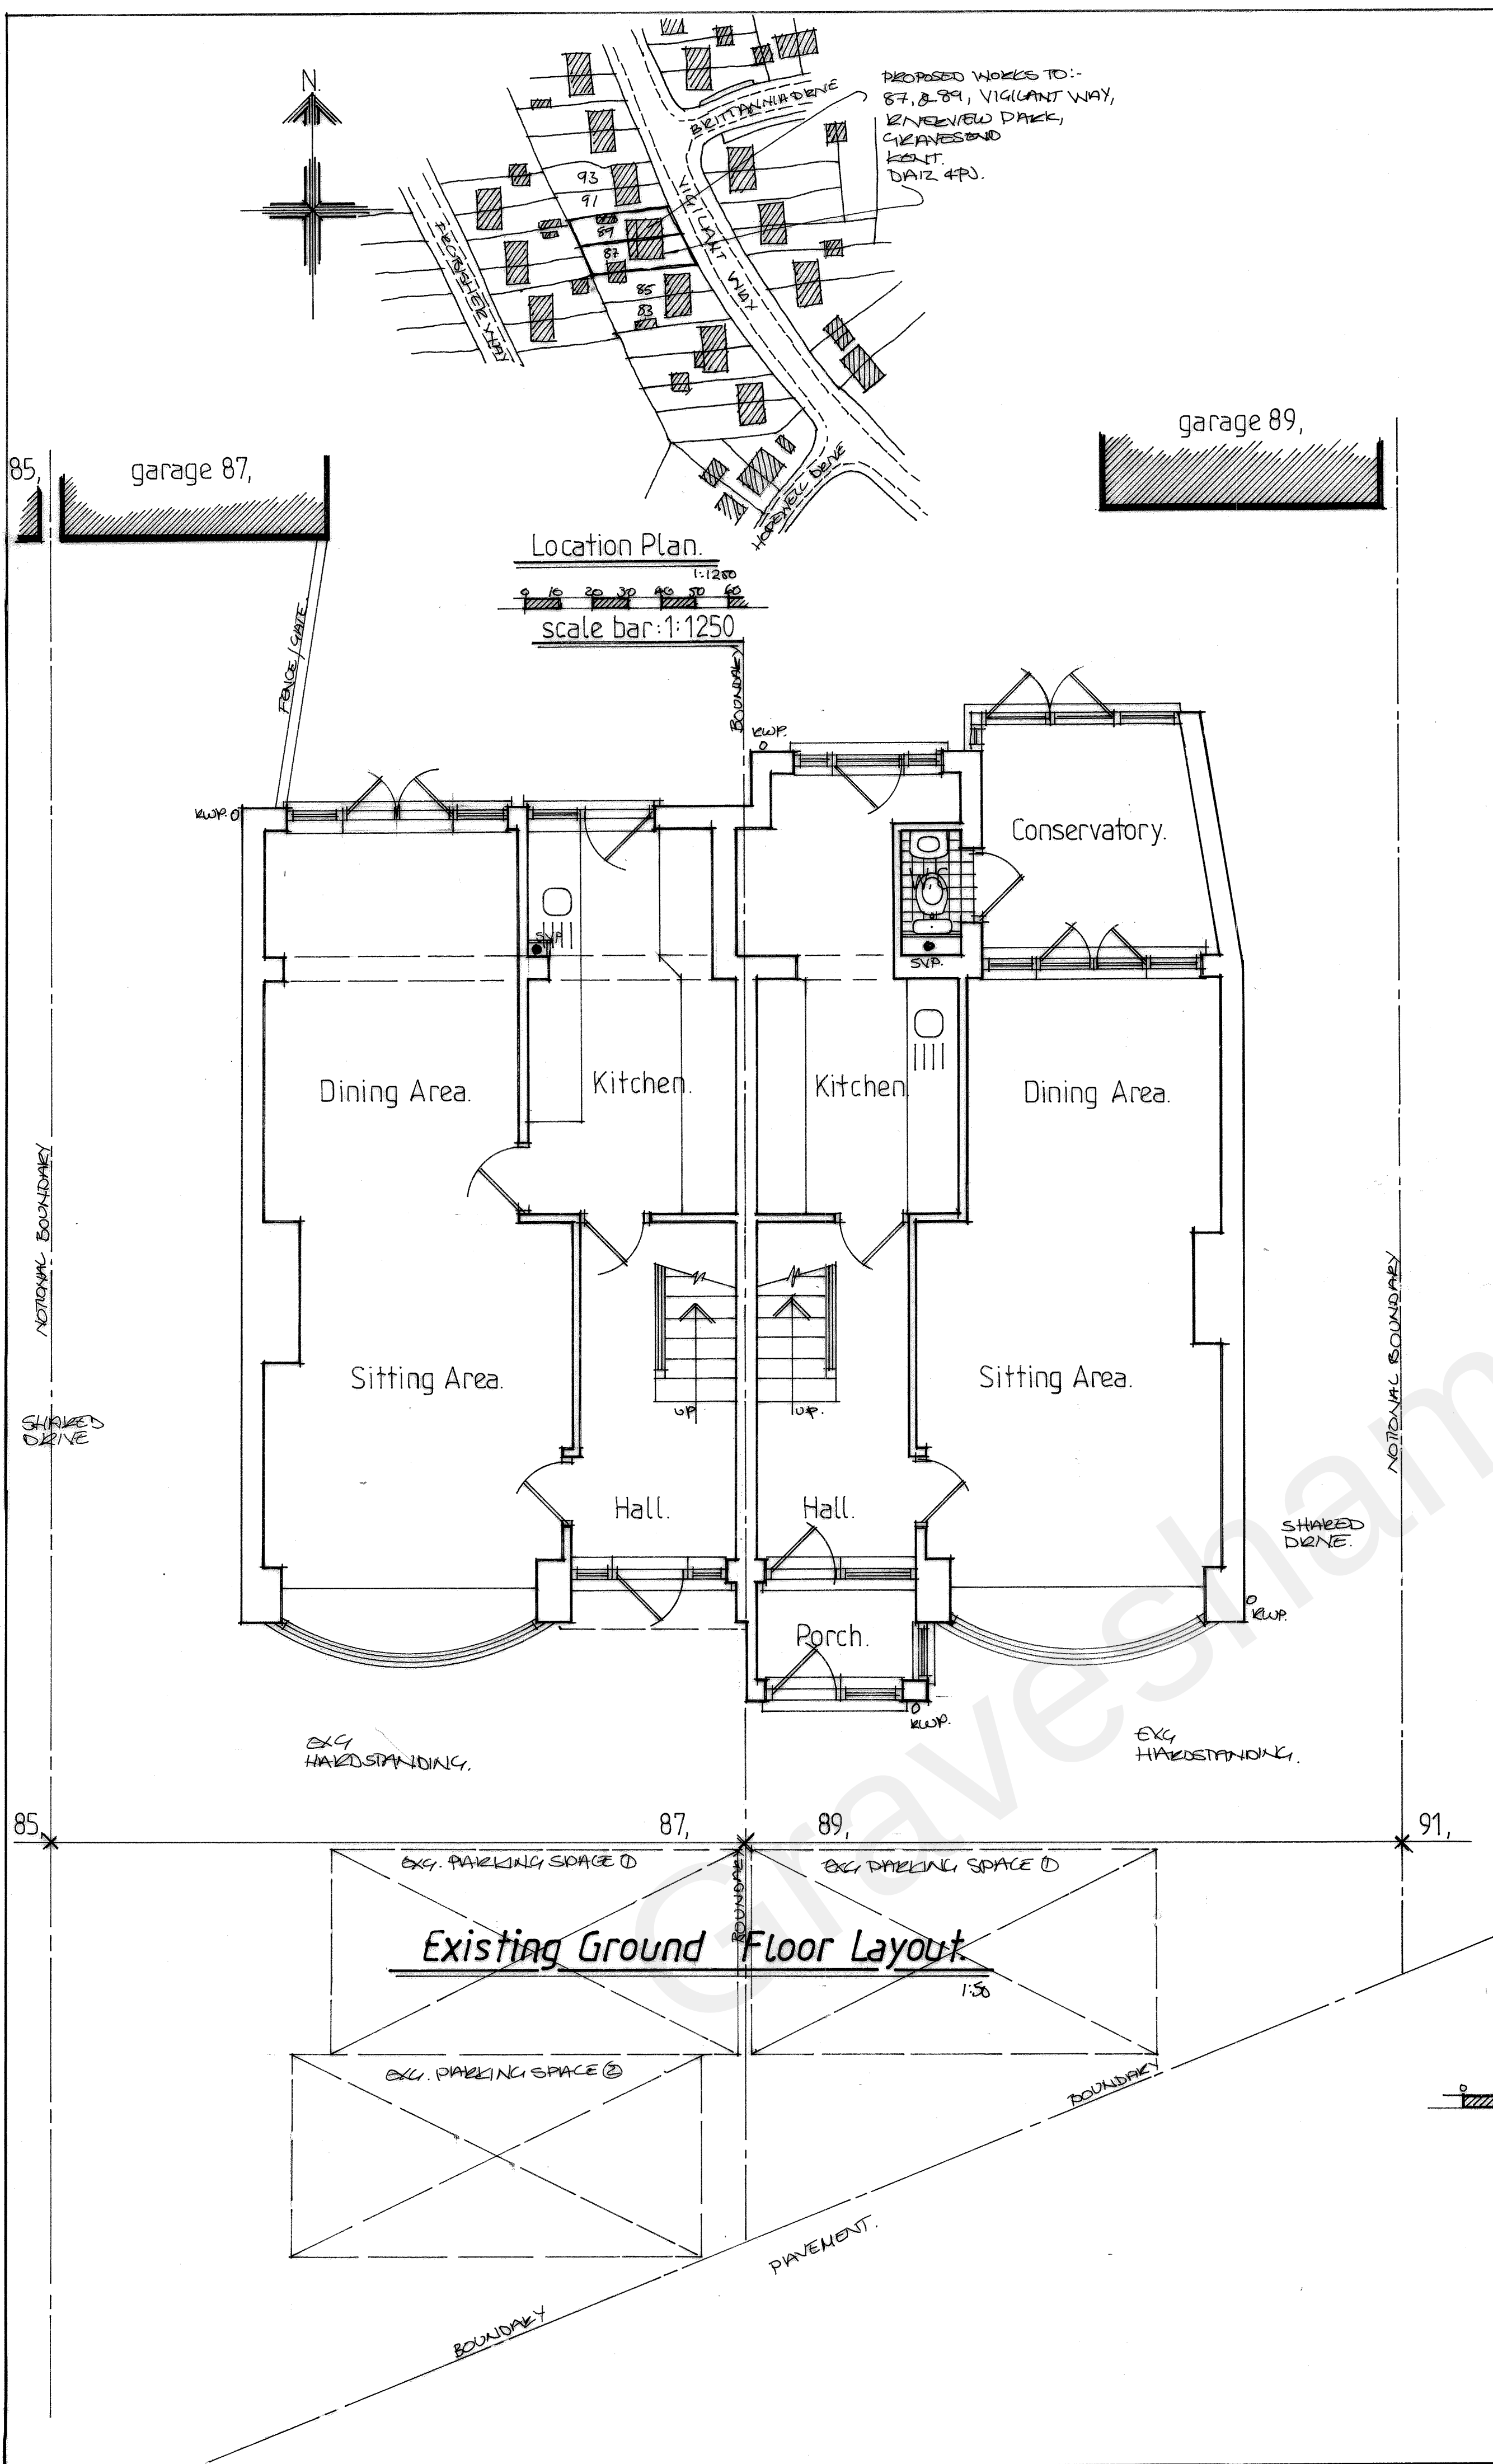

Russell A Broad & Associates.
*Architecture*Surveying*Supervision*
approved designs since 1986.
The Architectural Design Studio.
The Old Cycle Shop, 200 High Street,
Wickham Market, Suffolk IP13 0RF.
Mobile:- 07931 150805.
Email:- RussellBroad1986@gmail.com

Project:-
Existing / Survey Floor
Layouts, Elevations &
Location Plan.

Project Address:-
87 & 89, Vigilant Way,
Riverview Park, Gravesend,
Kent. DA12 4PJ.
For:- Mr & Mrs. Brisley (87)
Mr & Mrs. Jones (89)

Drawn:-
Submitted:-
Approved:-

Date:-
June 2022
Scale:-
1:50, 1:100, 1:1250.

Do Not Scale From Drawing.
All Dimensions are to be Checked on Site.
All Works to Relevant Codes of Practice & B.S.'s.
Client and Contractor to ensure compliance with
C.D.M., Health & Safety Regulations & Party Wall
Agreement Act where applicable.

Project Ref:-
81005
Drawing Number:-
10.
Rev