
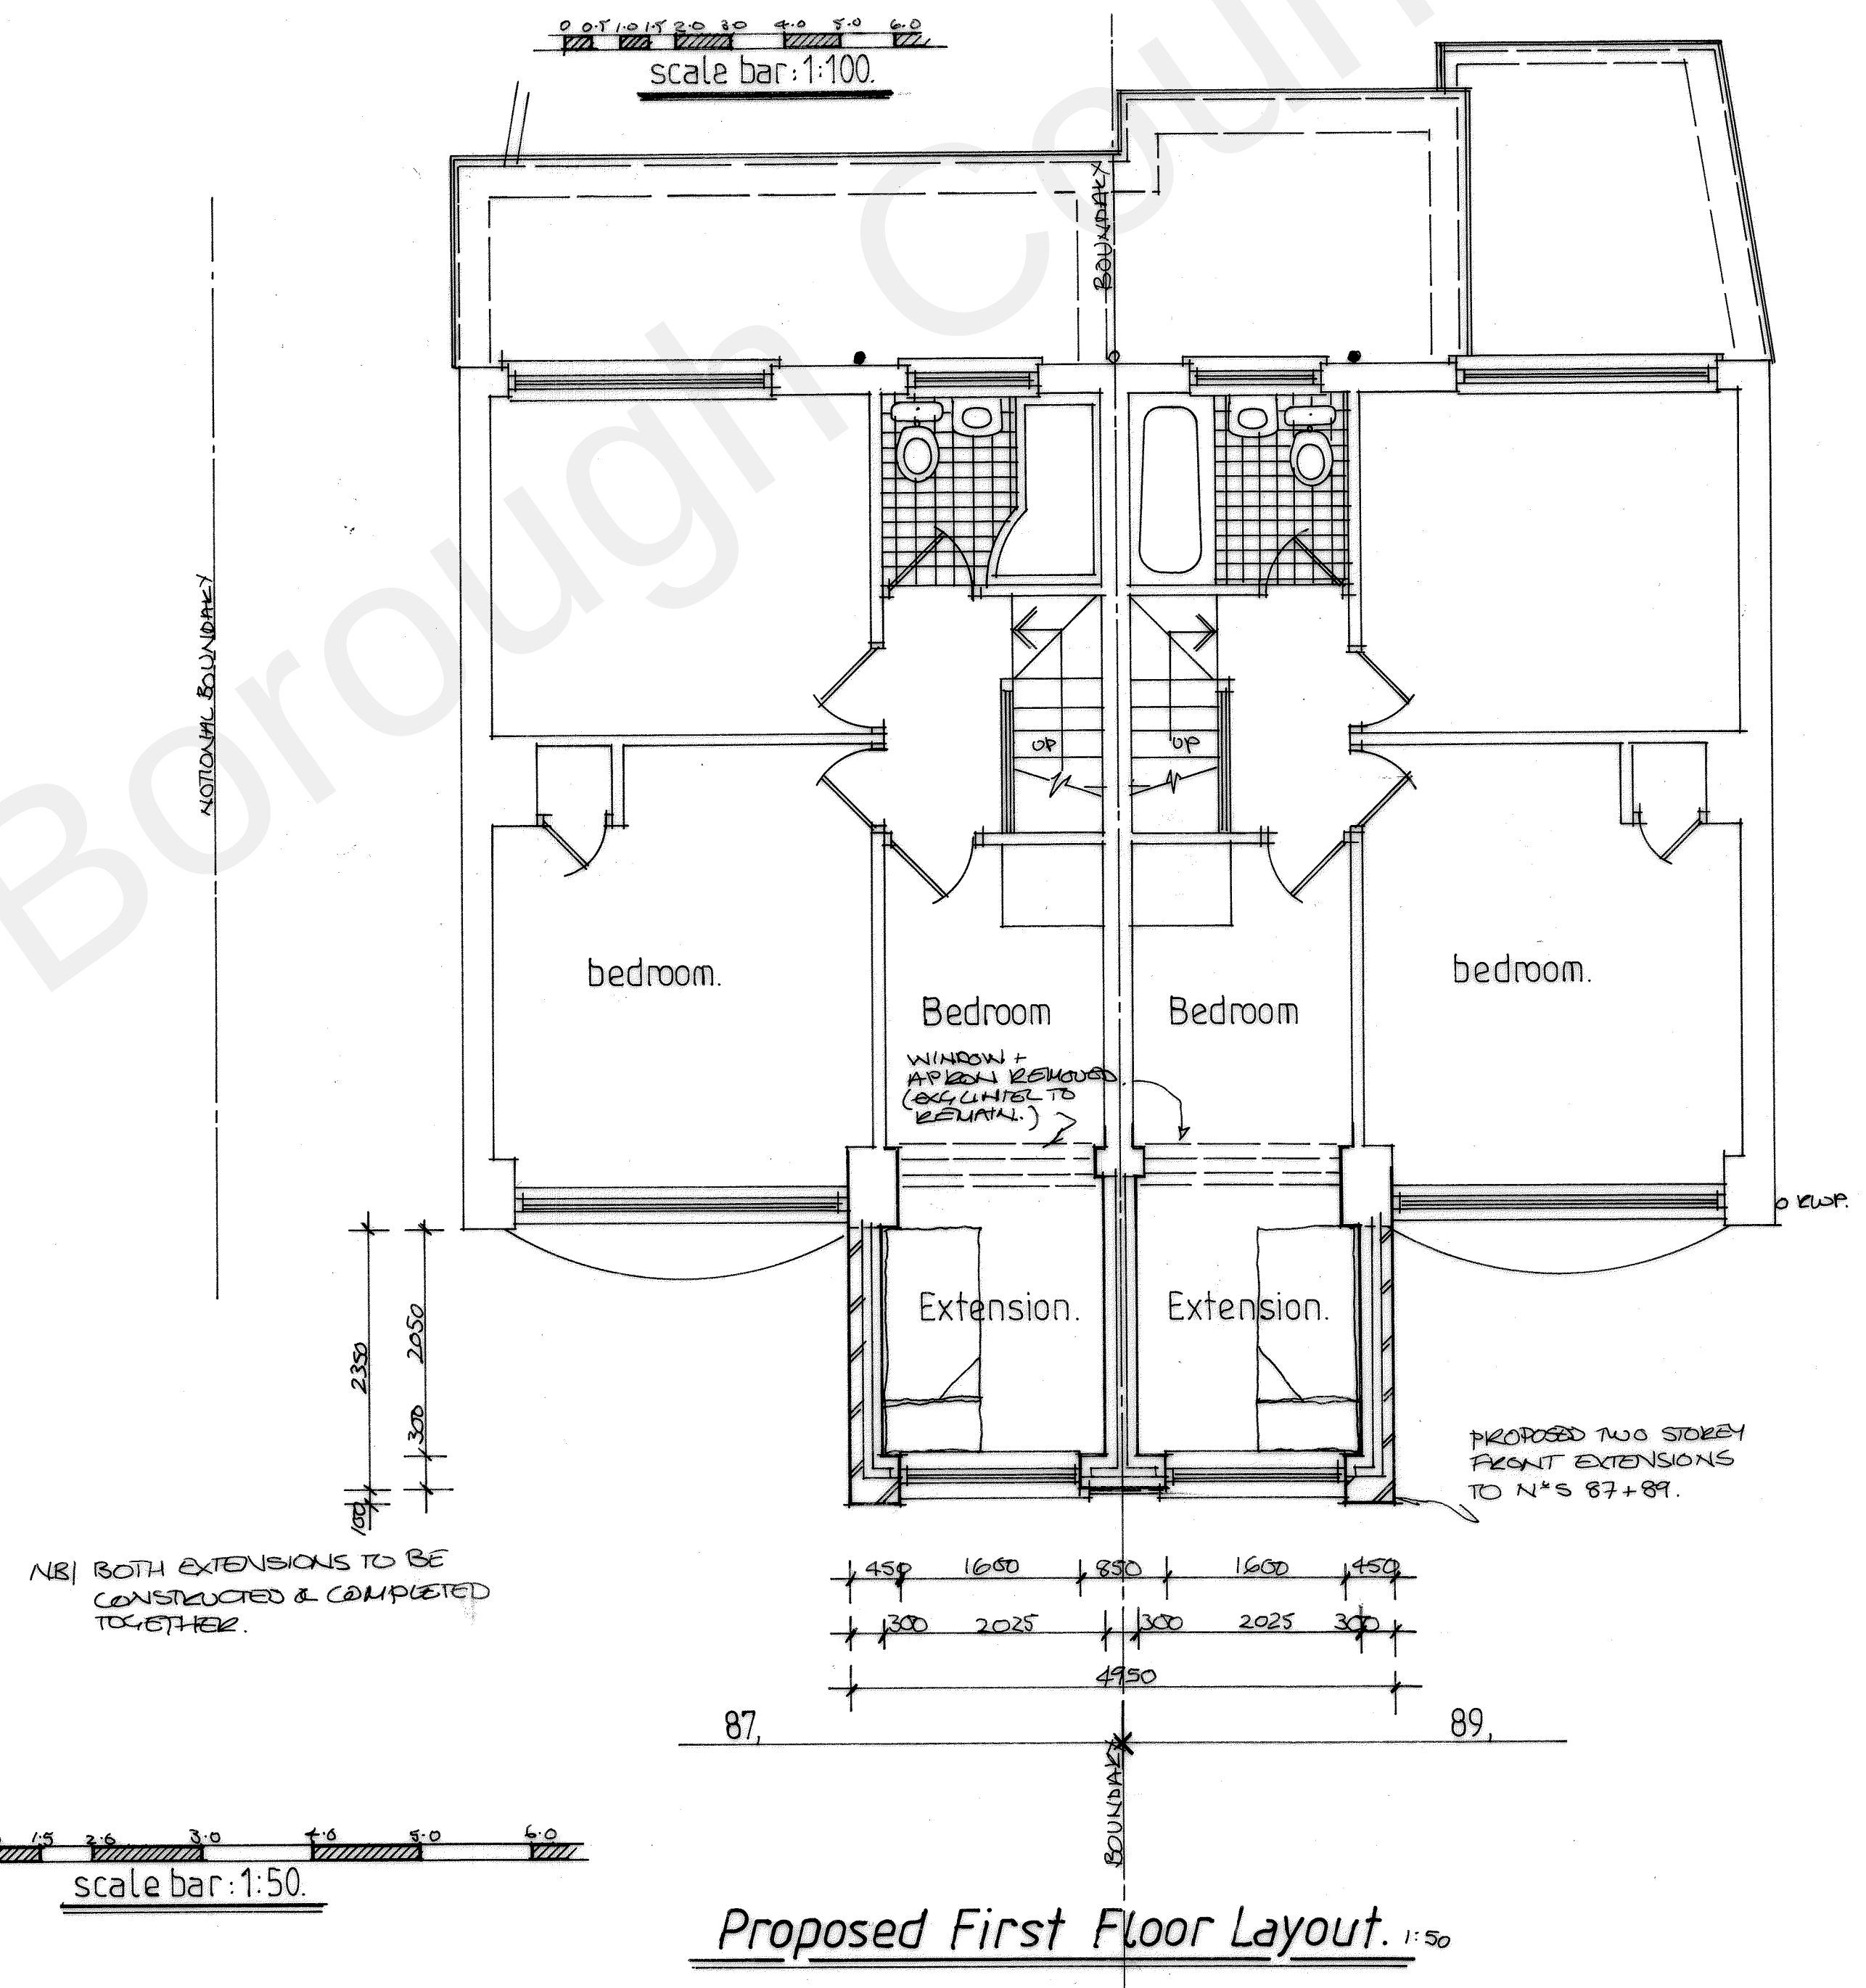
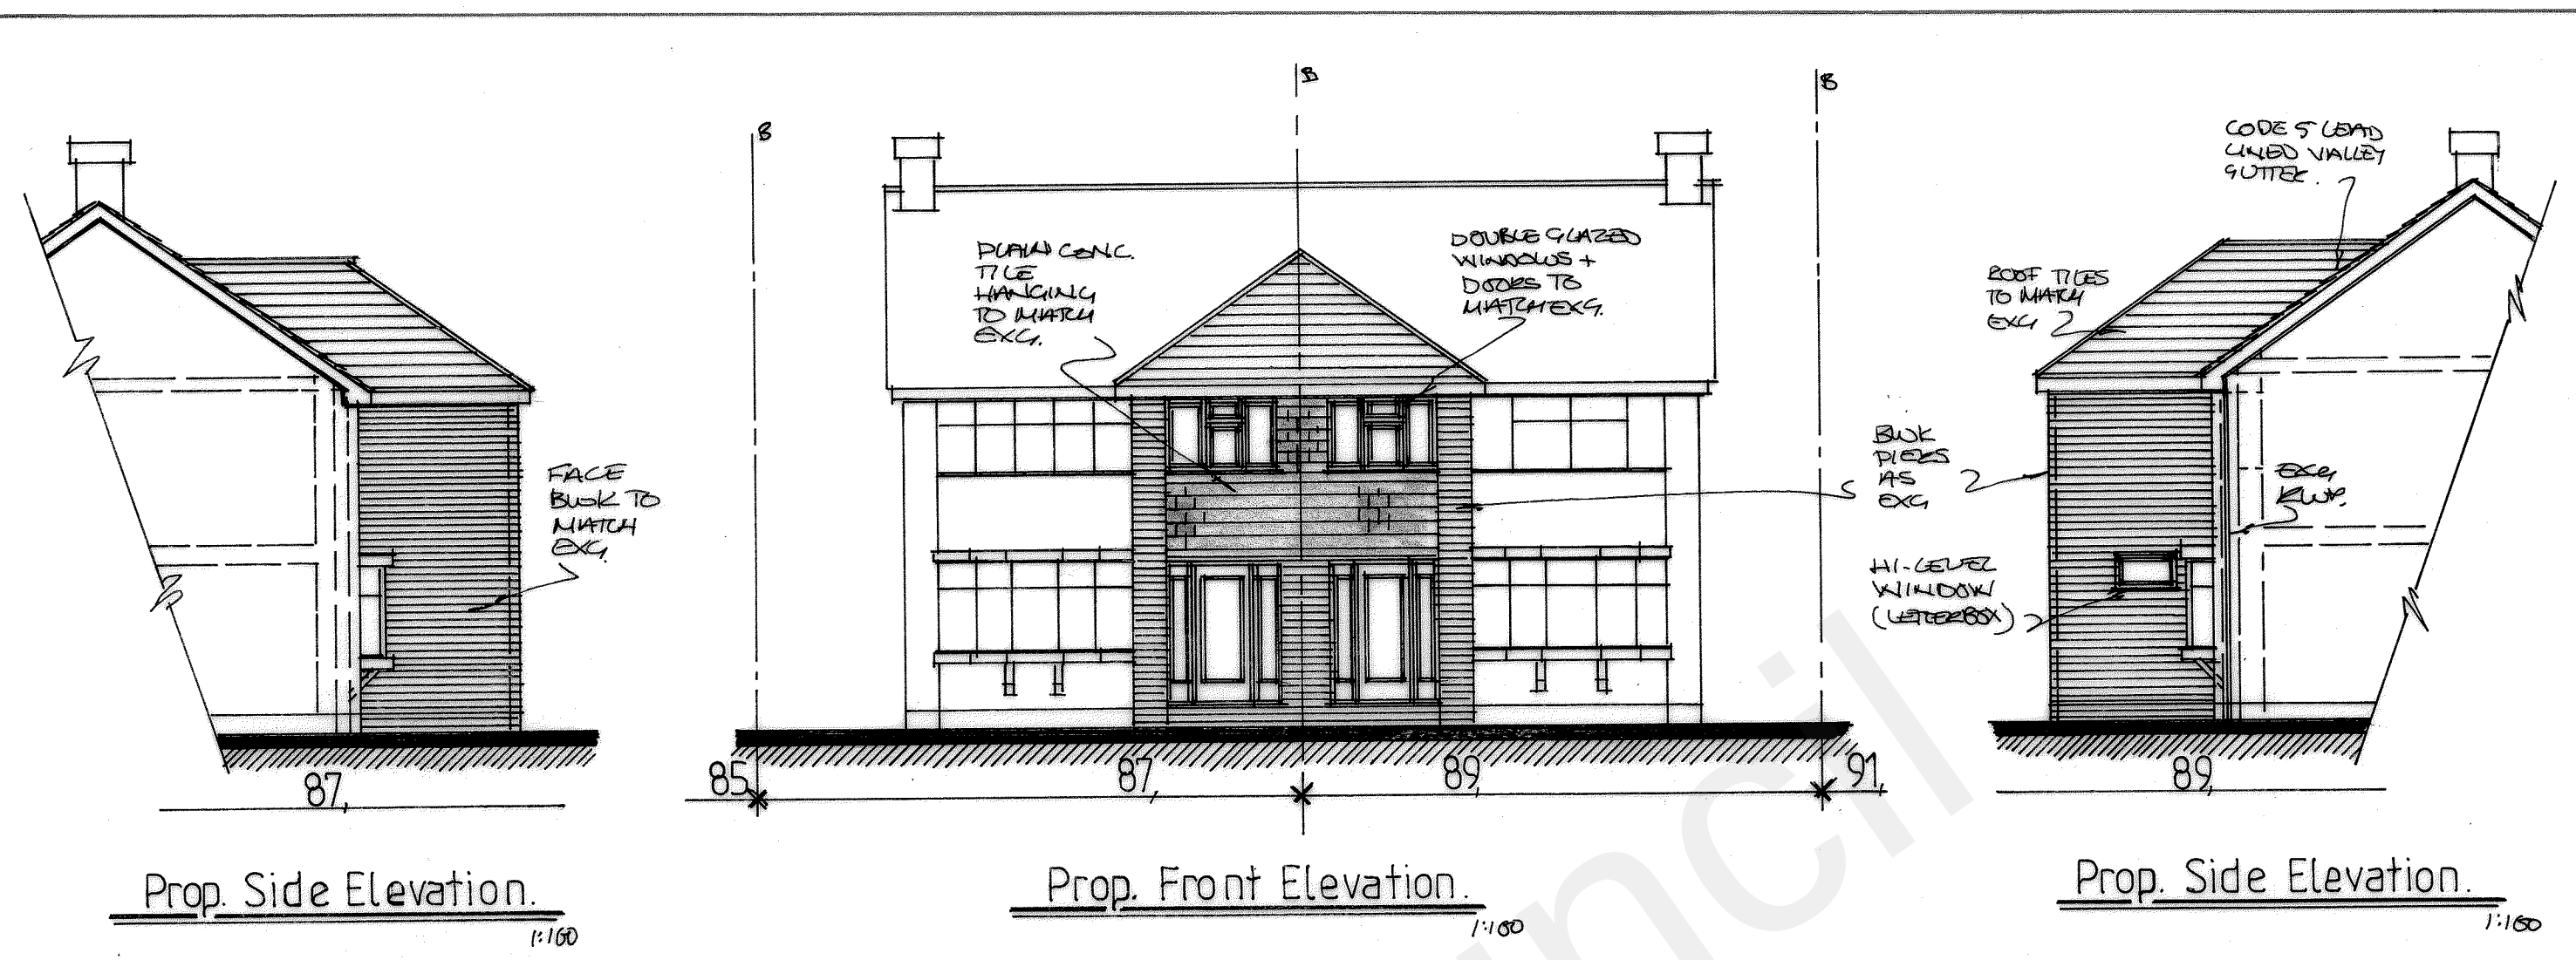


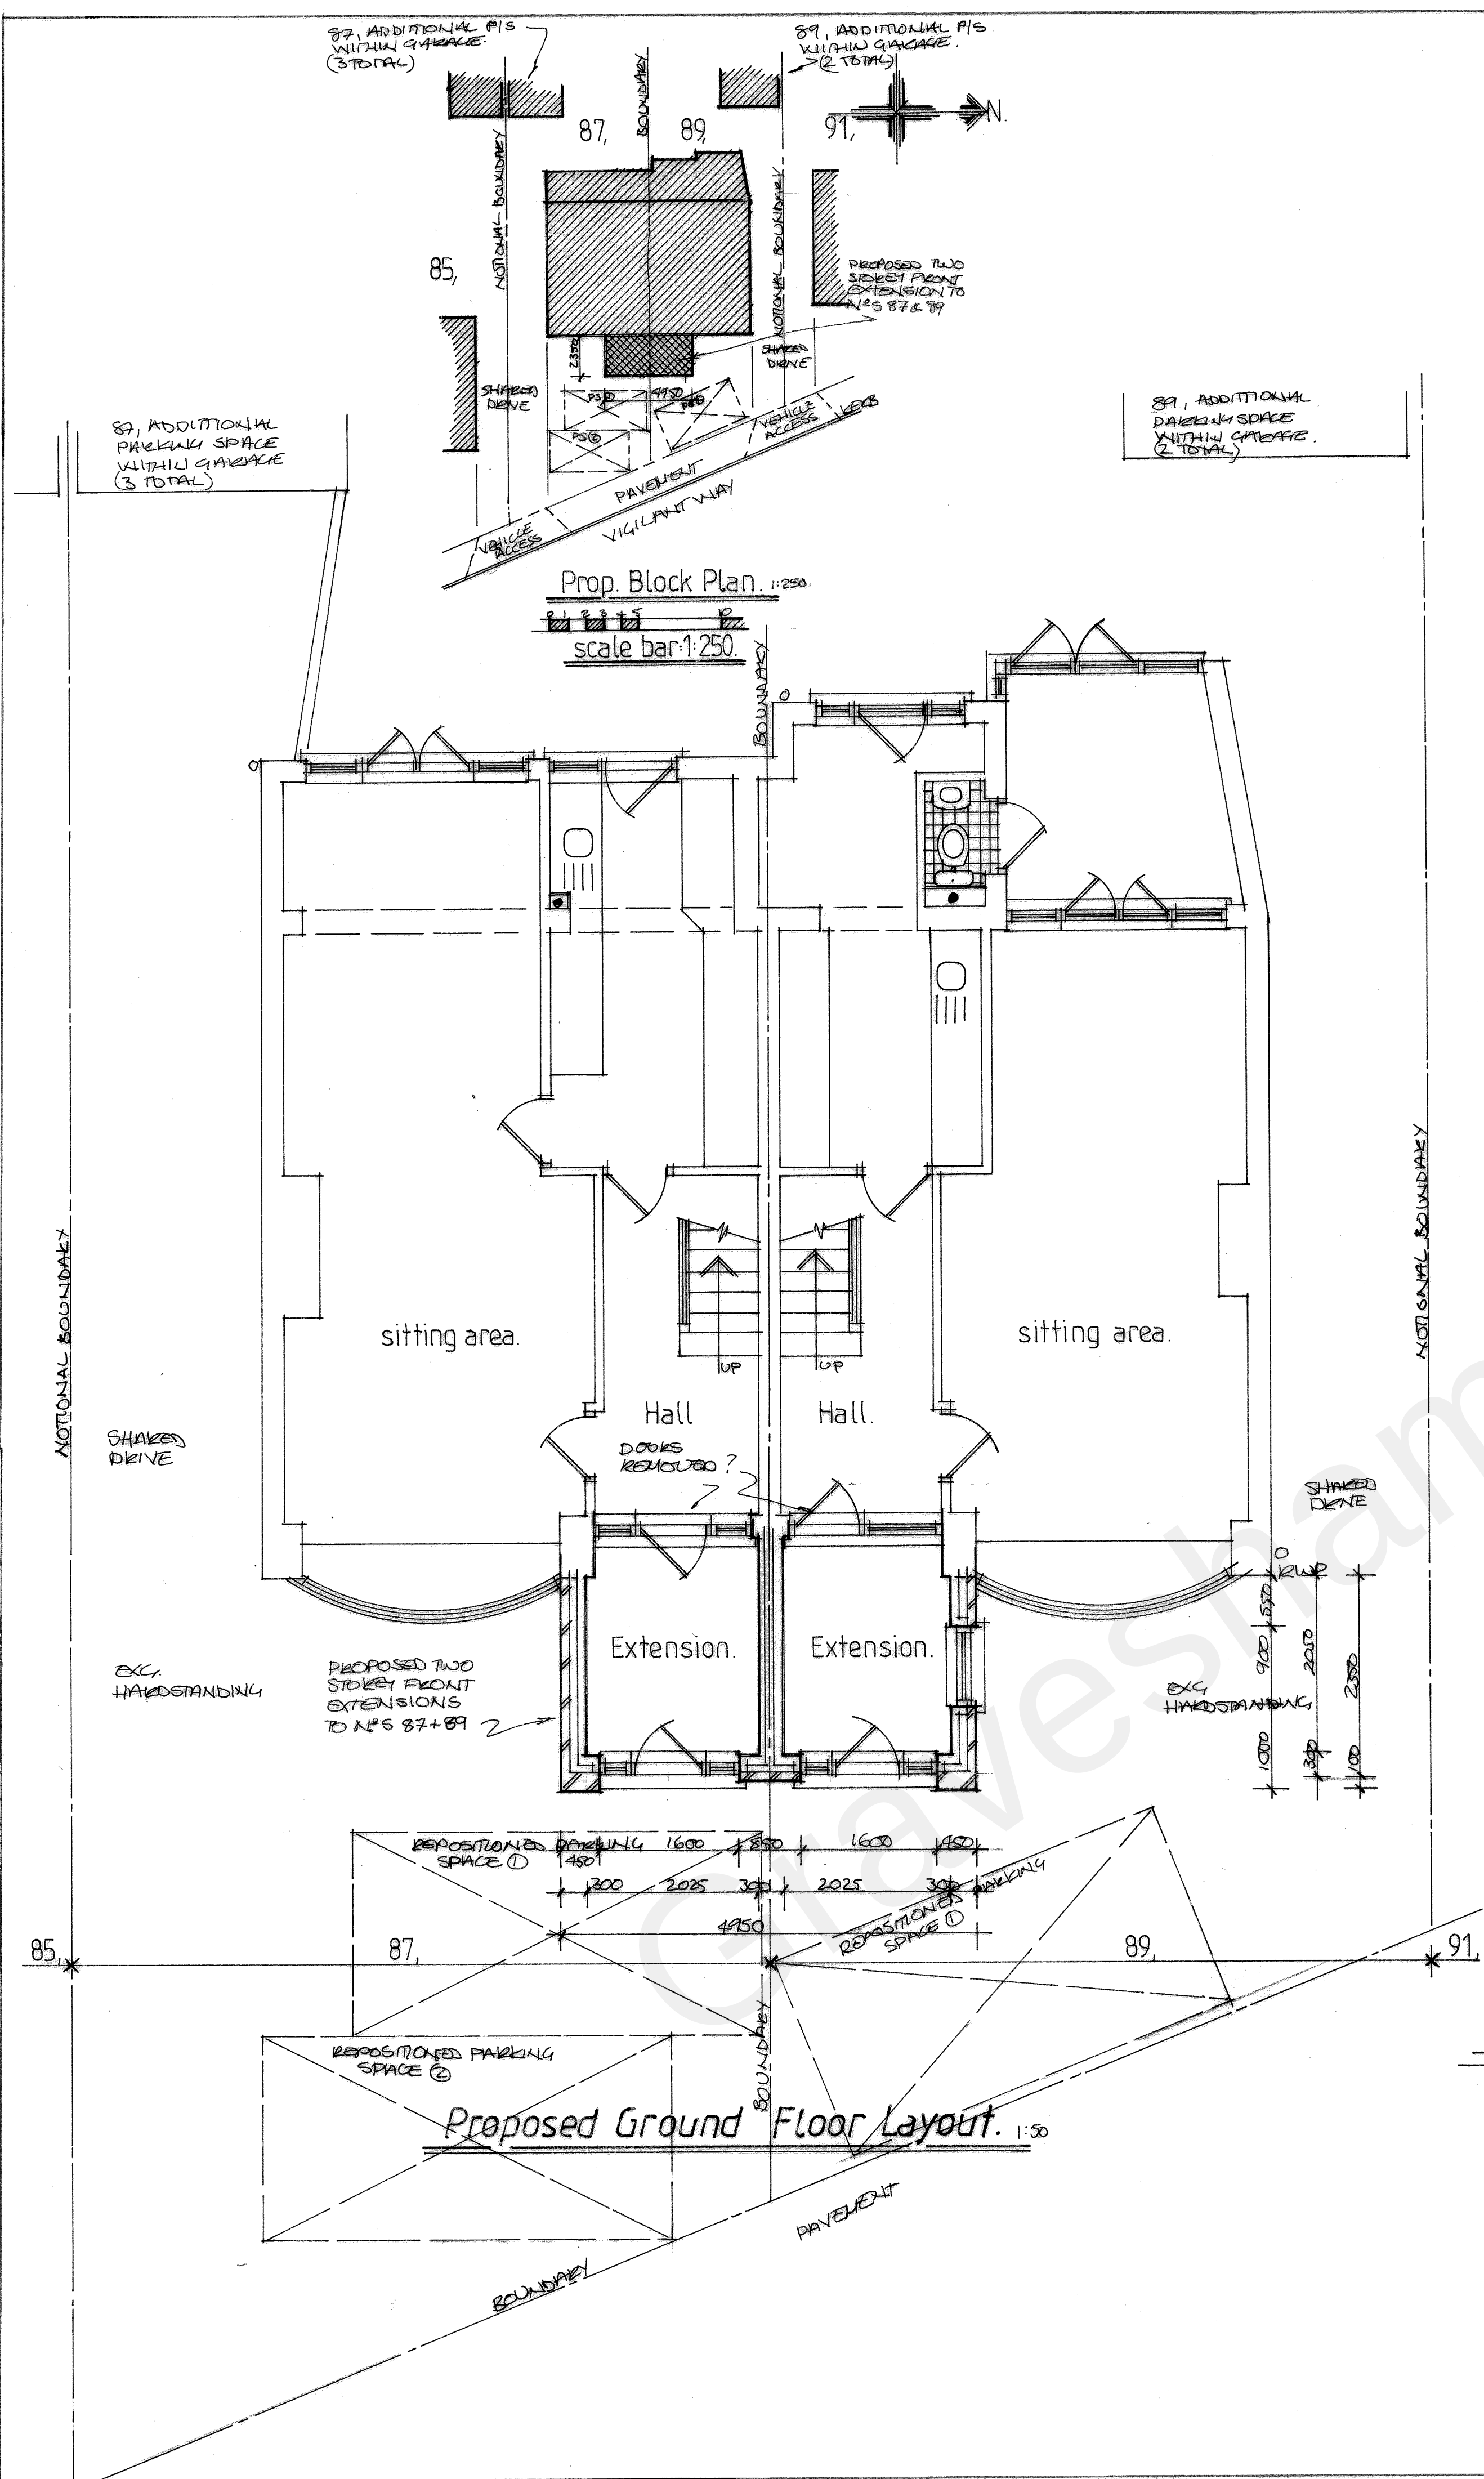

**Russell A Broad & Associates.**  
\*Architecture\* \*Surveying\* \*Supervision\*  
approved designs since 1986.

**The Architectural Design Studio.**  
The Old Cycle Shop, 200 High Street,  
Wickham Market, Suffolk IP13 0RF.  
Mobile:- 07931 150805.  
Email:- RussellBroad1986@gmail.com

Project:-  
**Proposed Two Storey Front Extensions to n°s 87 & 89.**

Project Address:-  
**87 & 89, Vigilant Way,  
Riverview Park, Gravesend,  
Kent. DA12 4PJ.**  
For:- **Mr & Mrs. Brisley (87)  
Mr & Mrs. Jones. (89)**

Drawn:-  
Submitted:-  
Approved:-

Date:-  
June 2022

Scale:-  
1:50, 1:100, 1:250

Do Not Scale From Drawing.  
All Dimensions are to be Checked on Site.  
All Works to Relevant Codes of Practice & B.S.'s.  
Client and Contractor to ensure compliance with  
C.D.M., Health & Safety Regulations & Party Wall  
Agreement Act where applicable.

Project Ref:-  
81005.

Drawing Number:-  
11

Rev