
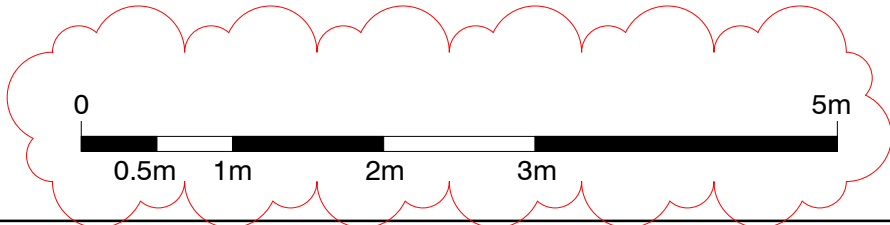


SLATE VALLEY GUTTER 1340MM WIDE
EAVES GUTTER OVER 500MM WIDE
EXCEPT 2X INSTANCES ON E02 (390MM AND 350MM)

EDC ONLY REQUIRE 100MM GUTTER WIDTH TO EAVES AND VALLEYS
BUT A 400-500MM MIN ACCESS ZONE TO WALK IN
SHALLOWEST SERVICE ZONE IN PITCH IS 285MM
IN E02 LEVEL 05 - CONFIRMED BY EDC AS ADEQUATE

100MM SERVICE ZONE BETWEEN TIMBER RAFTERS UNDER
100MM INSULATION CONFIRMED BY EDC AS BEING ADEQUATE

E01	L5	2.5M
E02	L5	3.5M
E02	L6	3.2M
E03	L5	3.0M

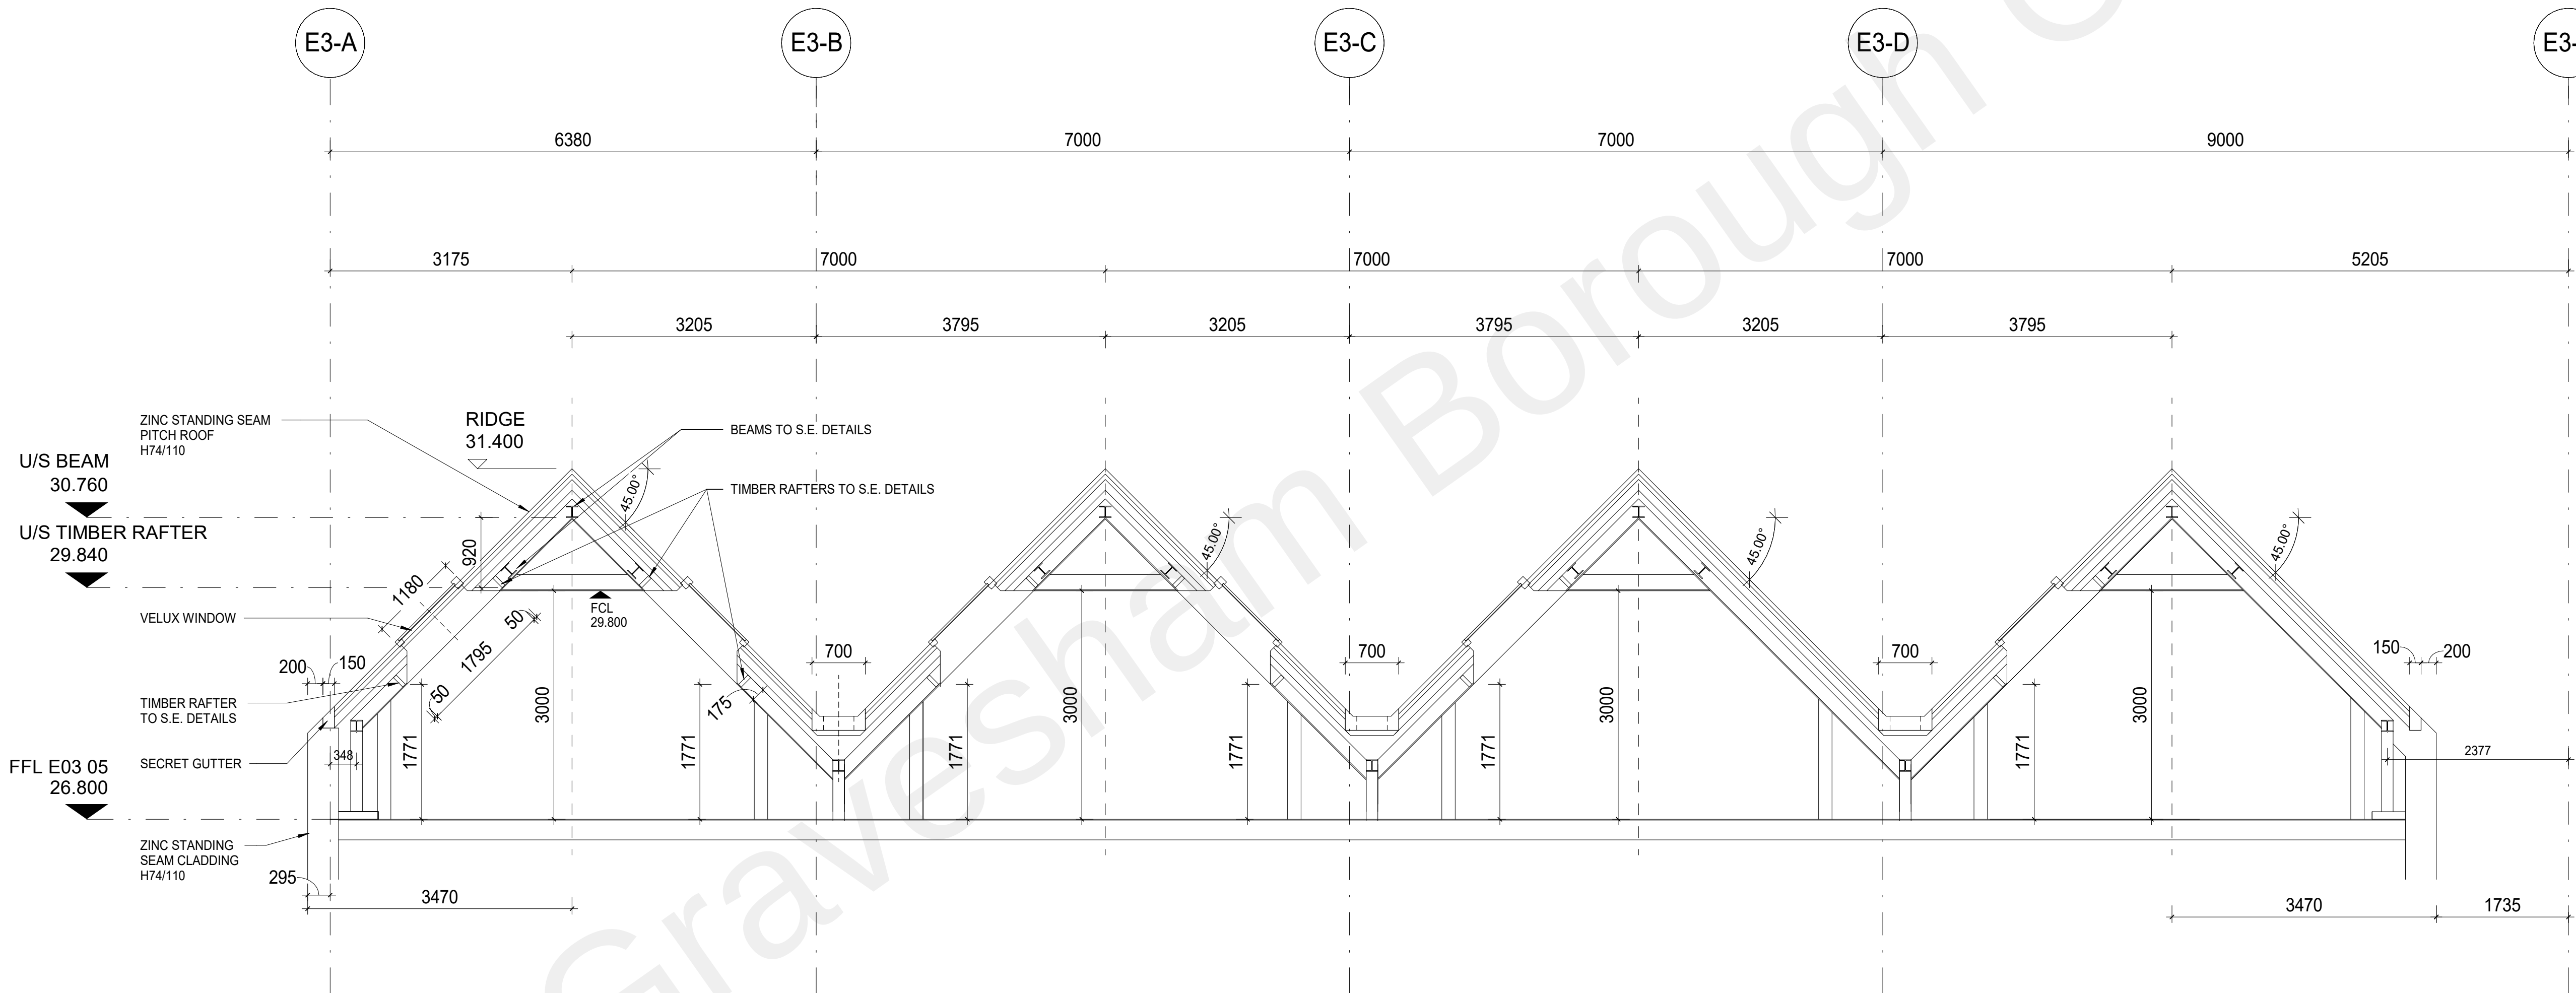

**SIGNIFICANT HEALTH AND SAFETY RISKS
(UNUSUAL AND DIFFICULT TO MANAGE ONLY)**

It is assumed that all works will be carried out by a competent contractor working, where appropriate, to an approved method statement.

In addition to the hazards/risks normally associated with the types of work detailed on this drawing, note the following:

This scheme is subject to town planning and all other necessary consents

Dimensions, area and levels where given are only approximate and subject to site survey. All dimensions are to be checked on site. Any discrepancies or variations are to be reported to the architect before work commences. Figured dimensions only are to be taken from this drawing.

This drawing is to be read in conjunction with all relevant consultants and or specialists drawings / documents and any discrepancies or variations are to be reported to the architect before the affected work commences.

Magnetic media does not constitute contract documentation and updates of this data will occur. These files are current as of the date of issue. Your use of the content of these files is at your own risk. Reference should always be made to the hard copy which is superior to the digital format. Any document produced by yourselves which contains part or all of this data remains your responsibility and attributed to yourselves. Whilst Leslie Jones makes every effort to ensure that it is scanned for viruses, we cannot guarantee that it does not contain any.

STAGE 4 / 5 ISSUE

Client
REEF ESTATES LTD

Consultants
HENRY, G&T, EDC, MANHIRE,
WATERMAN, HED, 1ST LINE
DEFENCE, BB7

leslie jones
architecture

Suite 3.02
Grand Union Studios
332 Ladbroke Grove
London W10 5AD

T: 020 7255 1150
F: 020 7255 6700
E: admin@leslie-jones.co.uk

Job Title
THE CHARTER RIBA STAGE 4 / 5

Project Number 3732

Drawing Title

PITCHED ROOF CEILING - E03

1:50 @A1 12/19/20 AJC LP

project	originator	volume	level	type	role	number
3732 -	LJA -	E03 -	ZZ -	DR -	A -	48104

A5 CONTRACTUAL ISSUE

revision:	code	description:
C03		SCALE BAR ADDED