



FIRST FLOOR

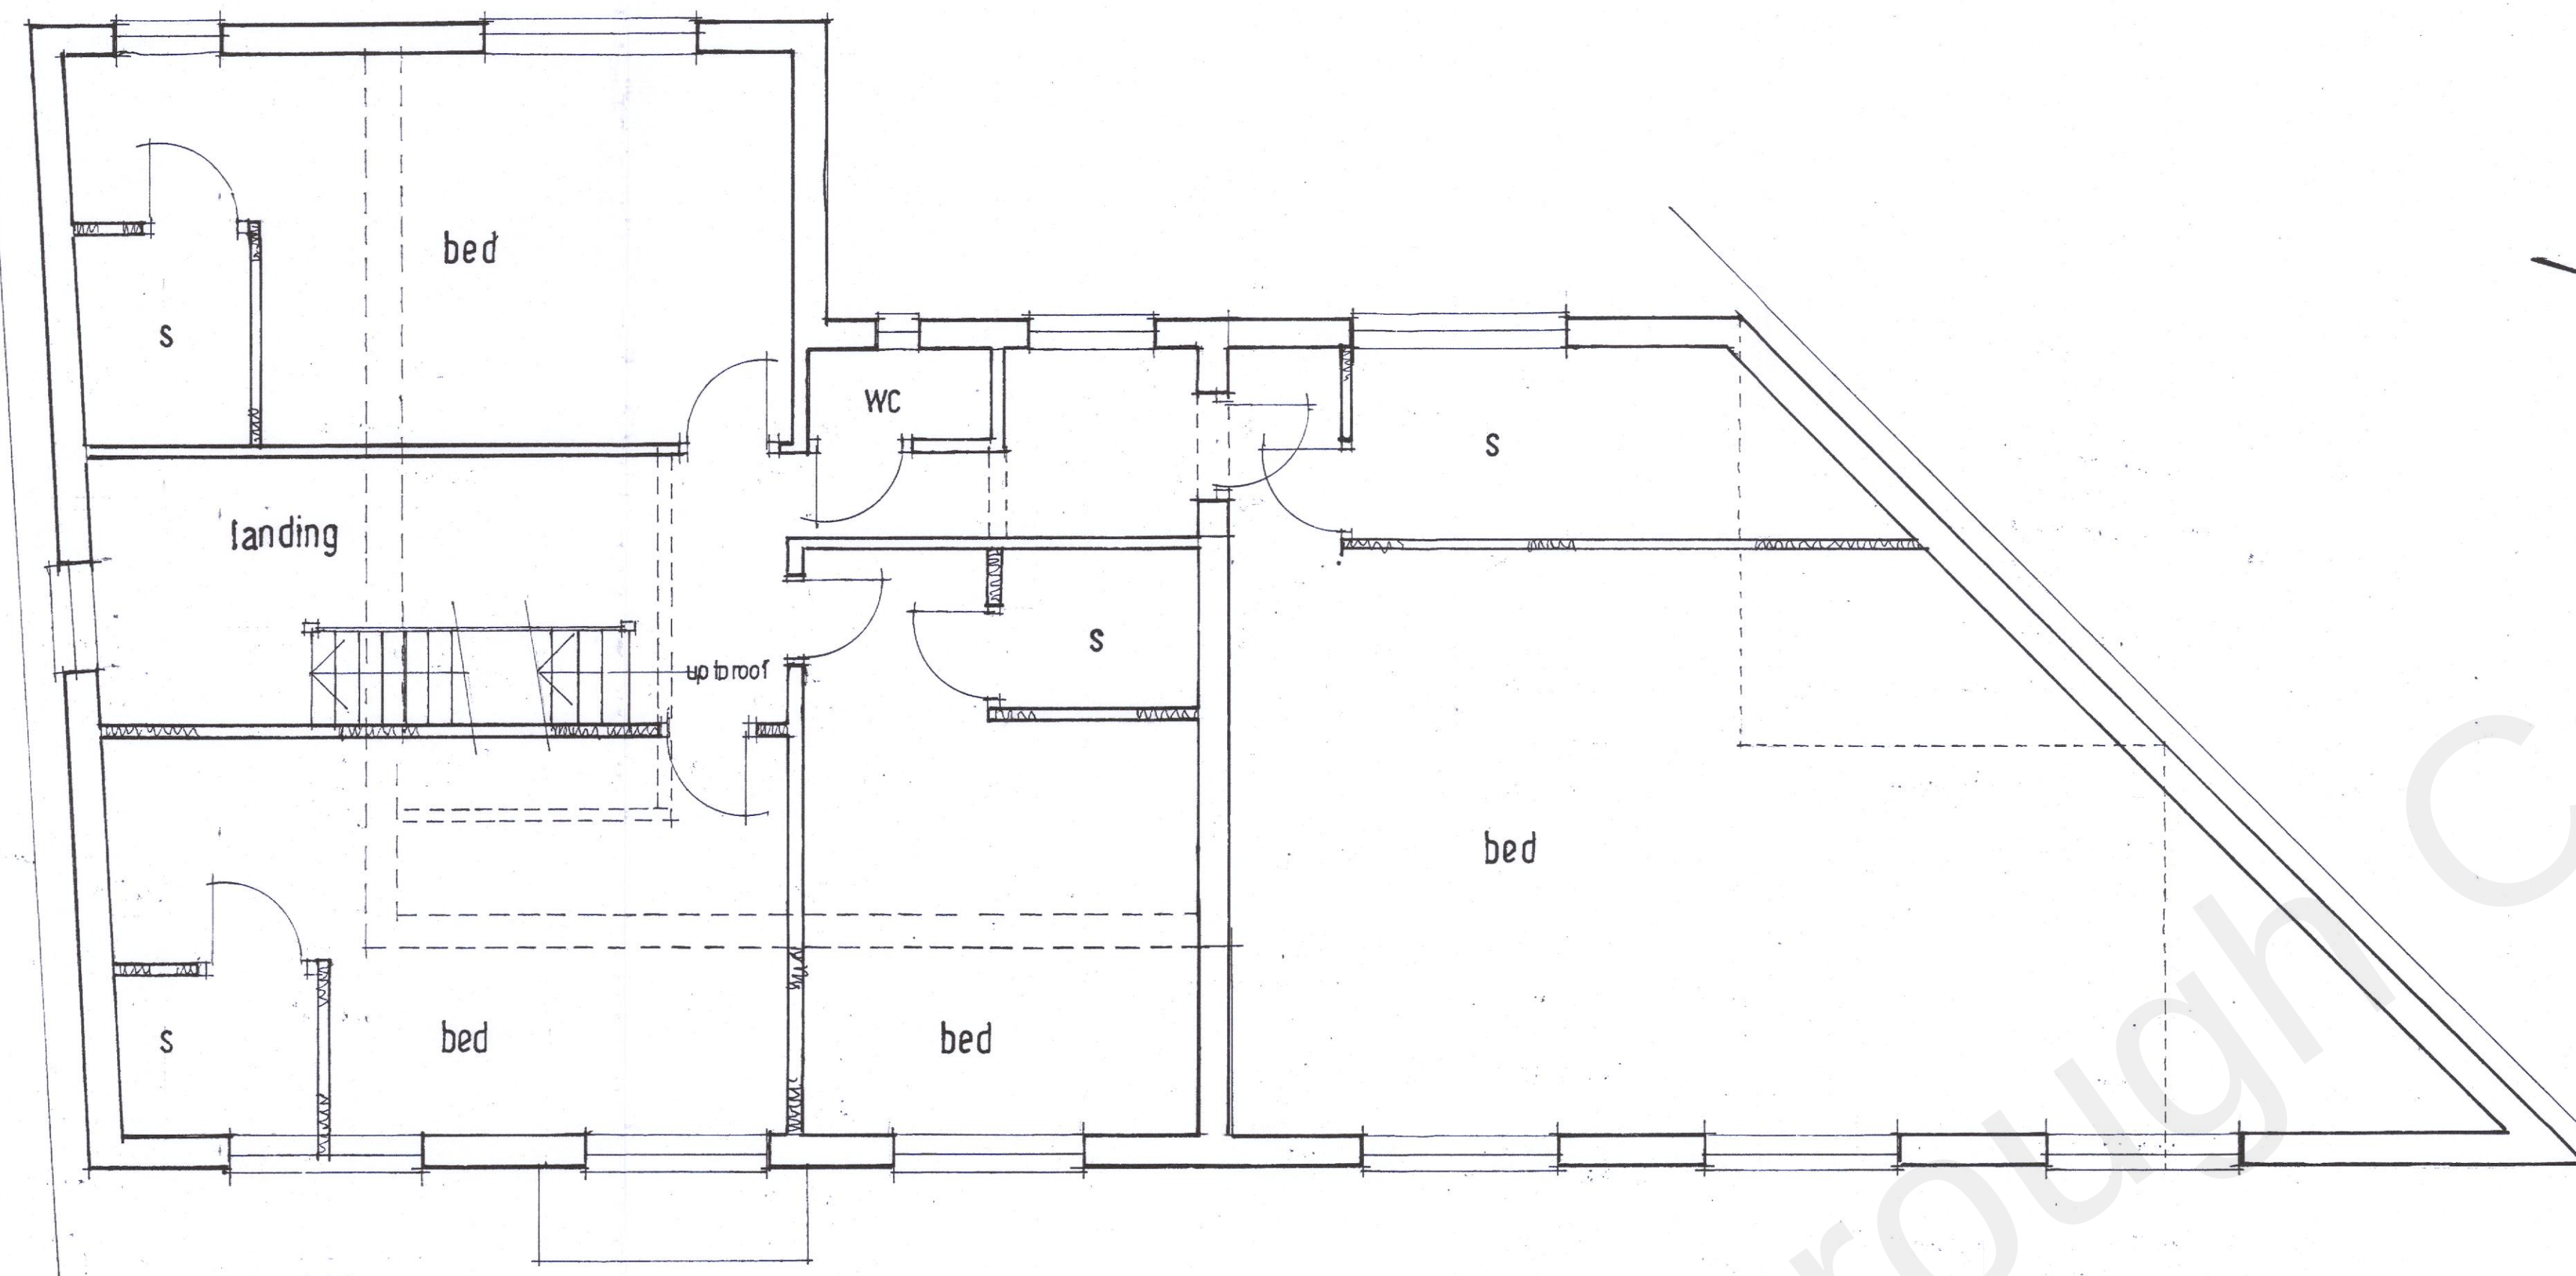


FRONT ELEVATION 1/100  
1 2 3 4 5 6 7m




REAR

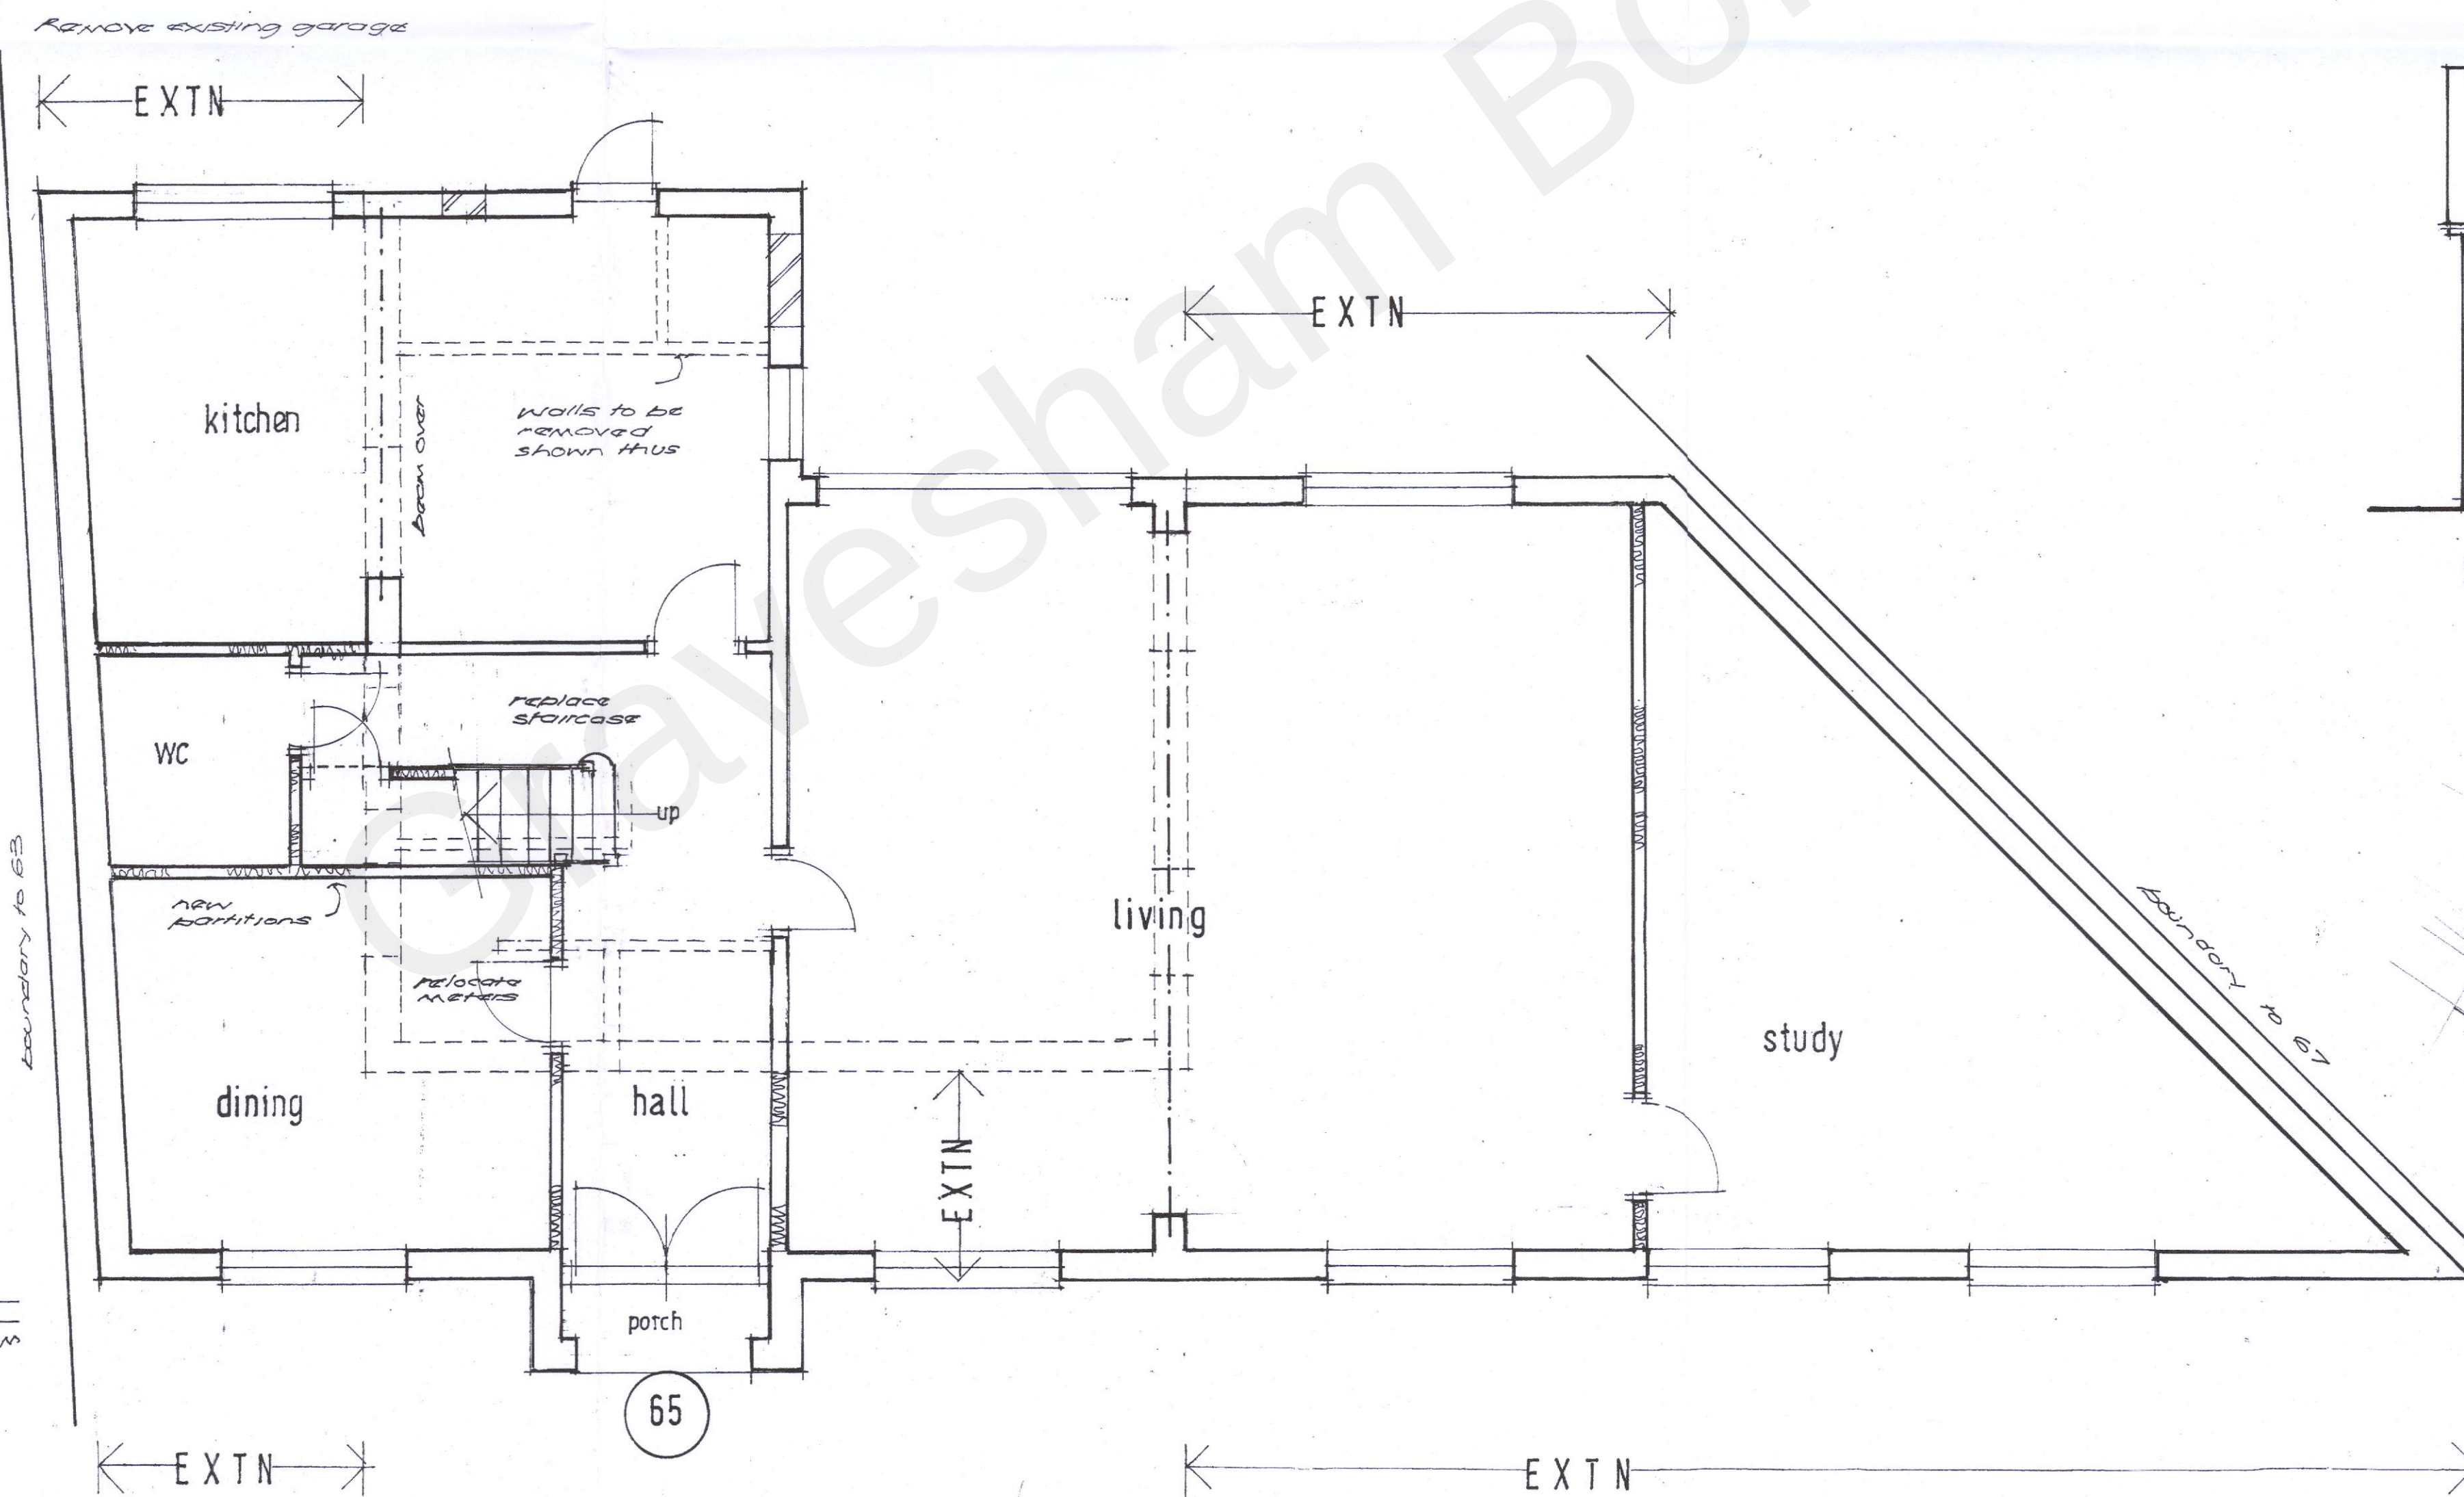


GROUND FLOOR 1/50

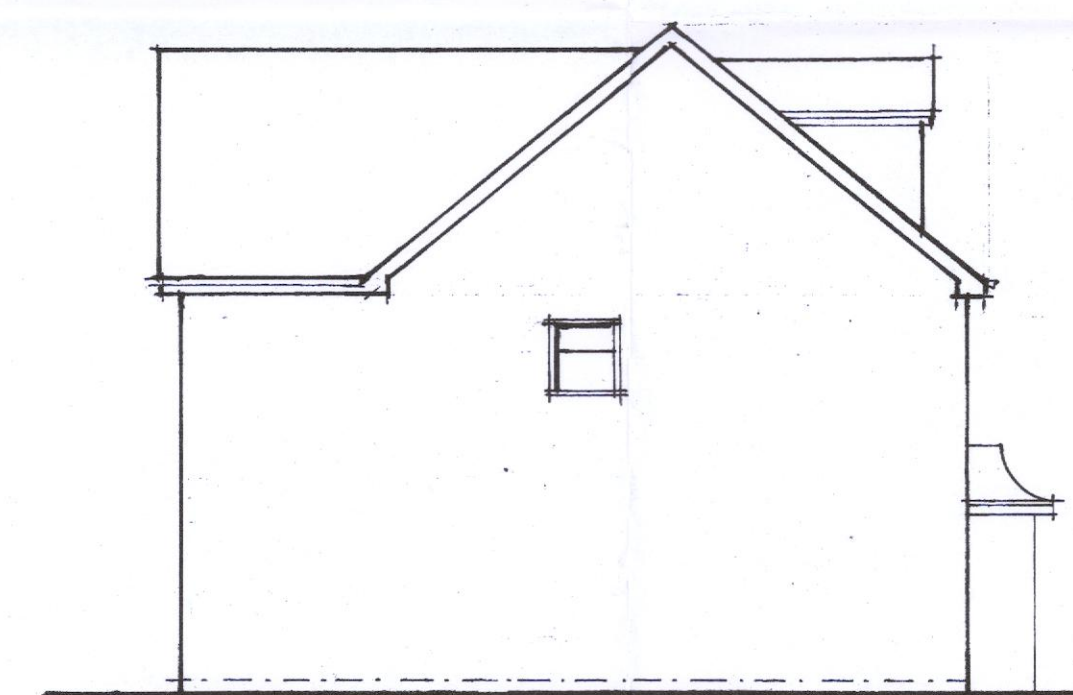

SIDE TO 63

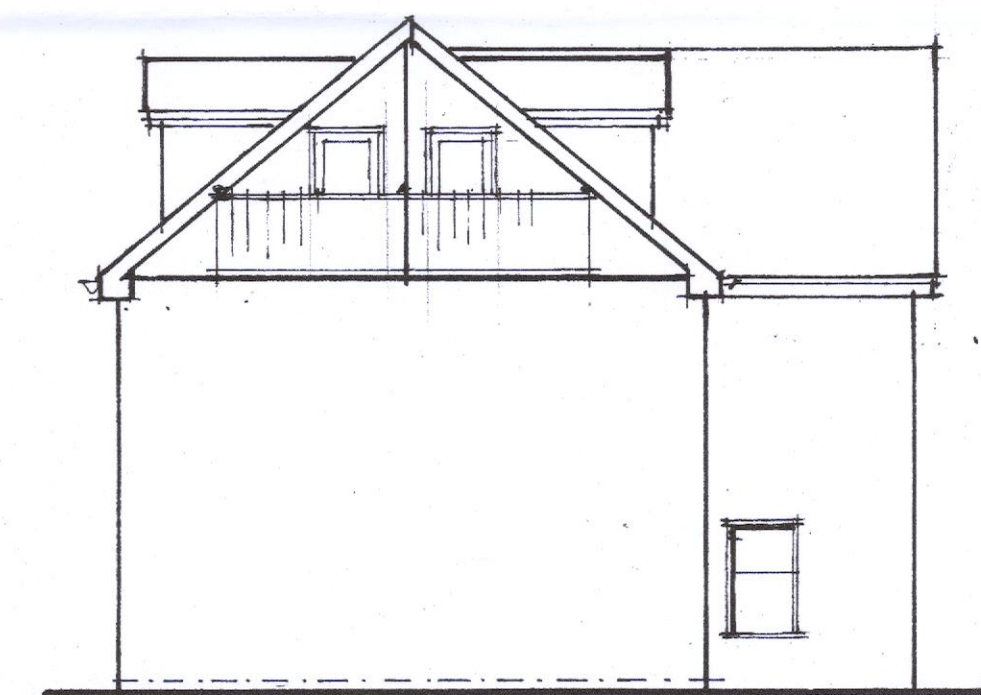

SIDE TO 67

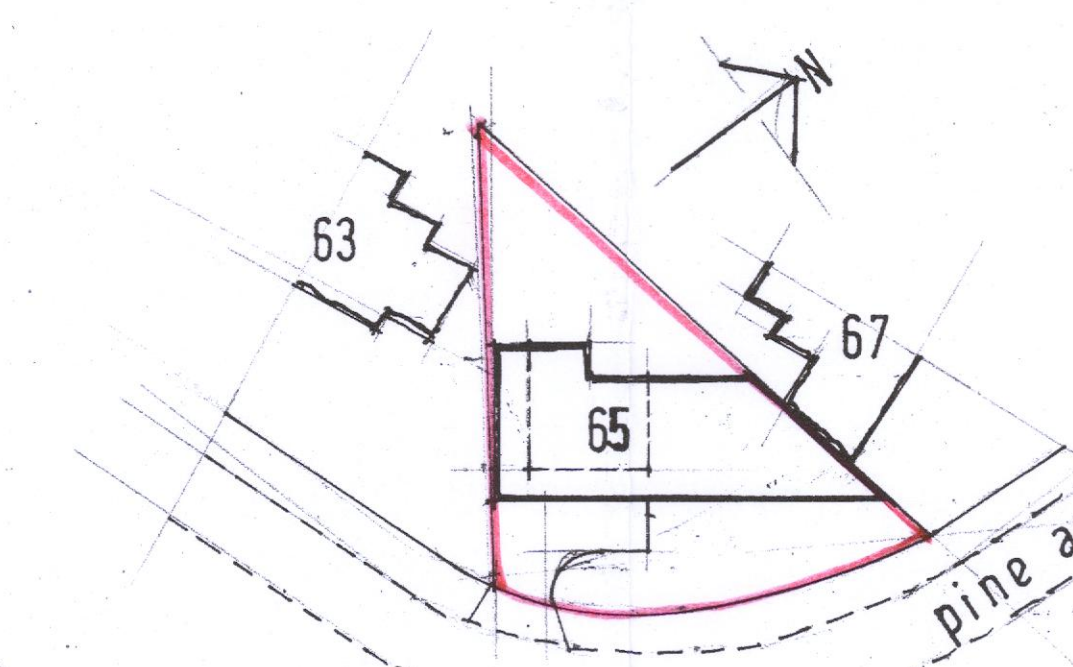

BLOCK PLAN 1/500  
10 20 30m

Howard Associates

building design services

client  
BH BUILDING LTD

project  
65 PINE AVE GRAVESEND DA12 1QX

title  
PROPOSED EXTENSIONS

H 22/114 B APR 22

1:50 + V.100