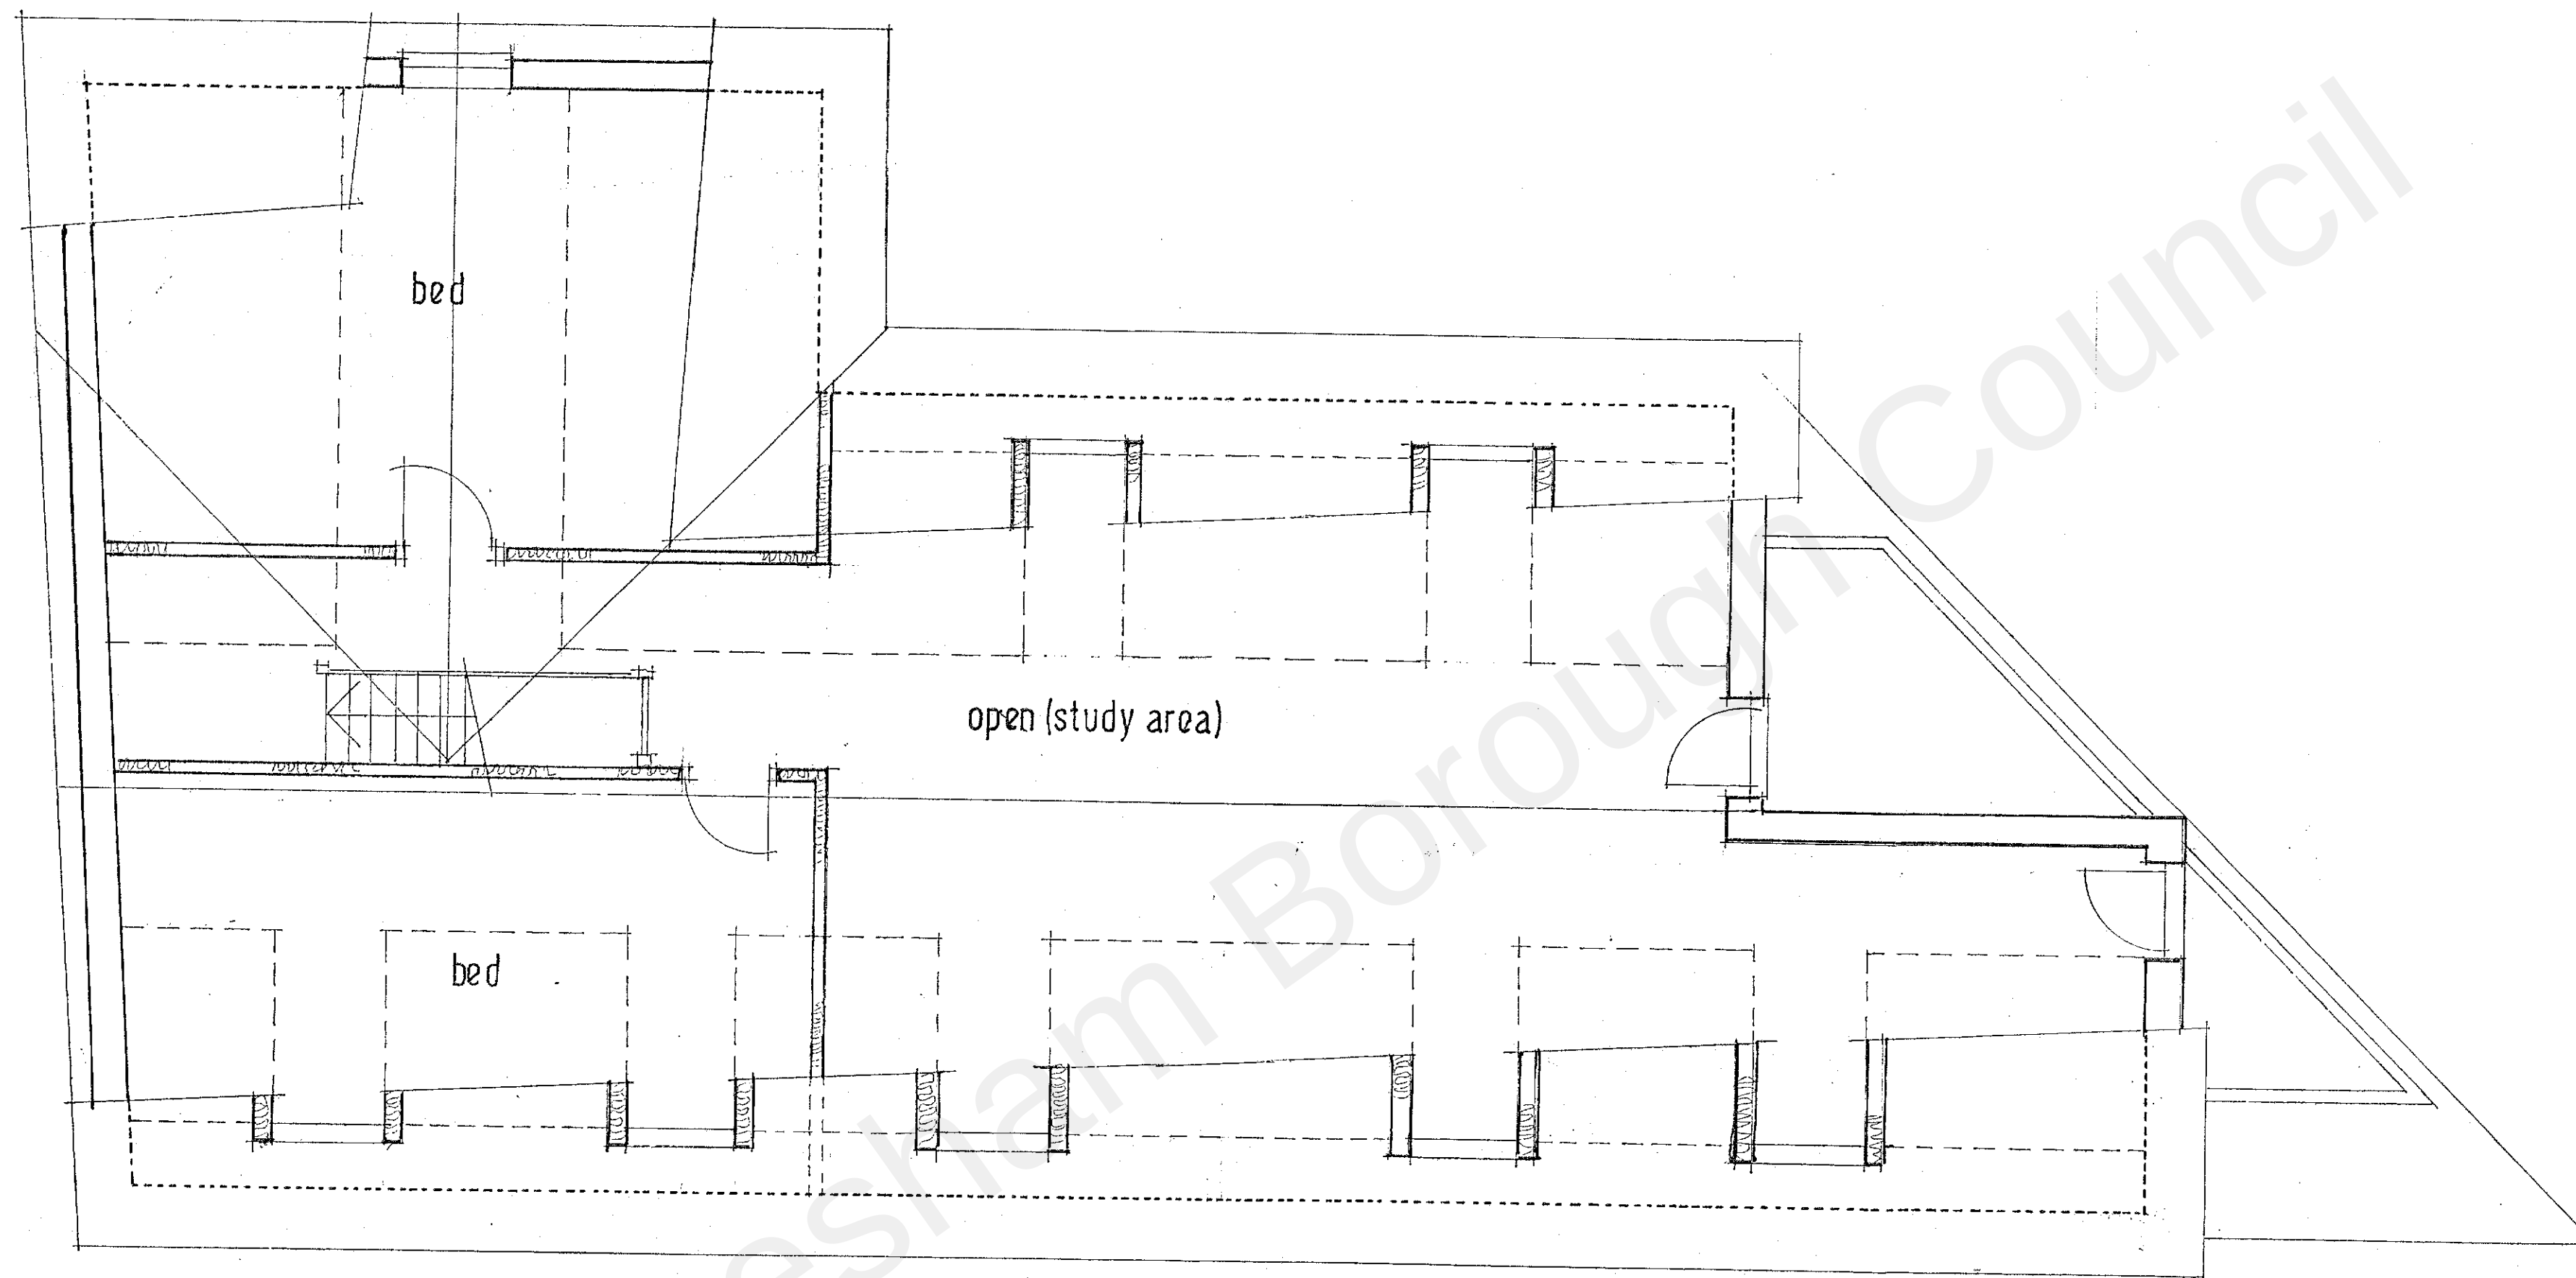


Howard Associates

building design services

client  
BH BUILDING LTD

project  
65 PINE AVE GRAVESEND

title  
ROOF PLAN

H22/115

D

APR 22  
1150