



Proposed First Floor Plan

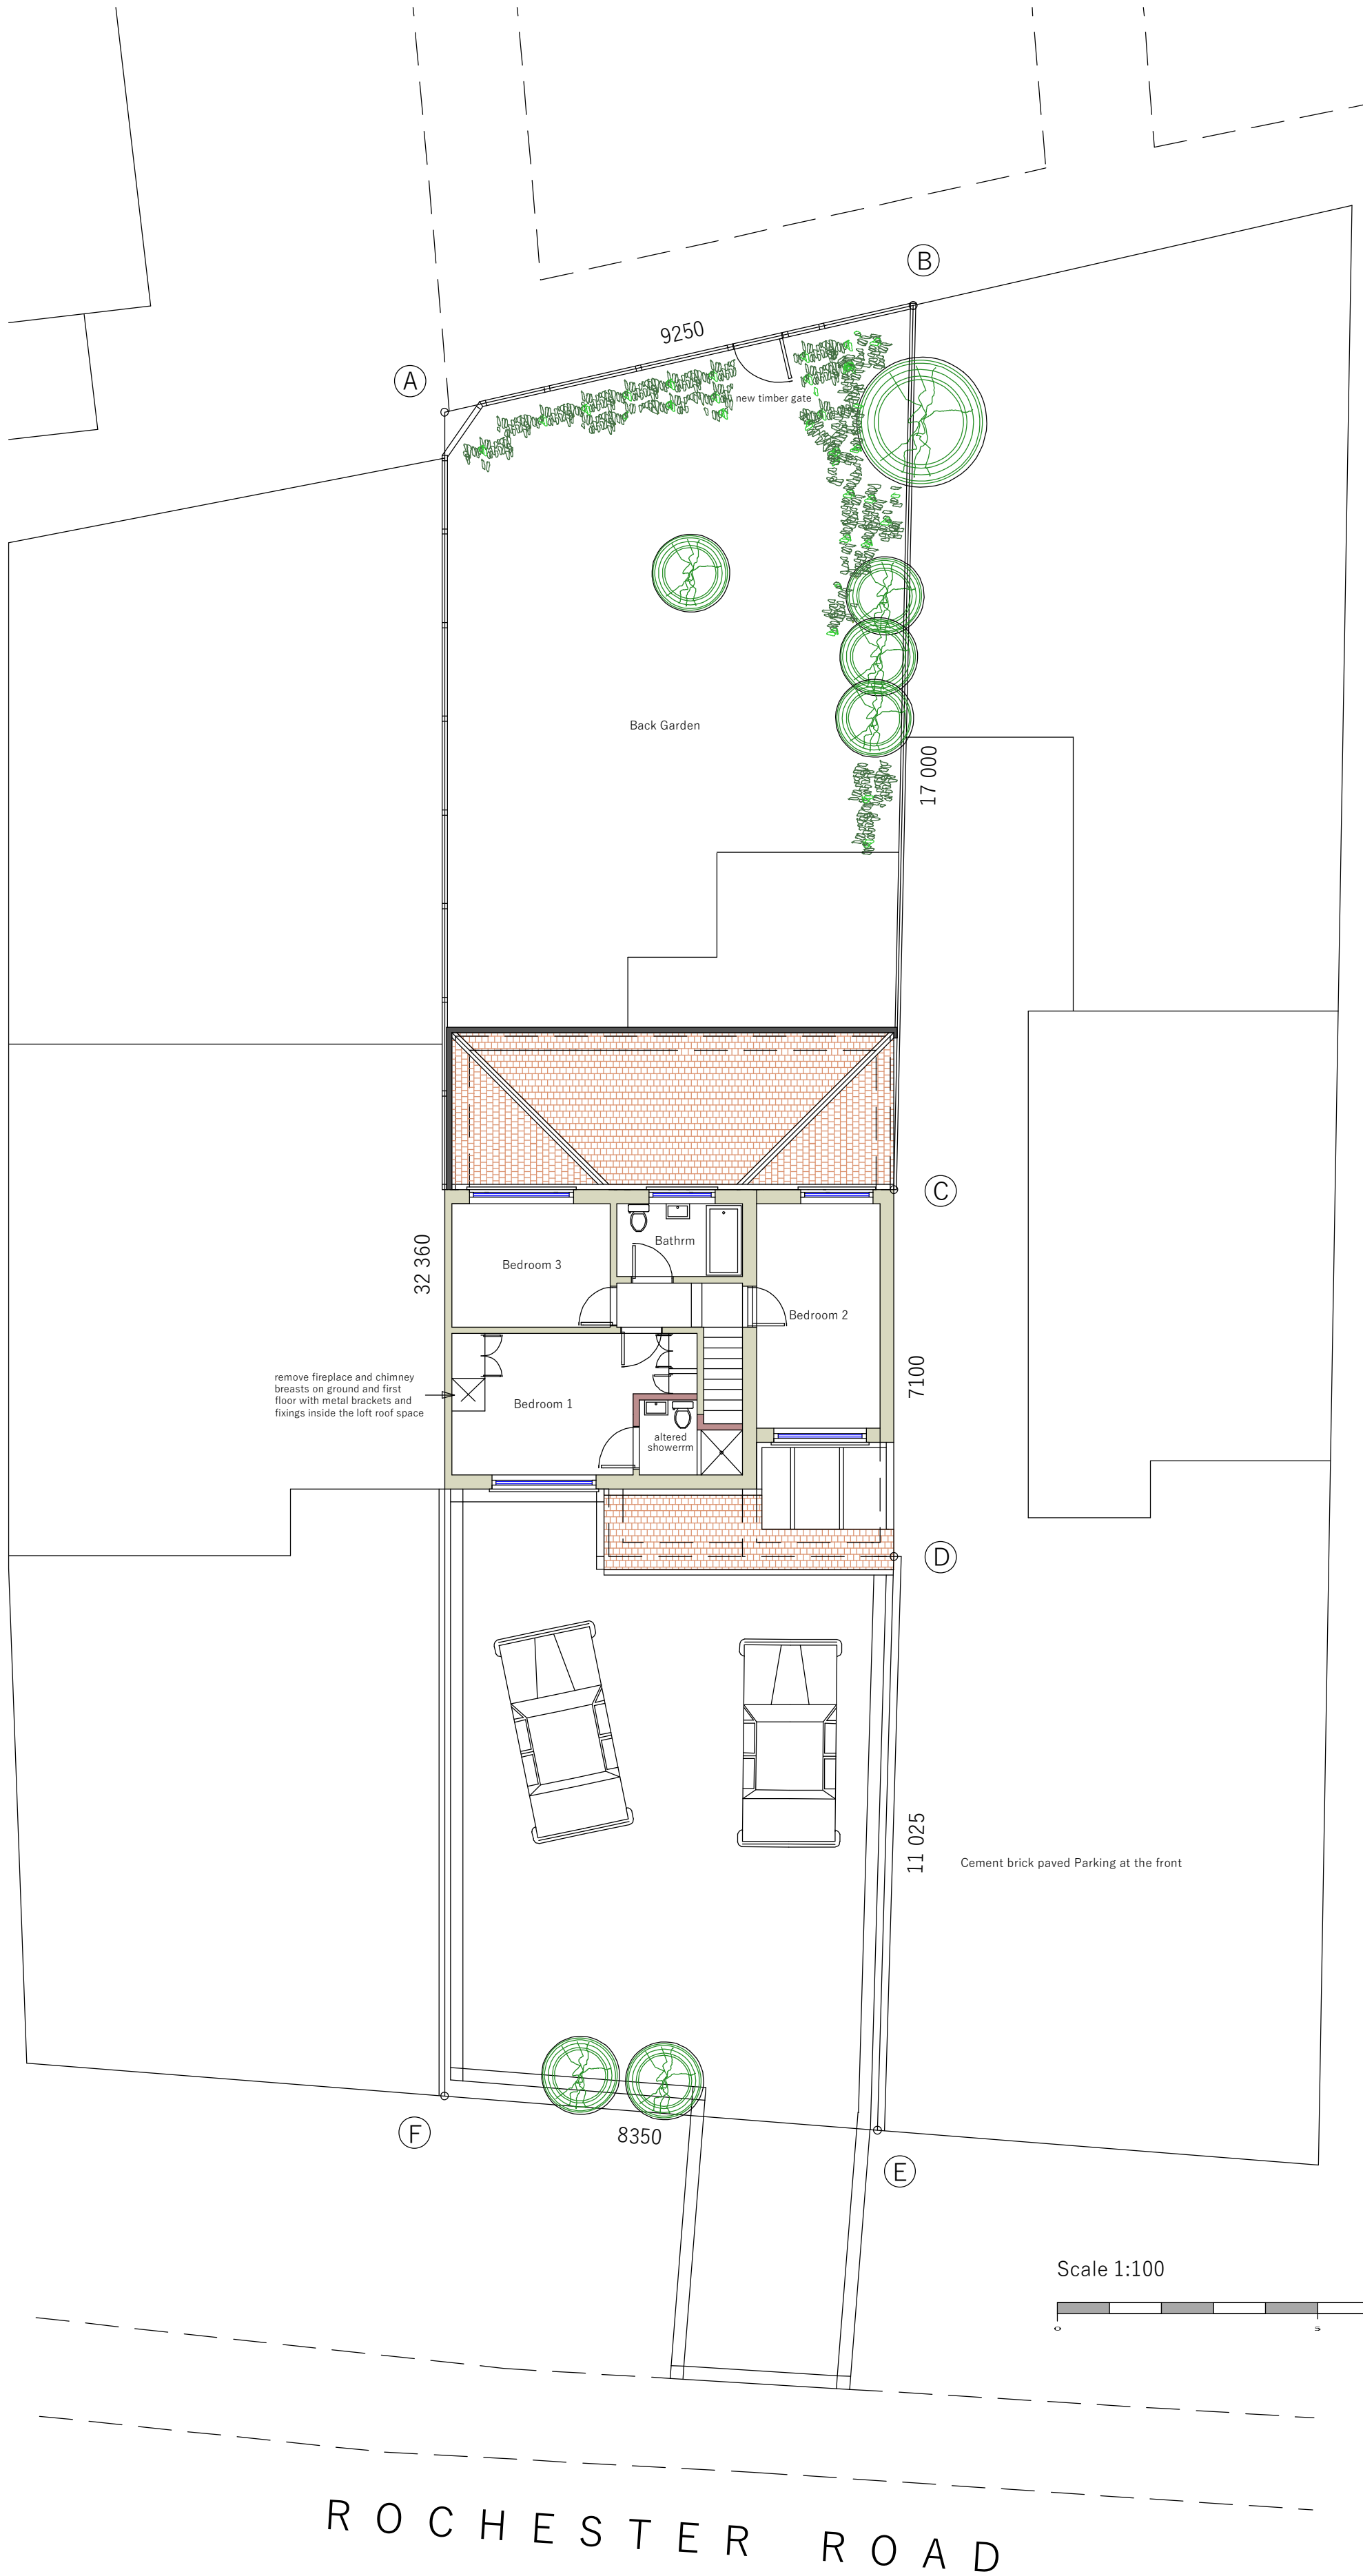

07

PROJECT House Ali PROJEK  
No 253 Rochester Road, Gravesend, Kent DA12 4TW  
Garage converted to habitable room & Conservatory upgrade  
Various internal alterations

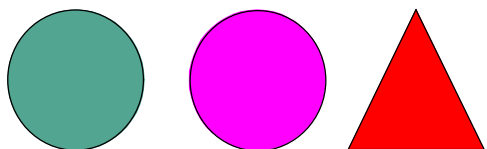

CHRISTOPHER  
COWLEY AND  
ASSOCIATES  
079-86340719  
c.cowley@tiscali.co.uk