


NOTE  
THIS DRAWING IS THE COPYRIGHT OF BARRON EDWARDS ARCHITECTS LTD AND MAY NOT BE COPIED, ALTERED OR REPRODUCED IN ANY FORM, OR PASSED TO A THIRD PARTY WITHOUT THE WRITTEN CONSENT OF BARRON EDWARDS ARCHITECTS LTD. DIMENSIONS SHOULD BE CHECKED AND VERIFIED ON SITE AND ANY DISCREPANCIES SHOULD BE REPORTED TO THE ARCHITECT. USE FIGURED DIMENSIONS ONLY. *IF IN DOUBT ASK FOR CONFIRMATION.*

BREWHOUSE YARD

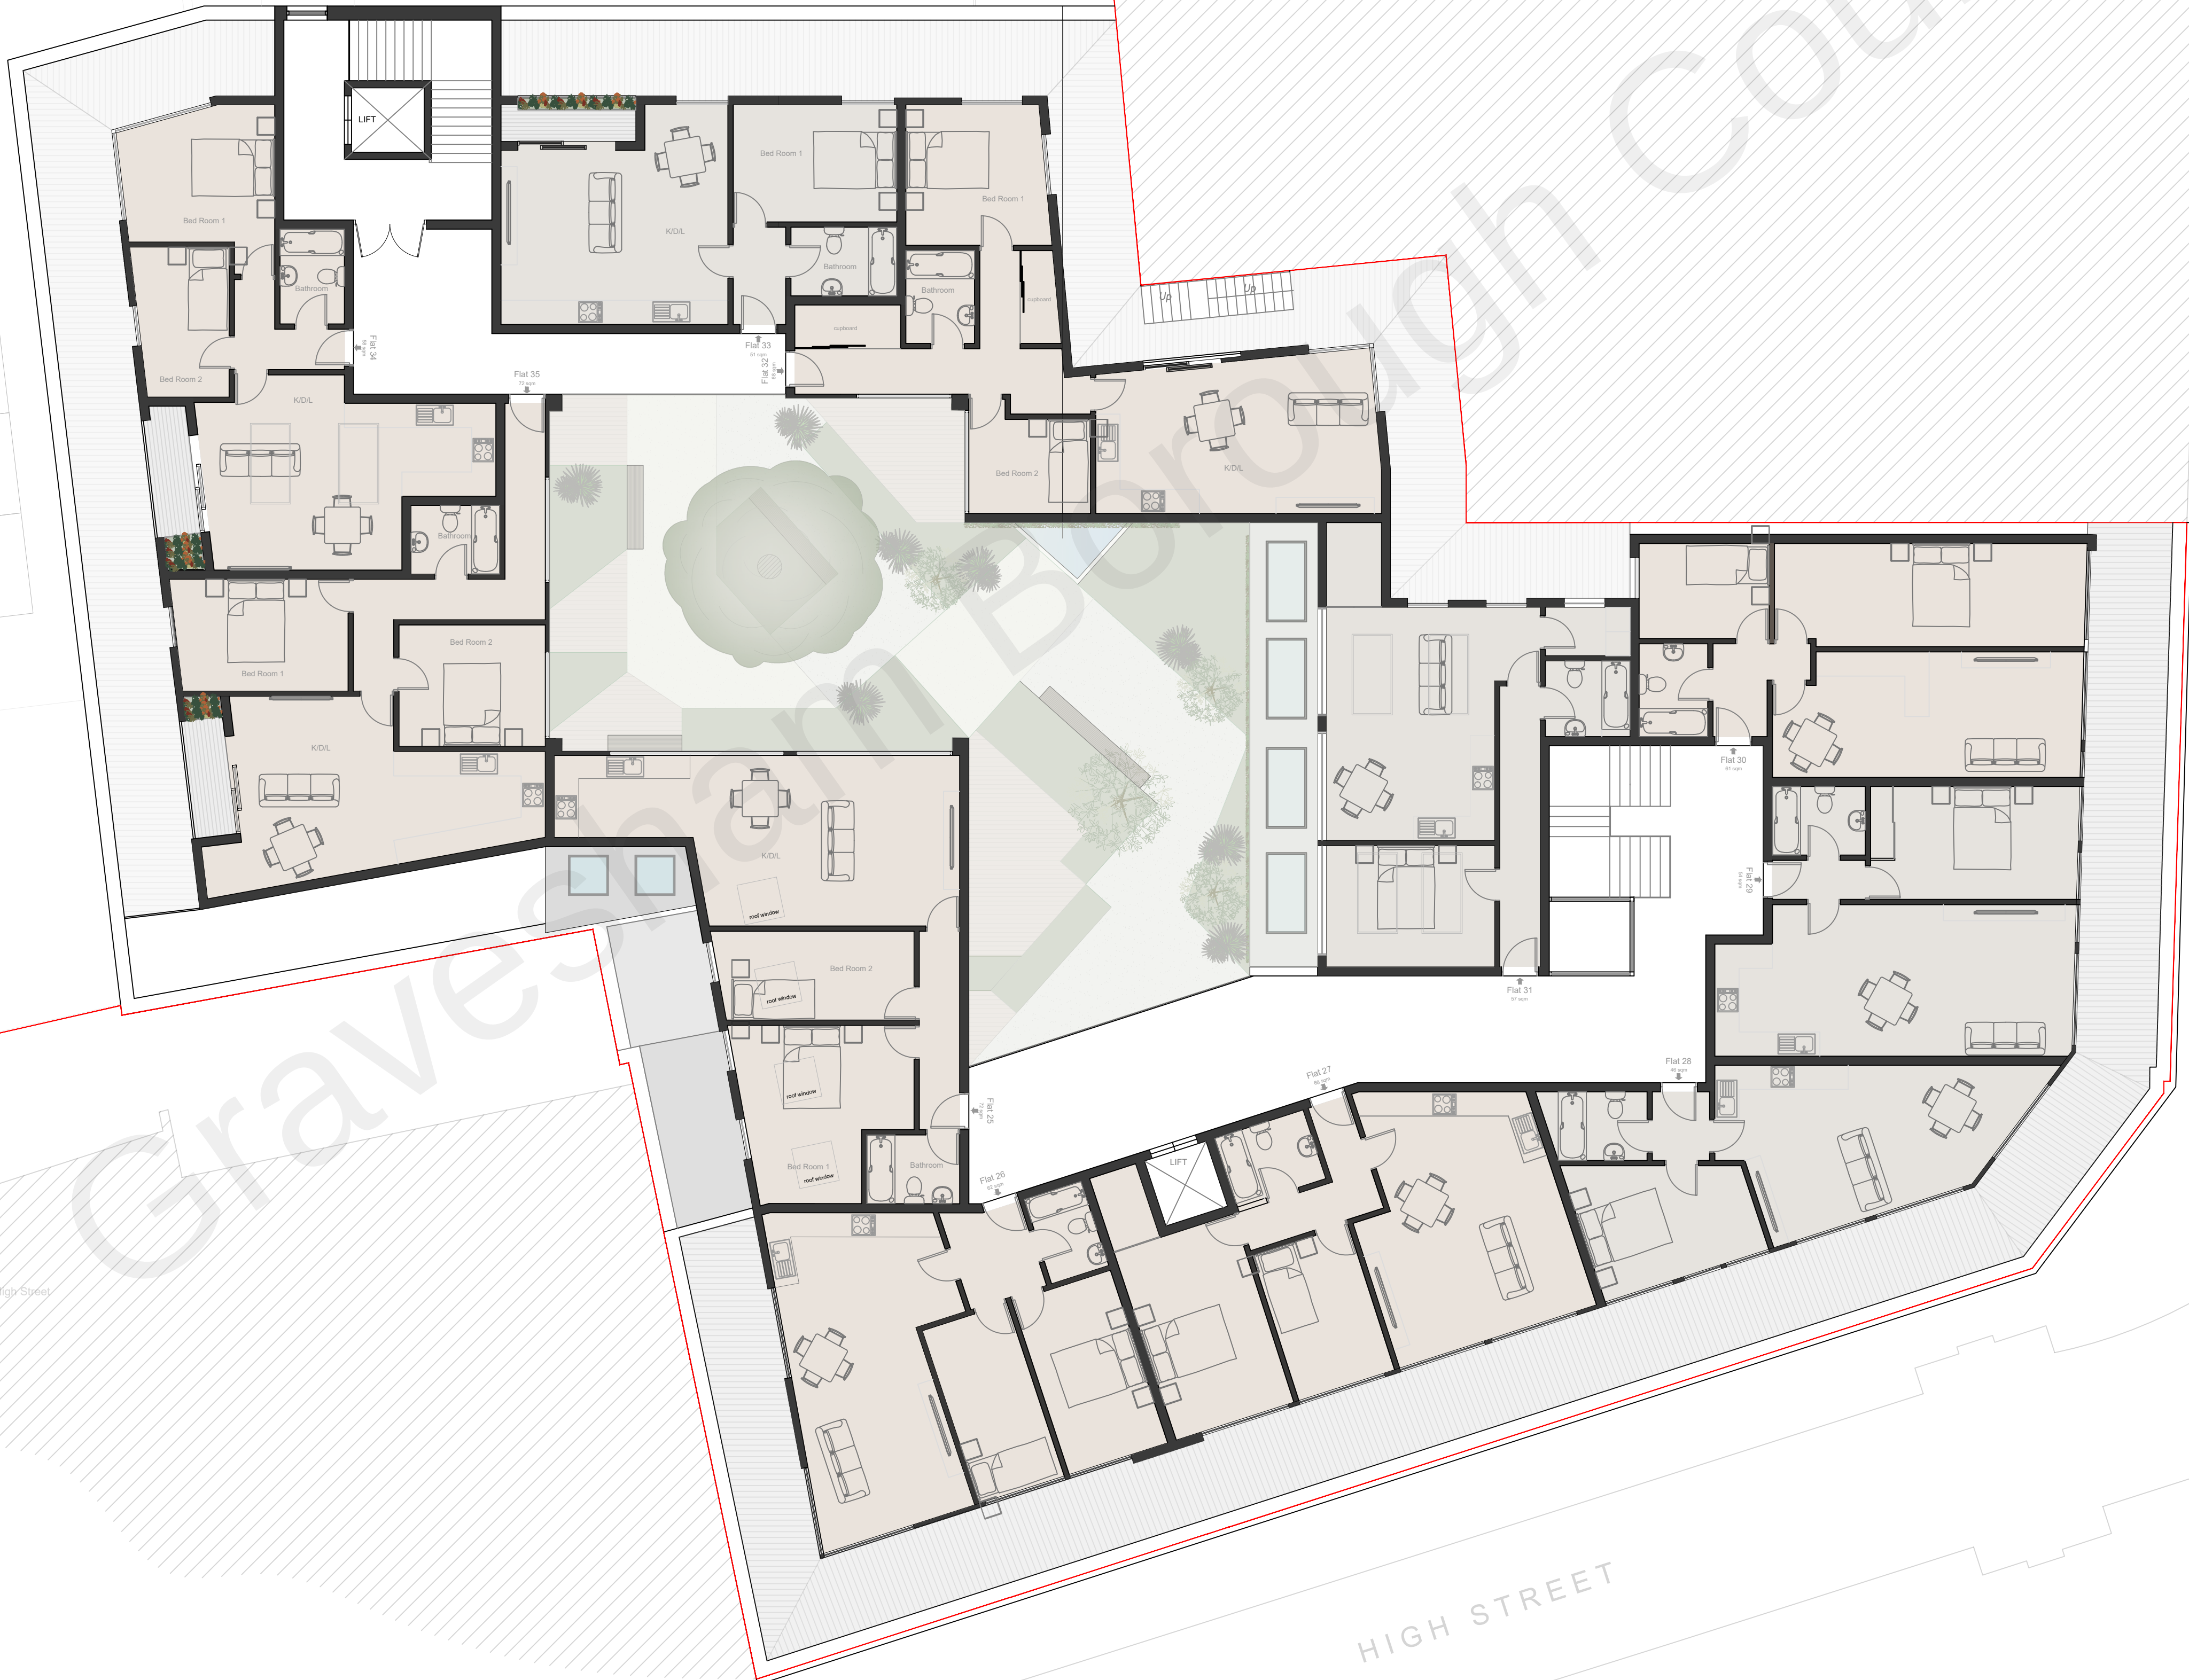

| REV. | DESCRIPTION | DRAWN | DATE |
|------|-------------|-------|------|
|------|-------------|-------|------|

REVISIONS

PLANNING

SITE ADDRESS

I-2 KING STREET  
GRAVESEND  
KENT  
DA12 2EB

CLIENT

I-2 KING STREET  
GRAVESEND  
KENT  
DA12 2EB

|       |            |       |          |
|-------|------------|-------|----------|
| SCALE | SHEET SIZE | DRAWN | DATE     |
| I-100 | A1         | SR    | 23-09-21 |

DRAWING TITLE  
PROPOSED THIRD FLOOR

|                |          |
|----------------|----------|
| DRAWING NUMBER | REVISION |
| KS1/2-A-P7     | -        |



39 Wrotham Road,  
Gravesend, Kent DA11 0PN

t: 01474 247787

http://barronedwards.co.uk

info@barronedwards.co.uk