


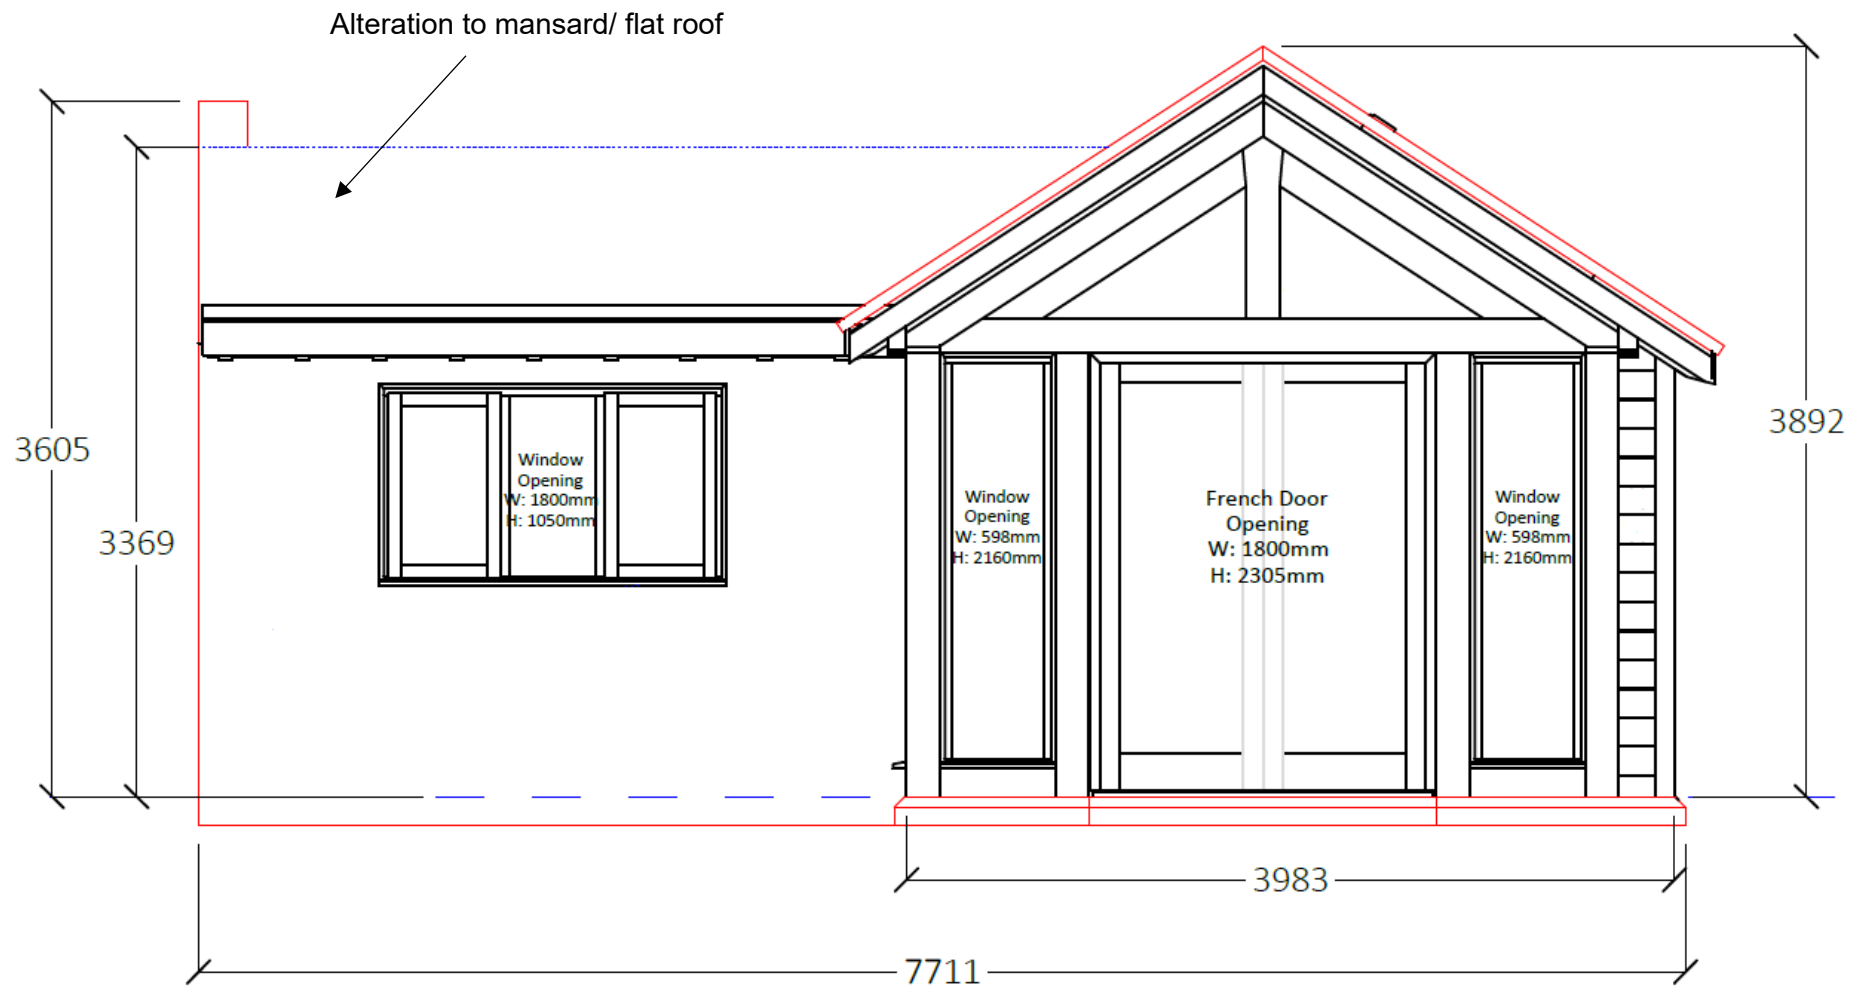

Rear Elevation