


A - A'

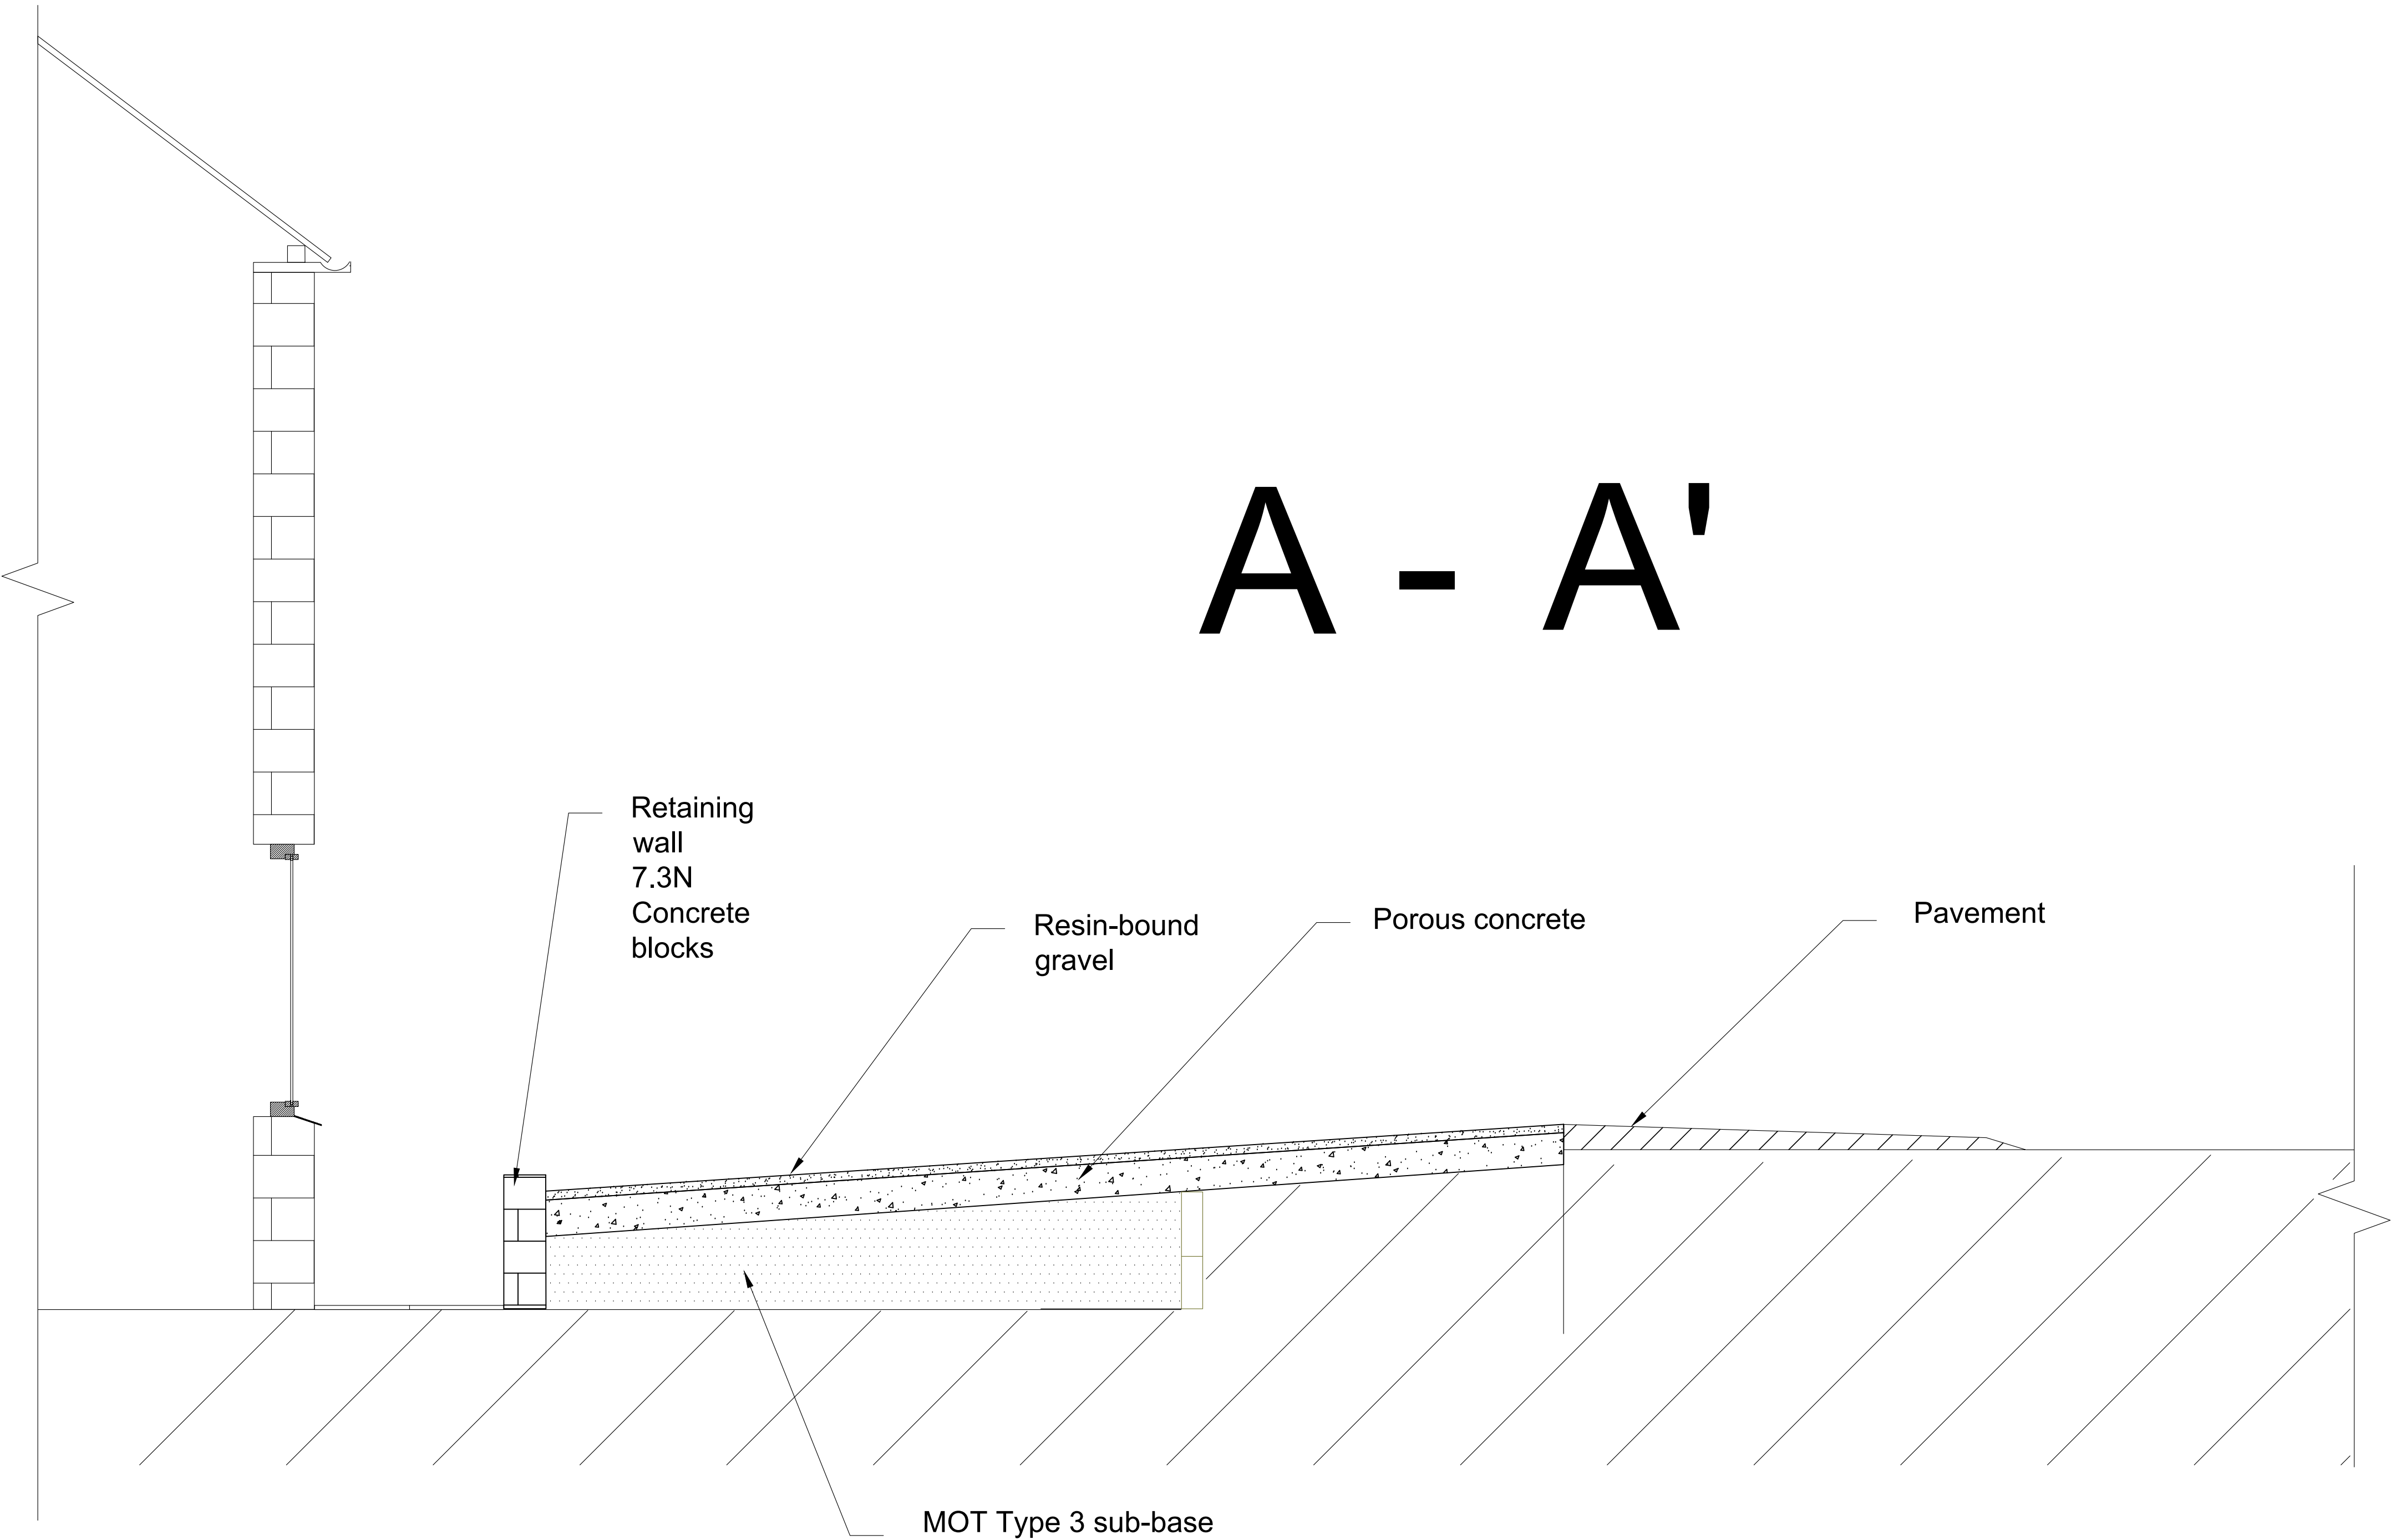

General Notes

Section drawing of the new existing area after the works have been completed

3	4	
No.	Revision/Issue	Date

Firm Name and Address

Sebastian Trif
4 Stanley Crescent
Gravesend
DA12 5SY

Project Name and Address

4Stanley Crescent
Driveway

Project	Section A-A'	Sheet
Date	18/08/2026	3
Scale	1:20	