


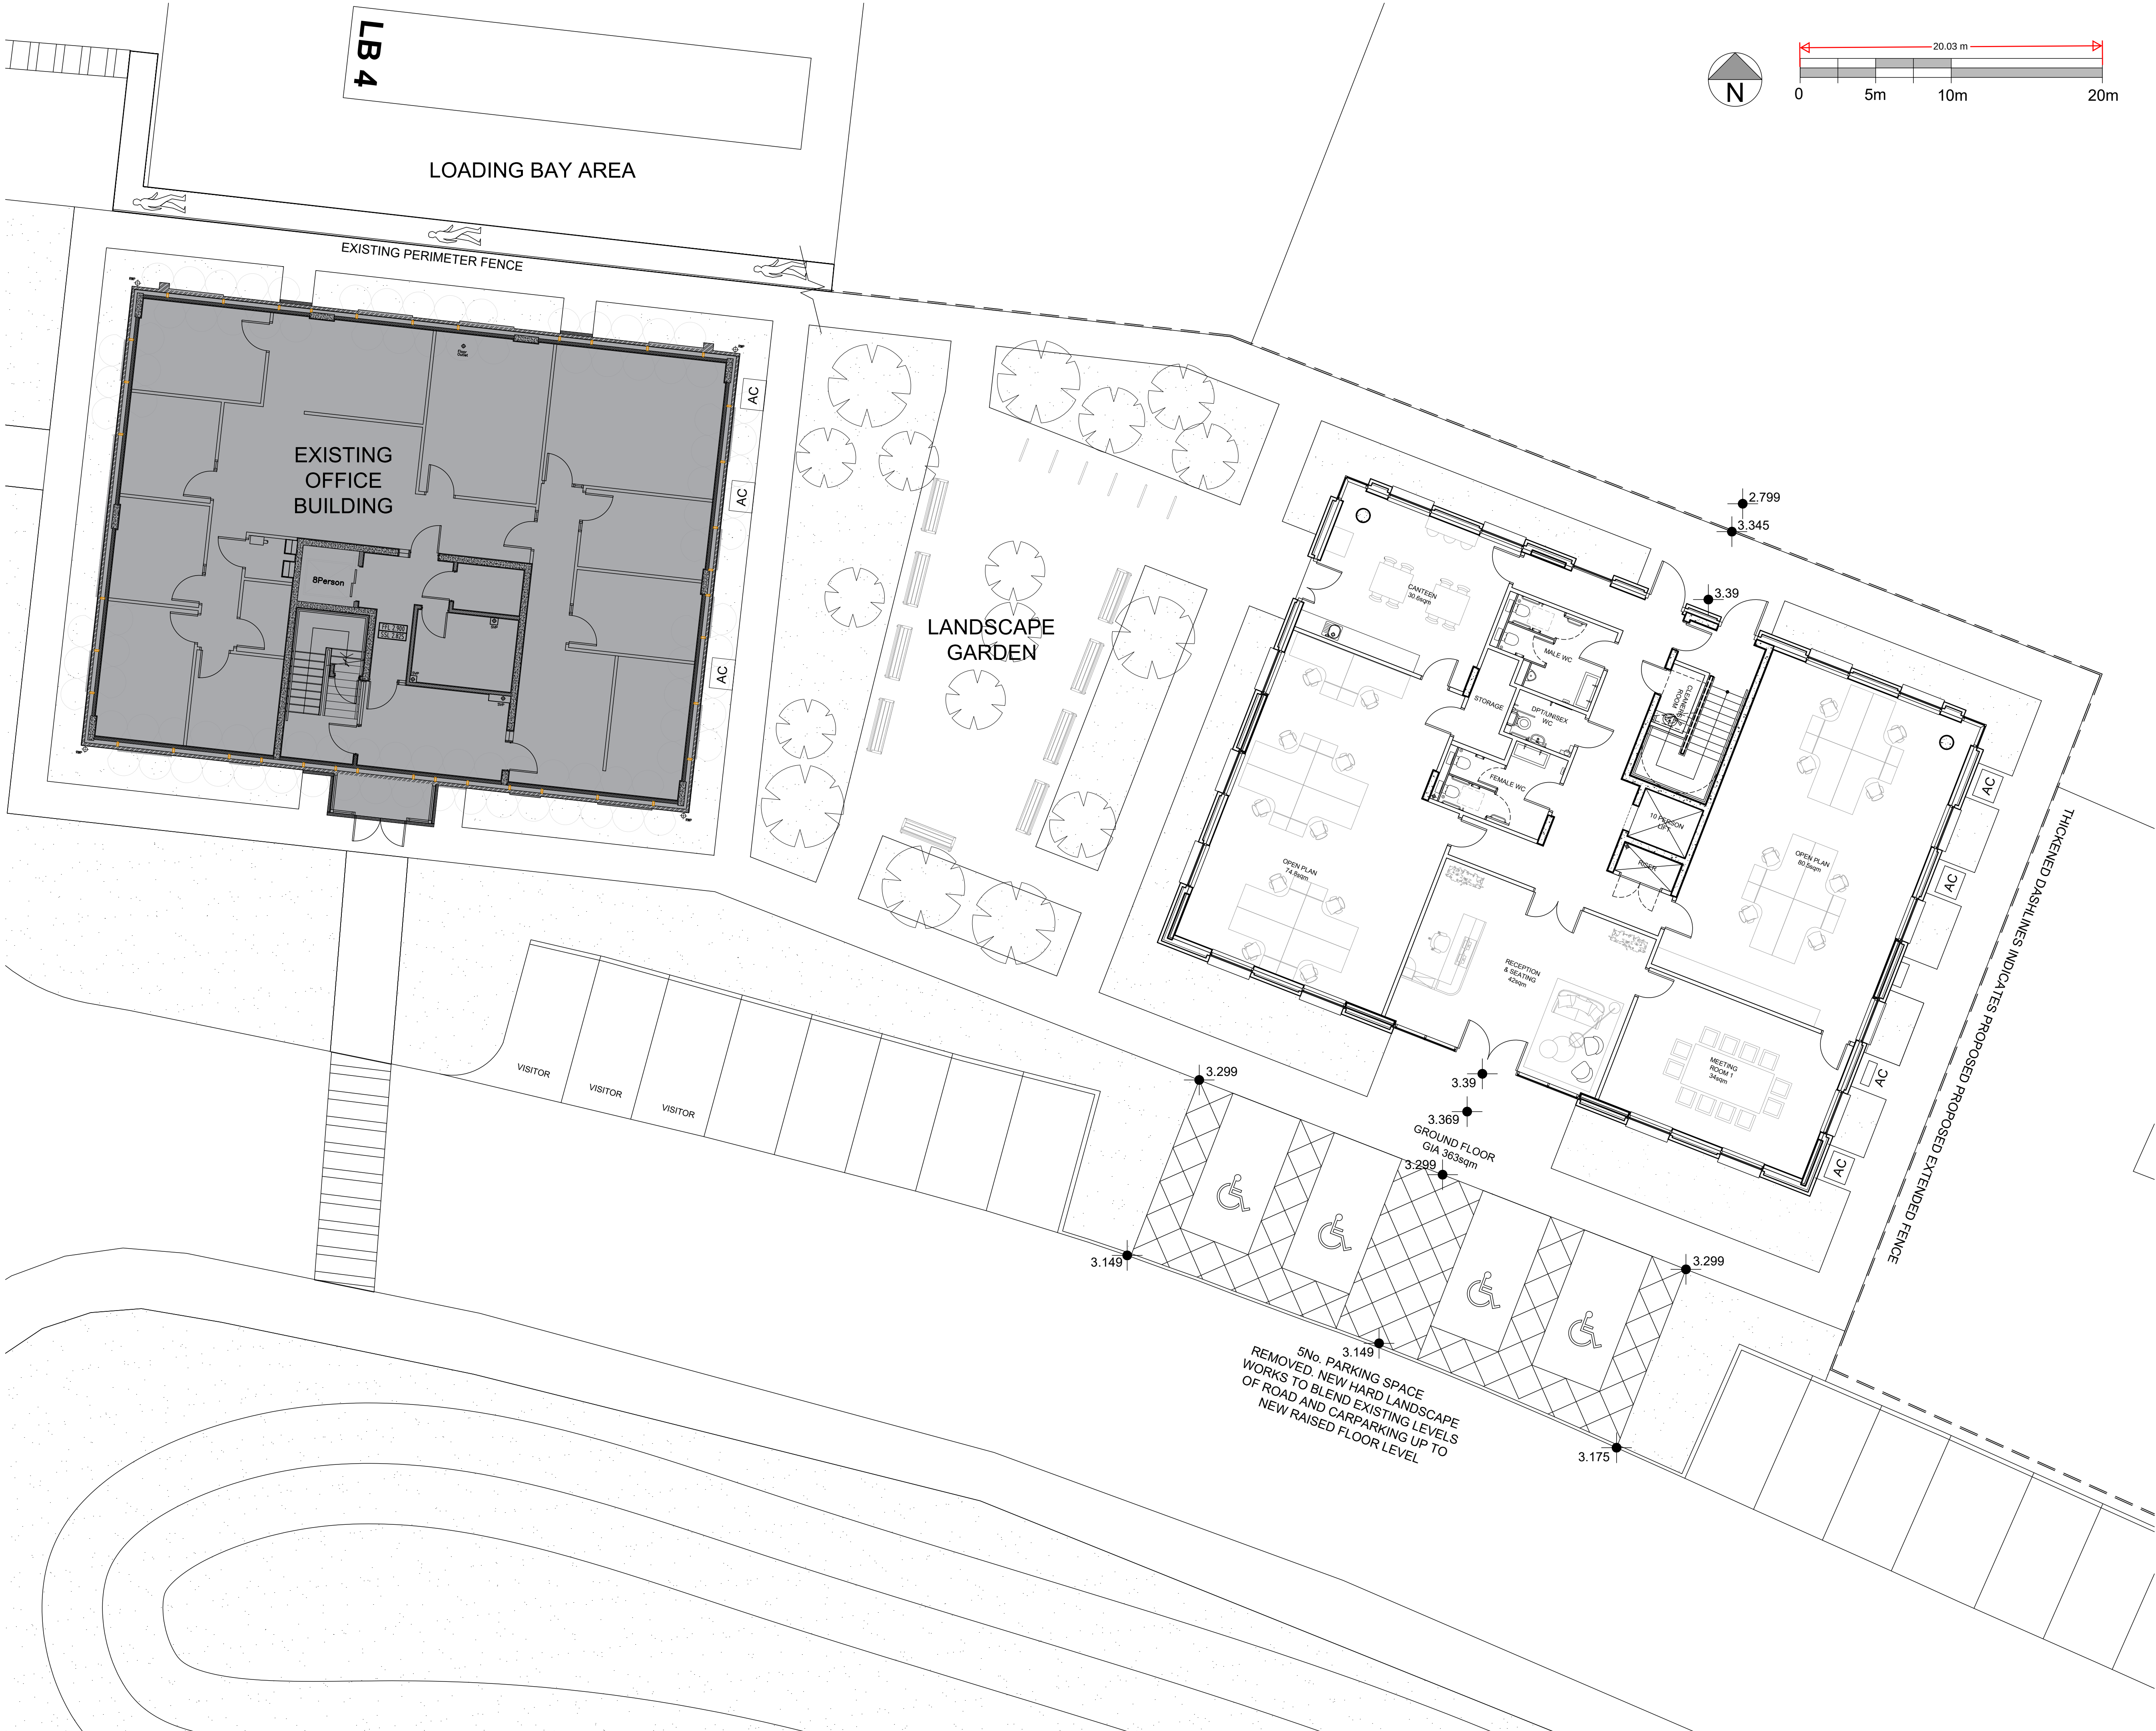

GENERAL NOTES:

ALL DIMENSIONS ARE TO BE CHECKED ON SITE WITH ANY DISCREPANCIES REPORTED TO THE ARCHITECT PRIOR TO THE WORKS BEING CARRIED OUT.

ALL WORKS ARE TO BE IN ACCORDANCE WITH THE PLANNING APPROVAL AND ANY SUBSEQUENT APPROVED LOCAL AUTHORITY PLANNING CORRESPONDENCE INCLUDING DRAWINGS, DOCUMENTS AND REPORTS.

ALL WORKS ARE TO COMPLY WITH THE BUILDING REGULATIONS, BRITISH STANDARDS, CODE OF PRACTICE, AND ANY LOCAL STATUTORY REQUIREMENTS.

ALL WORKS ARE TO COMPLY WITH CURRENT HEALTH AND SAFETY LEGISLATION, H.S.E. RECOMMENDATIONS/GUIDANCE AND THE CURRENT C.D.M. REGULATIONS.

THIS DRAWING IS TO BE READ IN CONJUNCTION WITH LEACH RHODES WALKER ARCHITECTS GENERAL ARRANGEMENT DRAWINGS, TOGETHER WITH RELEVANT DETAILED DRAWINGS AND SPECIFICATIONS.

FOR ALL STRUCTURAL WORKS REFER TO THE STRUCTURAL ENGINEERS INFORMATION.

FOR ALL MECHANICAL AND ELECTRICAL WORKS REFER TO THE MECHANICAL AND ELECTRICAL ENGINEERS INFORMATION.

FOR ALL ABOVE GROUND DRAINAGE WORKS REFER TO THE PUBLIC HEALTH ENGINEERS INFORMATION.

ALL PRODUCTS SPECIFIED ARE TO BE INSTALLED STRICTLY IN ACCORDANCE WITH THE MANUFACTURERS RECOMMENDATIONS, SPECIFICATION AND DETAILS.

P08	PLANNING RESUBMISSION	IC	IMB	10.07.24
P07	ISSUED FOR COMMENT	IC	IMB	02.07.24
P06	PLANNING SUBMISSION	IC	GC	23.02.24
P05	ISSUED FOR COORDINATION	IC	GC	21.02.24
P04	LANDSCAPE UPDATED IN LINE WITH BUILDING DESIGN	IC	GC	09.02.24
P03	BUILDING POSITION ADJUSTED	SK	MB	29.08.23
P02	LANDSCAPE LAYOUT	EB	CJG	17.04.23
P01	FIRST ISSUE	EB	CJG	13.04.23
rev	description	drawn	auth	date

DO NOT SCALE OFF THIS DRAWING © LEACH RHODES WALKER 2001

LeachRhodesWalker
Architects

info@lrw.co.uk | www.lrw.co.uk
H.Q. 50 Dearmans Place Manchester M3 5LH
Manchester London
+44 (0)161 833 0211 +44 (0)207 993 1363

CLIENT	Keady Construction
PROJECT	DALEFIELD WAY
DOCUMENT NAME	8352-LRW-ZZ-ZZ-DR-A-00-106
DESCRIPTION	PROPOSED OFFICE SITE PLAN
REVISION	P08
SCALE	1:200@ A1
LRW PROJECT No.	8352
DATE CREATED	13.04.2023
CREATED BY	EB
AUTHORISED BY	CJG
PURPOSE OF ISSUE	PLANNING ● BUILDING REG ● TENDER ○ PRELIM COMMENT ○ APPROVAL ○ CONSTRUCTION ○