


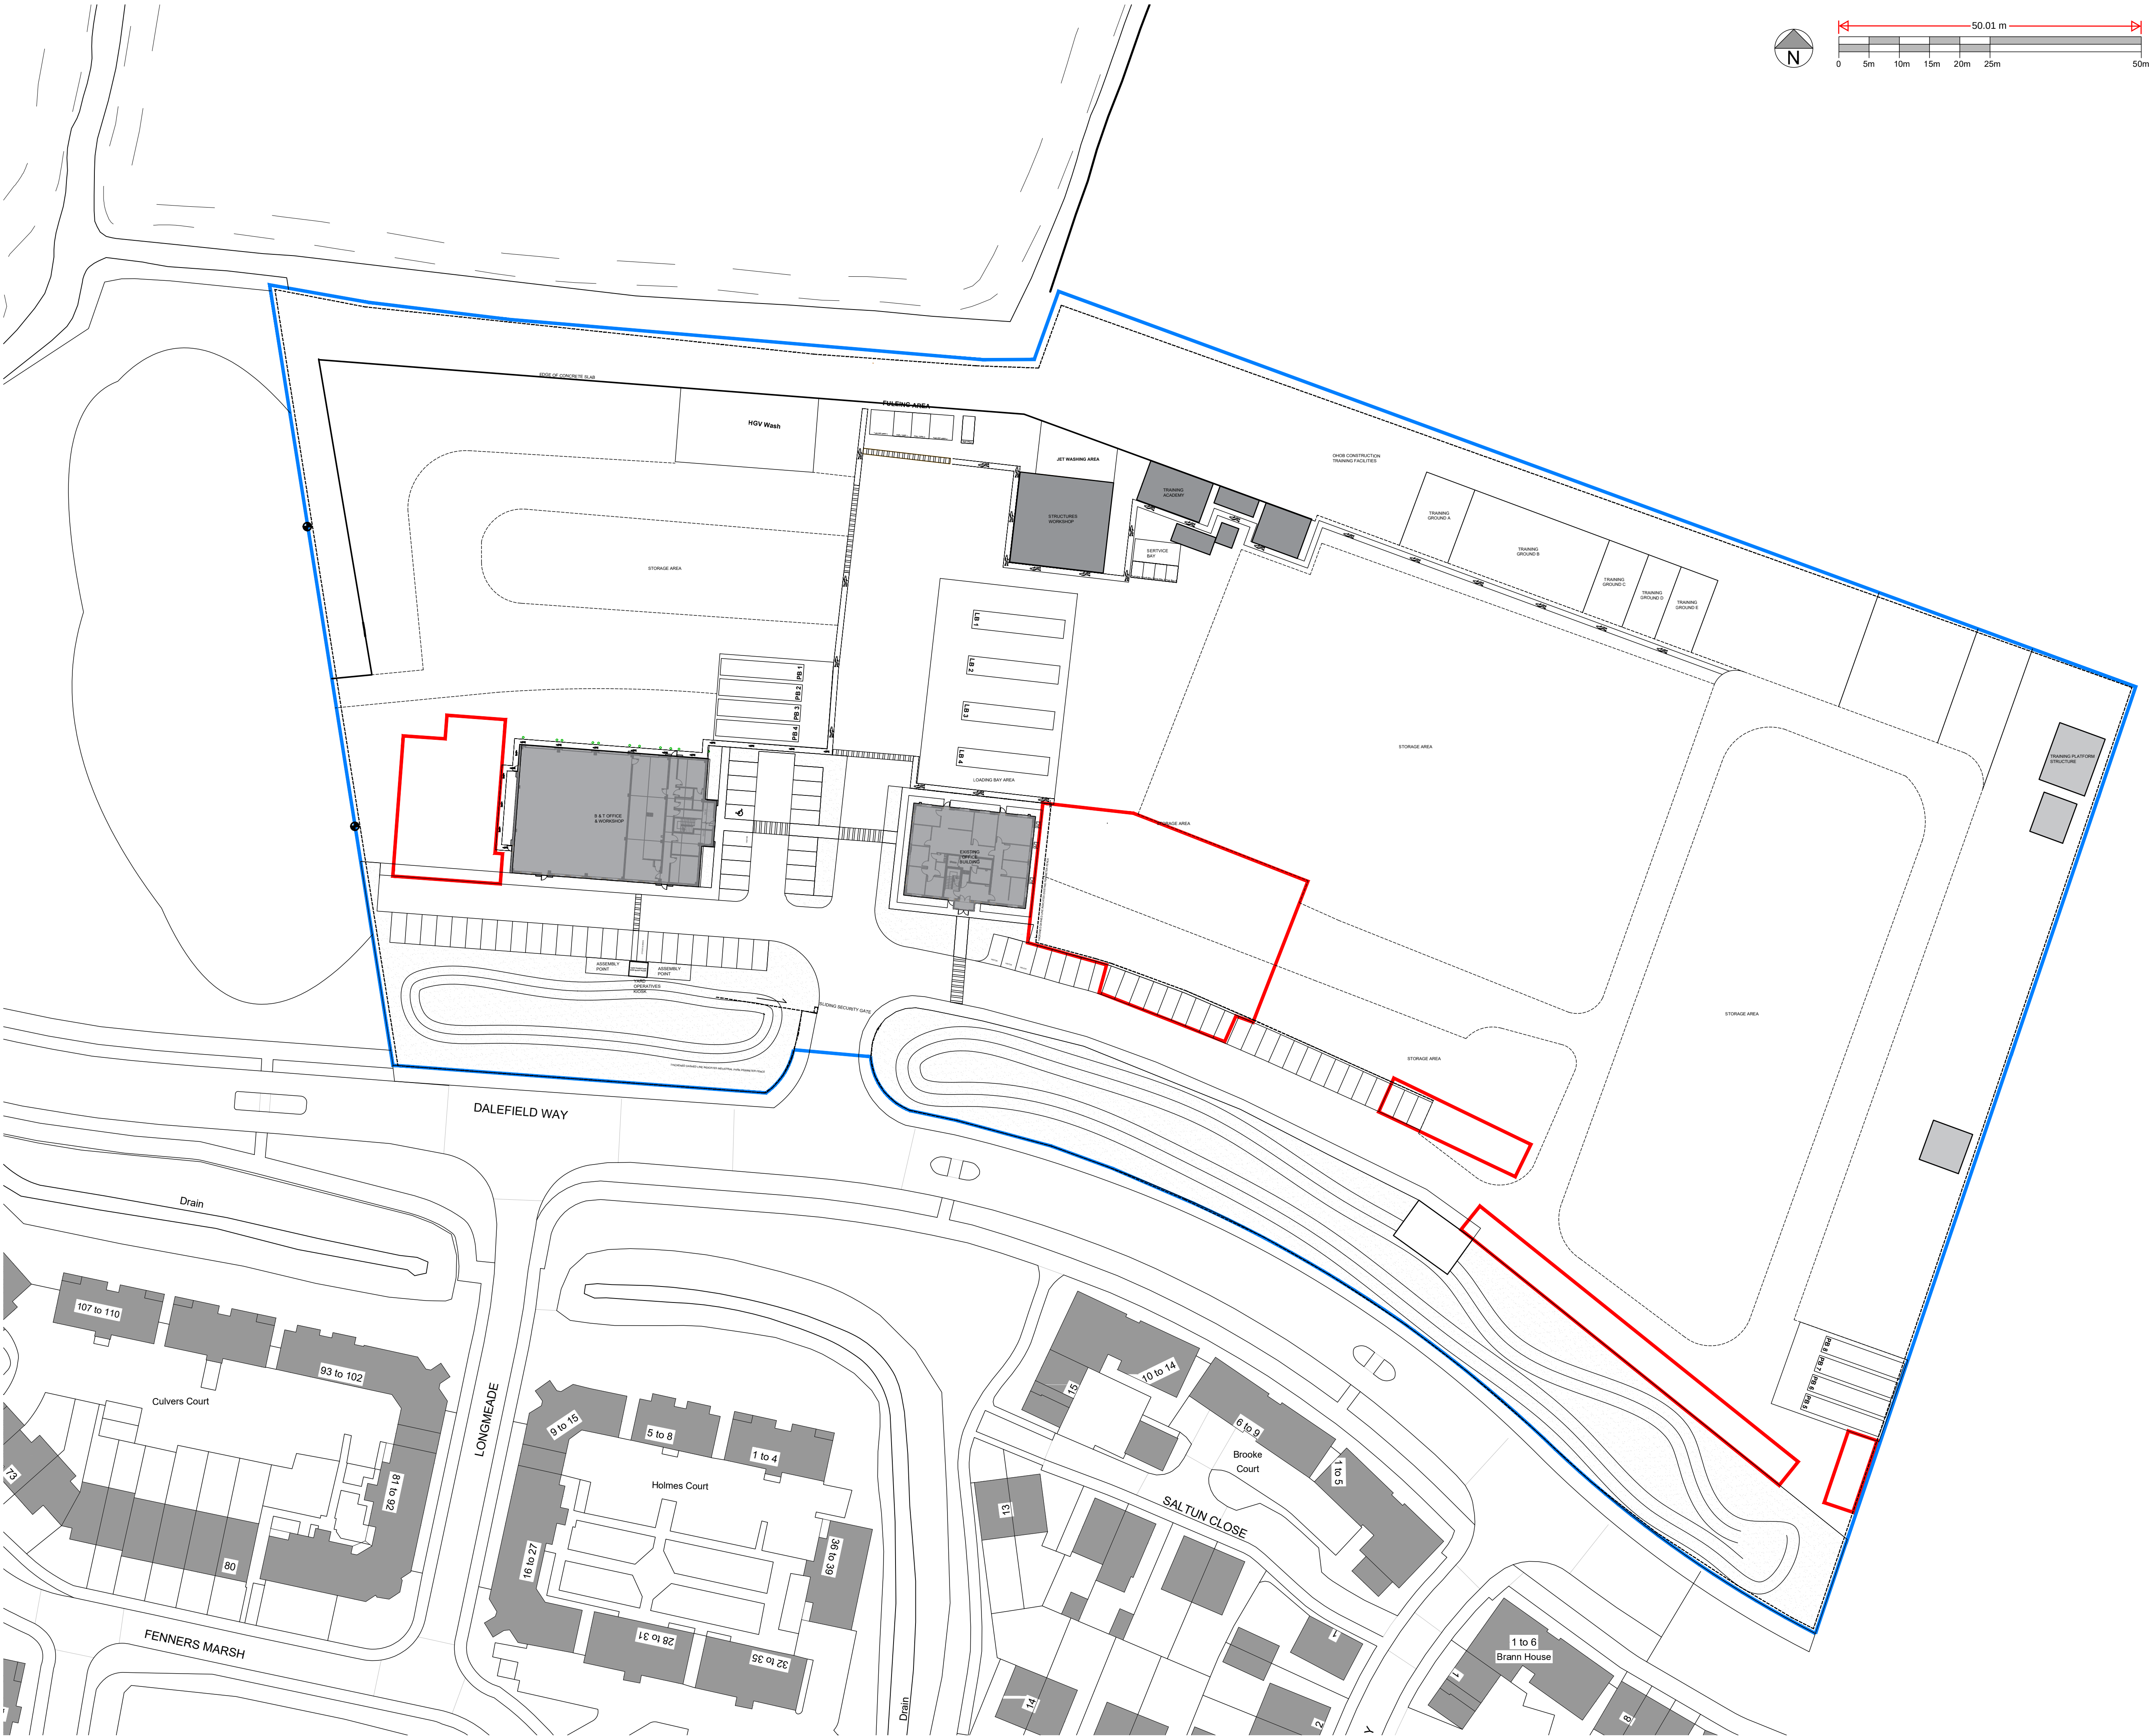

GENERAL NOTES:

ALL DIMENSIONS ARE TO BE CHECKED ON SITE WITH ANY DISCREPANCIES REPORTED TO THE ARCHITECT PRIOR TO THE WORKS BEING CARRIED OUT.

ALL WORKS ARE TO BE IN ACCORDANCE WITH THE PLANNING APPROVAL AND ANY SUBSEQUENT APPROVED LOCAL AUTHORITY PLANNING CORRESPONDENCE INCLUDING DRAWINGS, DOCUMENTS AND REPORTS.

ALL WORKS ARE TO COMPLY WITH THE BUILDING REGULATIONS, BRITISH STANDARDS, CODE OF PRACTICE, AND ANY LOCAL STATUTORY REQUIREMENTS.

ALL WORKS ARE TO COMPLY WITH CURRENT HEALTH AND SAFETY LEGISLATION, H.S.E. RECOMMENDATIONS/GUIDANCE AND THE CURRENT C.D.M. REGULATIONS.

THIS DRAWING IS TO BE READ IN CONJUNCTION WITH LEACH RHODES WALKER ARCHITECTS GENERAL ARRANGEMENT DRAWINGS, TOGETHER WITH RELEVANT DETAILED DRAWINGS AND SPECIFICATIONS.

FOR ALL STRUCTURAL WORKS REFER TO THE STRUCTURAL ENGINEERS INFORMATION.

FOR ALL MECHANICAL AND ELECTRICAL WORKS REFER TO THE MECHANICAL AND ELECTRICAL ENGINEERS INFORMATION.

FOR ALL ABOVE GROUND DRAINAGE WORKS REFER TO THE PUBLIC HEALTH ENGINEERS INFORMATION.

ALL PRODUCTS SPECIFIED ARE TO BE INSTALLED STRICTLY IN ACCORDANCE WITH THE MANUFACTURERS RECOMMENDATIONS, SPECIFICATION AND DETAILS.

KEY:-

- SITE OF PROPOSED DEVELOPMENT
- LAND ALSO OWNED BY THE APPLICANT

P04	PLANNING RESUBMISSION	IC	MB	16.07.24
P03	PLANNING SUBMISSION	IC	GC	23.02.24
P02	ISSUE FOR COMMENT	IC	GC	09.02.24
P01	FIRST ISSUE FOR COMMENT	SK	SK	05.09.23
rev	description	drawn	auth	date

DO NOT SCALE OFF THIS DRAWING © LEACH RHODES WALKER 2001

LeachRhodesWalker
Architects

info@lrw.co.uk | www.lrw.co.uk
H.Q. 50 Dearmans Place Manchester M3 5LH
Manchester London
+44 (0)161 833 0211 +44 (0)207 993 1363

CLIENT	KEDDY CONSTRUCTION		
PROJECT	DALEFIELD WAY		
DOCUMENT NAME	8352-LRW-ZZ-ZZ-DR-A-00-111		
DESCRIPTION	EXISTING BLOCK PLAN		
REVISION	P04	SCALE	1:500@ A1
LRW PROJECT No.	8352	DATE CREATED	25.08.2023
CREATED BY	IC	AUTHORISED BY	SK
PURPOSE OF ISSUE	PLANNING		
PLANNING	BUILDING RESUB		
TENDER	PRELIM COMMENT		
APPROVAL	CONSTRUCTION		