



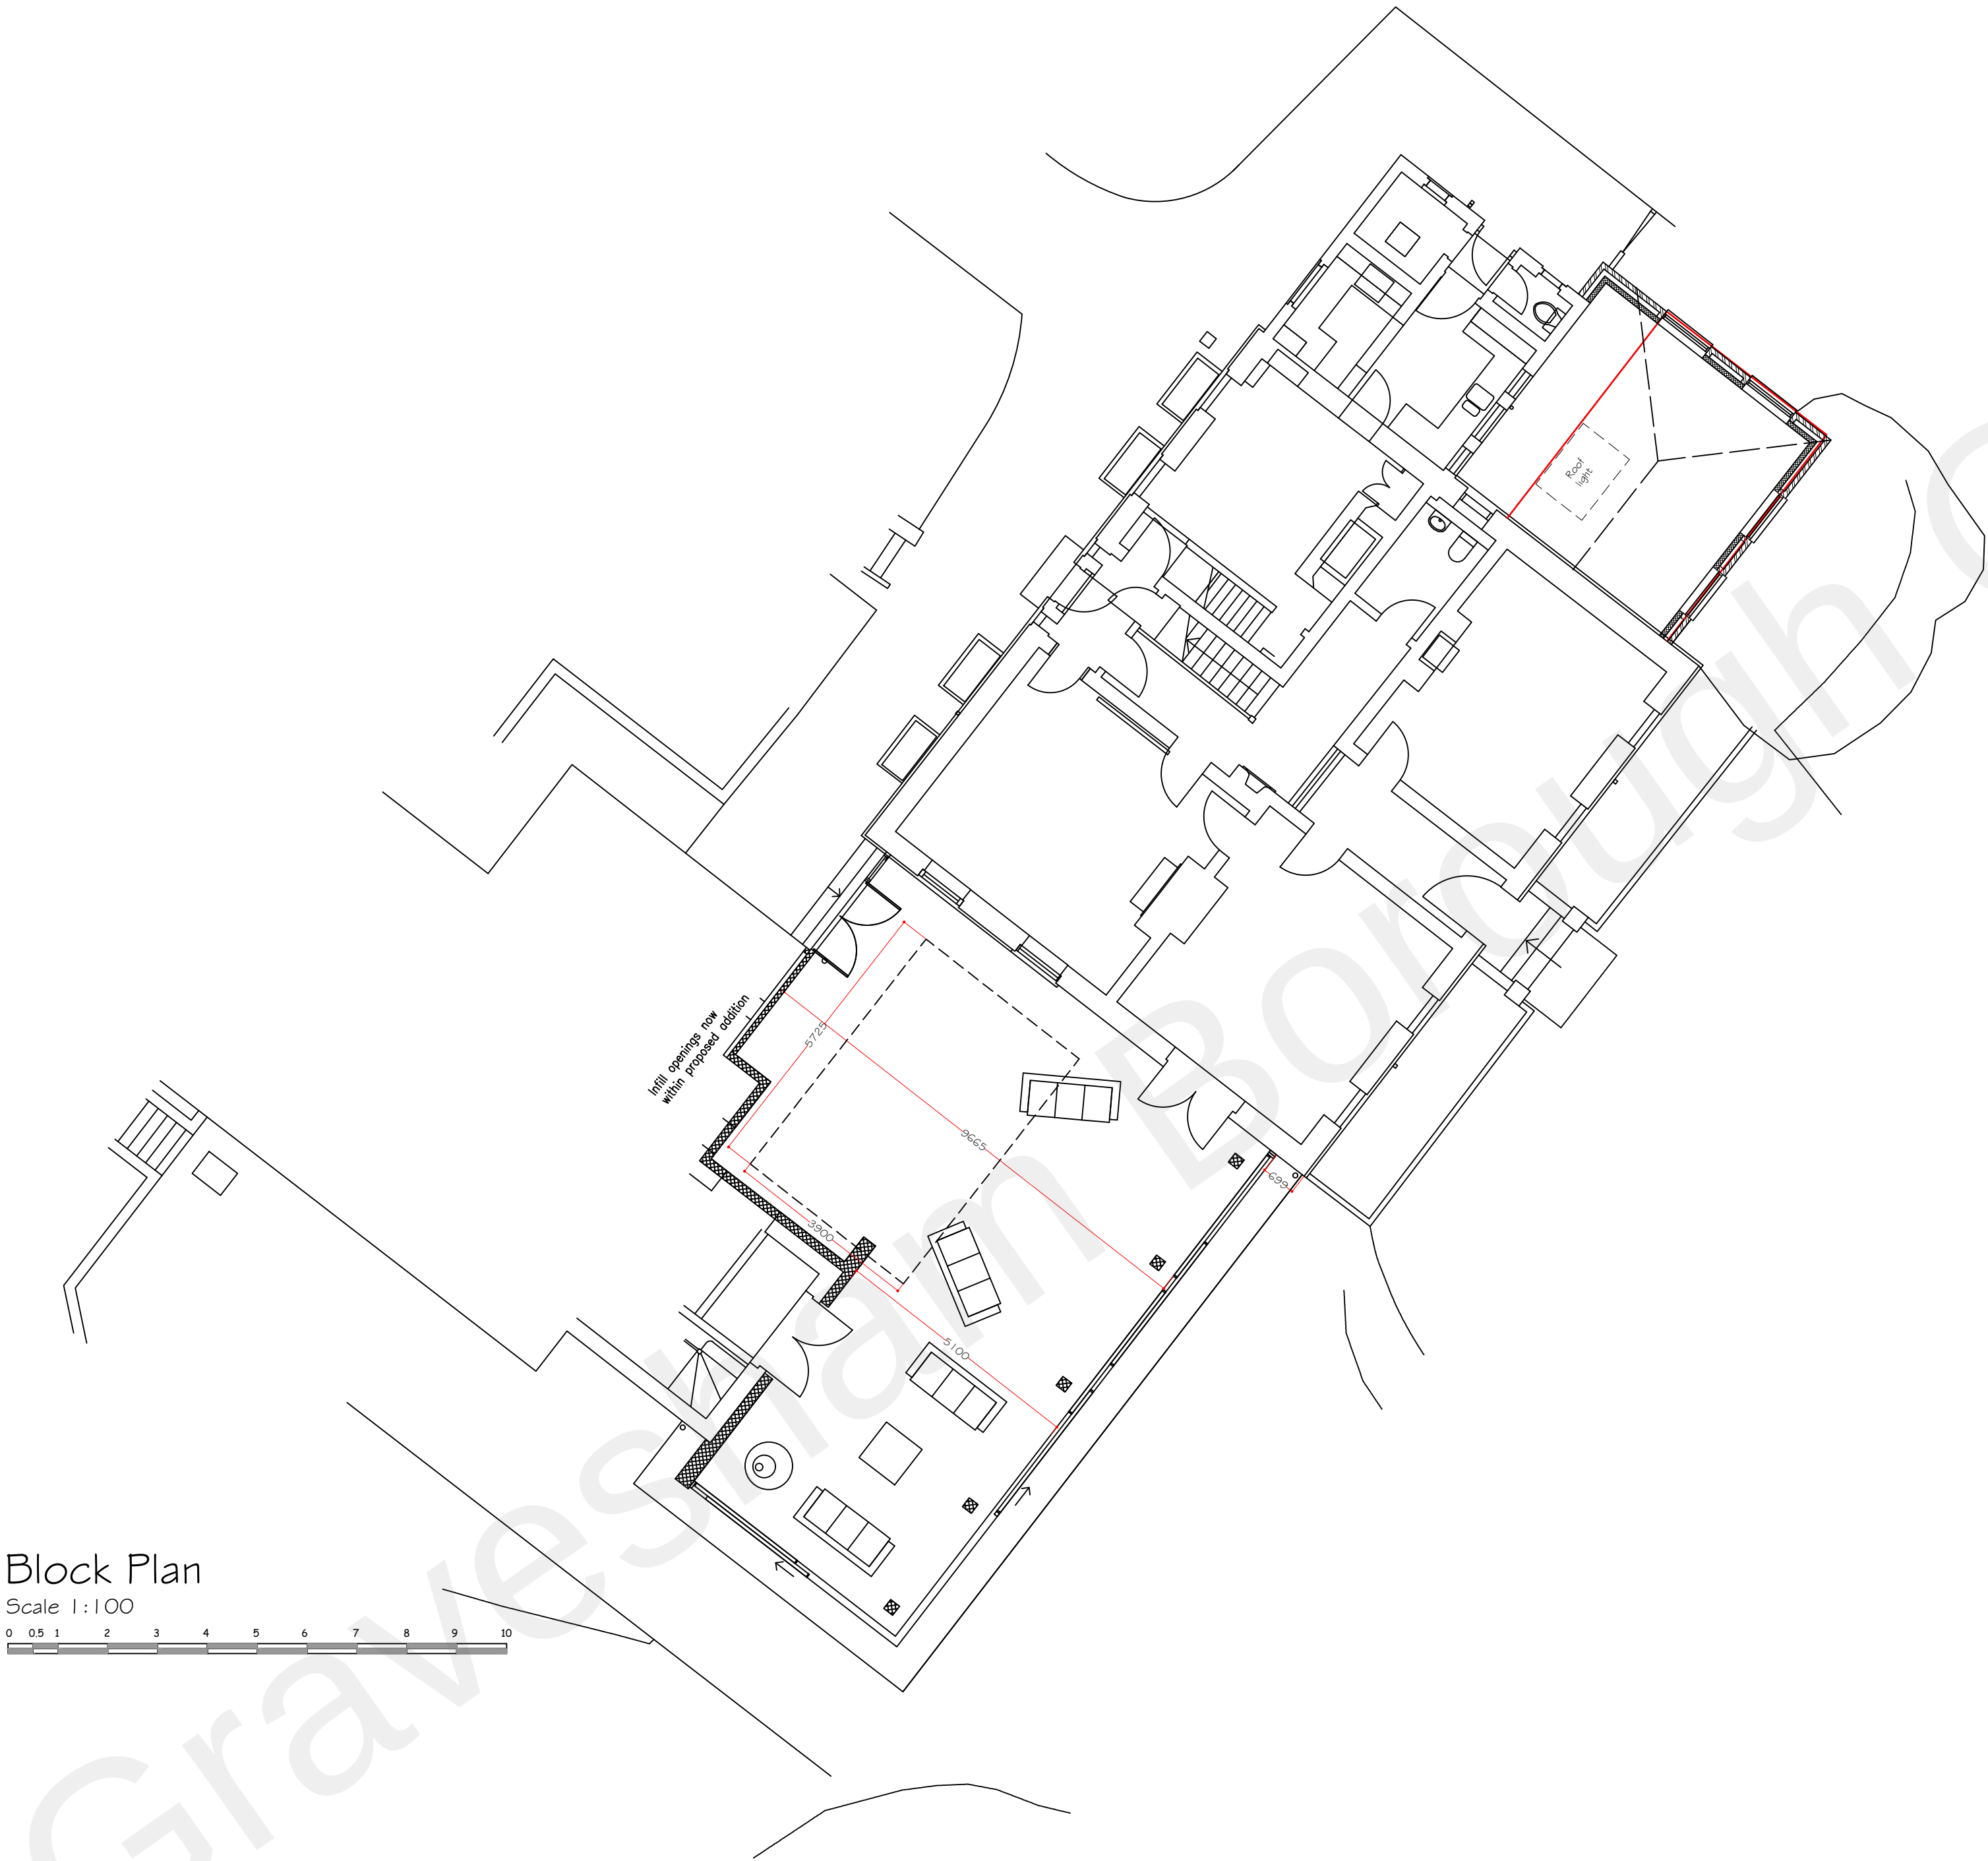

Block Plan
Scale 1:100

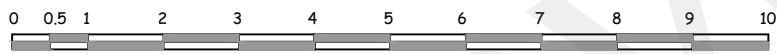

Synergy

Planning & Property Consultants Ltd
Suite 6 Laser Quay
Marine City Centre
Rochester
Kent ME2 4HU

Client
Mr D South

Address
The Old Parsonage, Shorne

Drawing title
Proposed block plan

Scale
1:100 at A1

Date
December 2020

Drawn by

Drawing No
20/308/05