



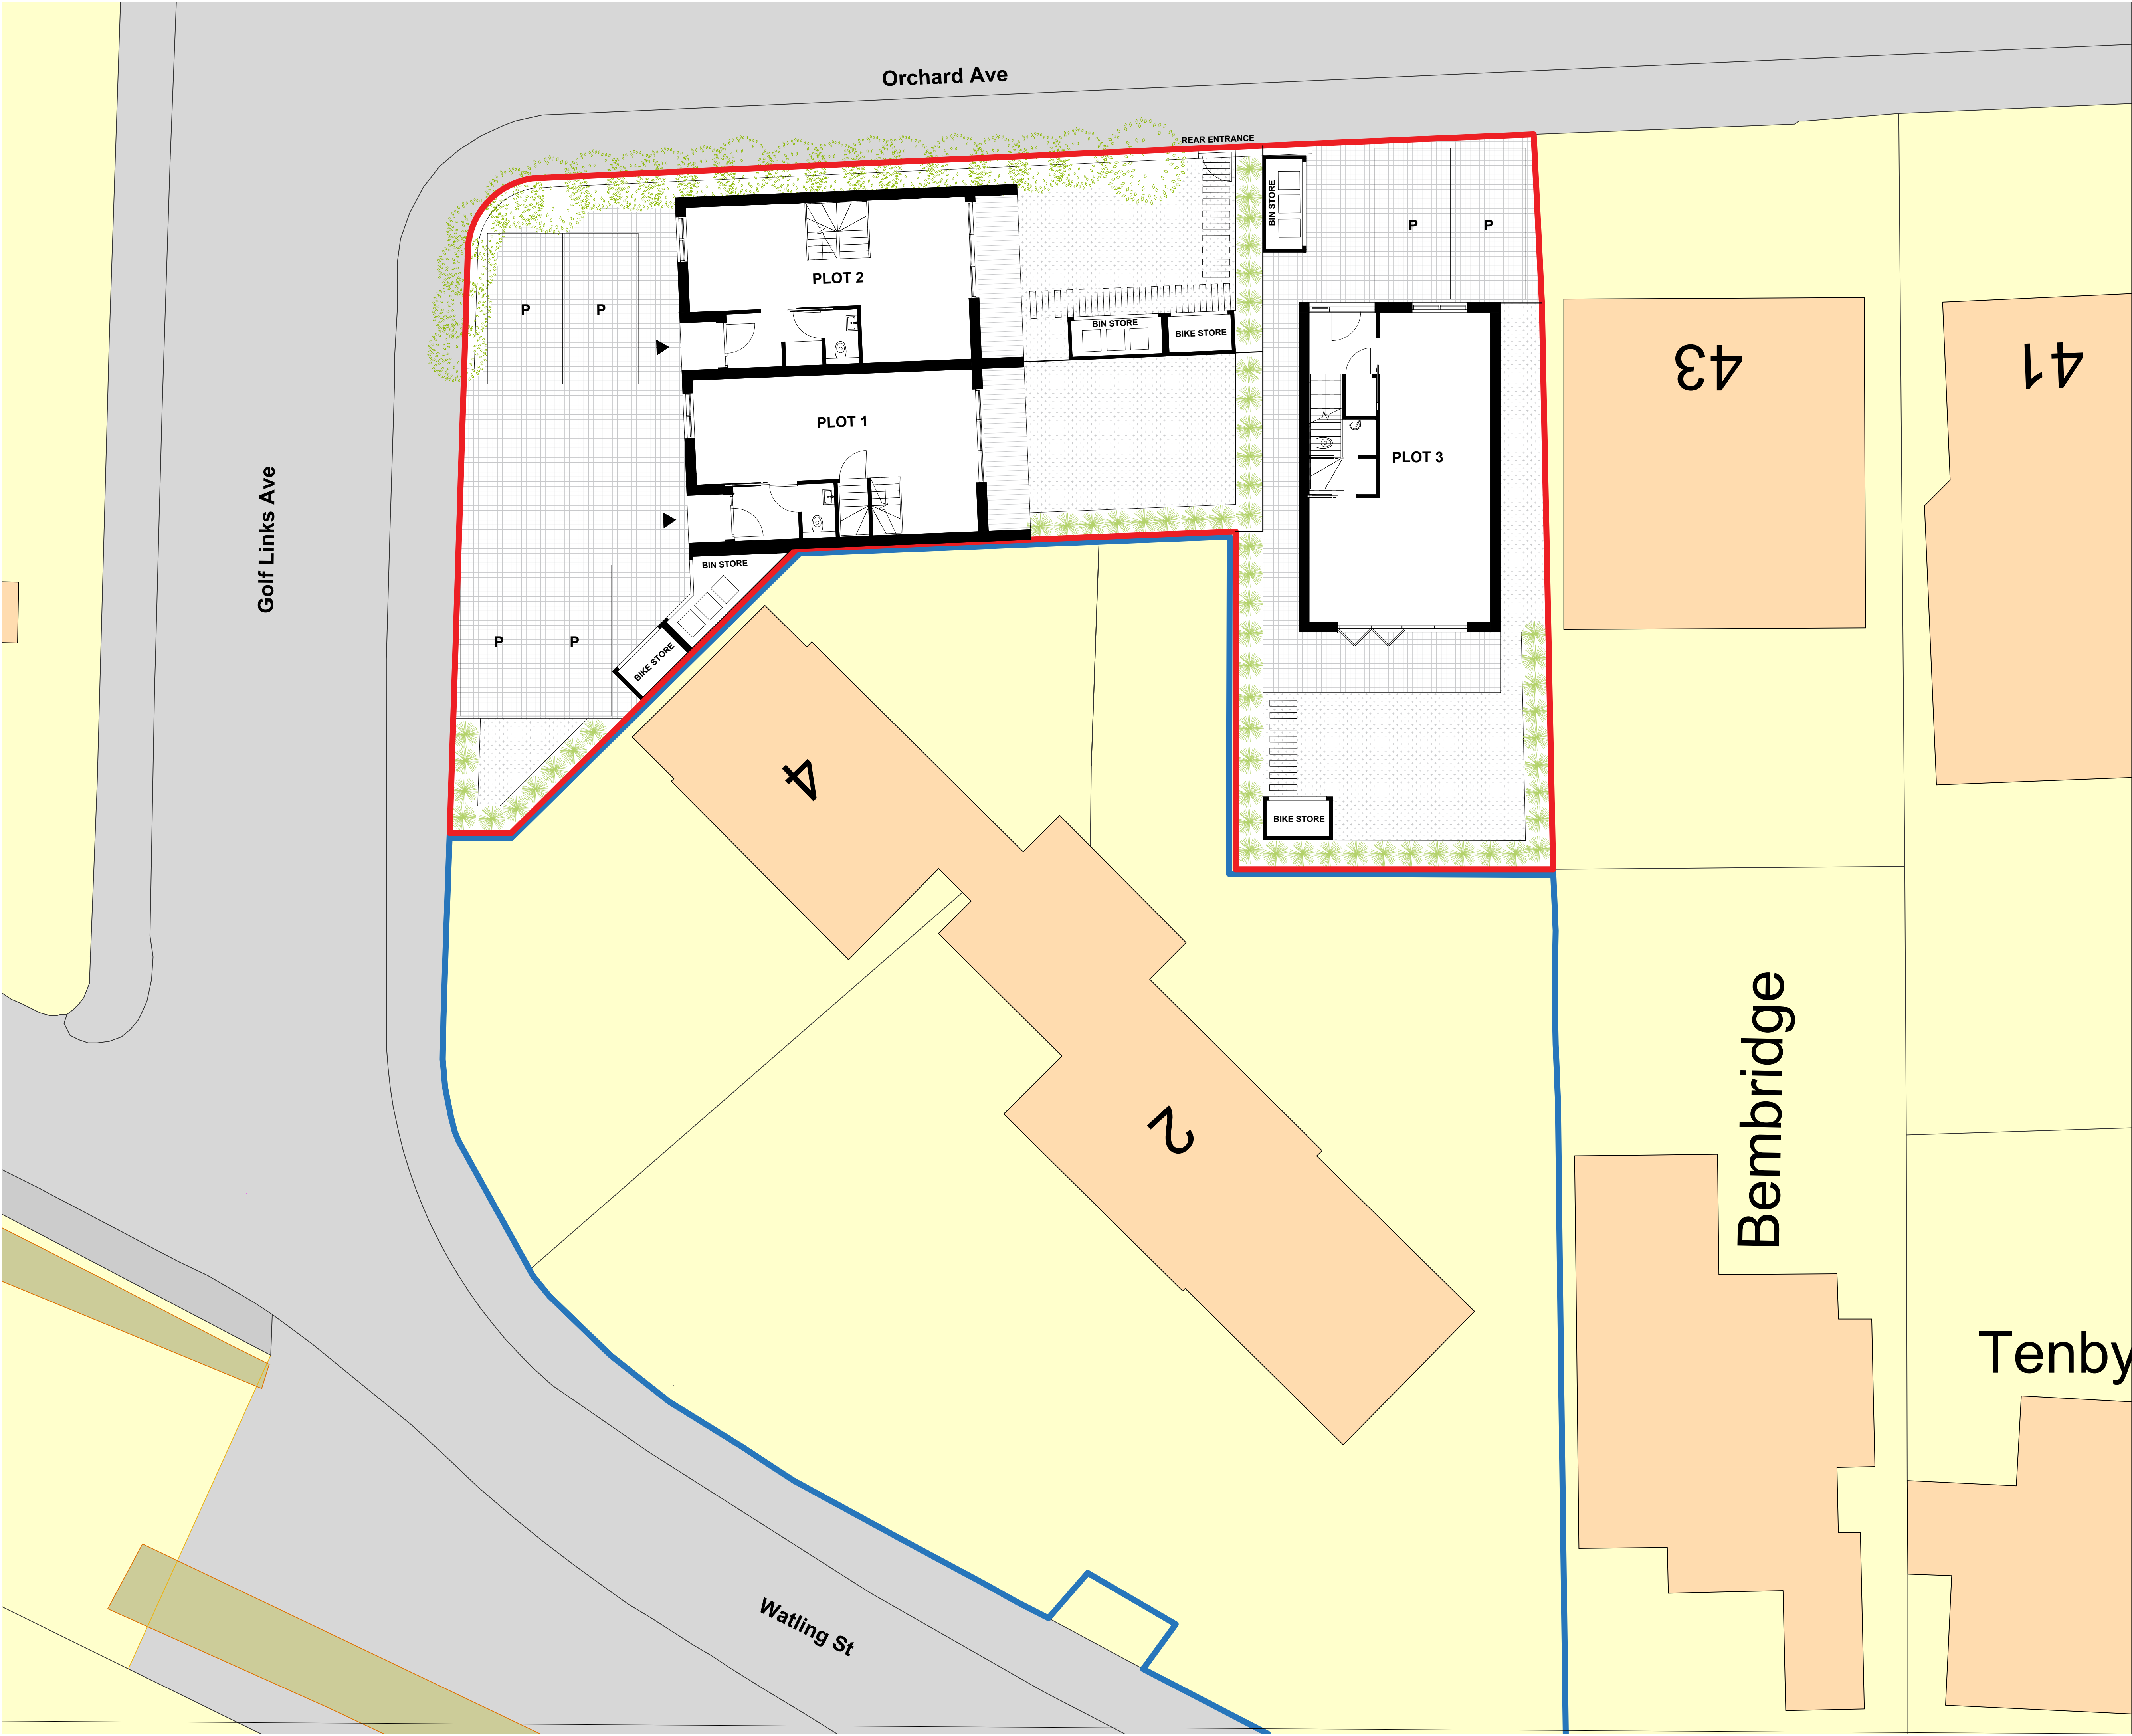

Revisions:

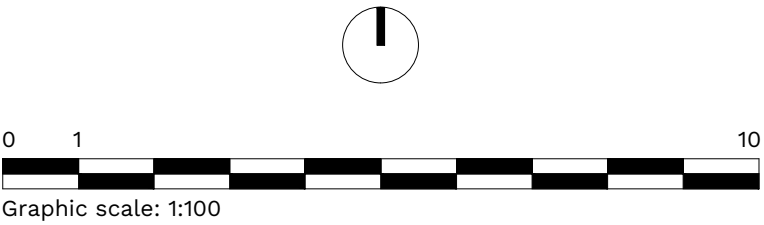

Drawing status		
PLANNING		
Client		
McCormick		
Project		
The Bridewell		
Drawing title		
Proposed Site Layout Plan		
Drawn By	Checked By	Date
VK	KH	July 23
Scale (@A1)	Project Number	
1:100	557	
Drawing Number	Rew	
101		