


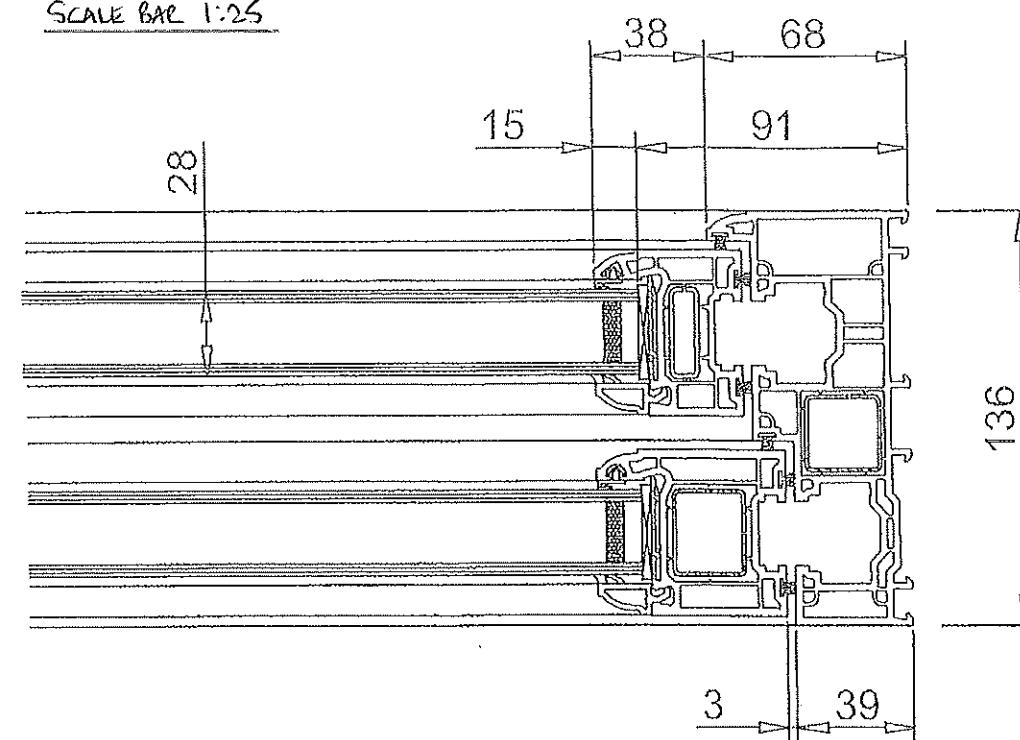
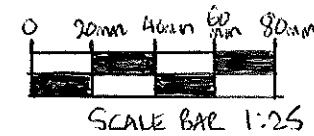
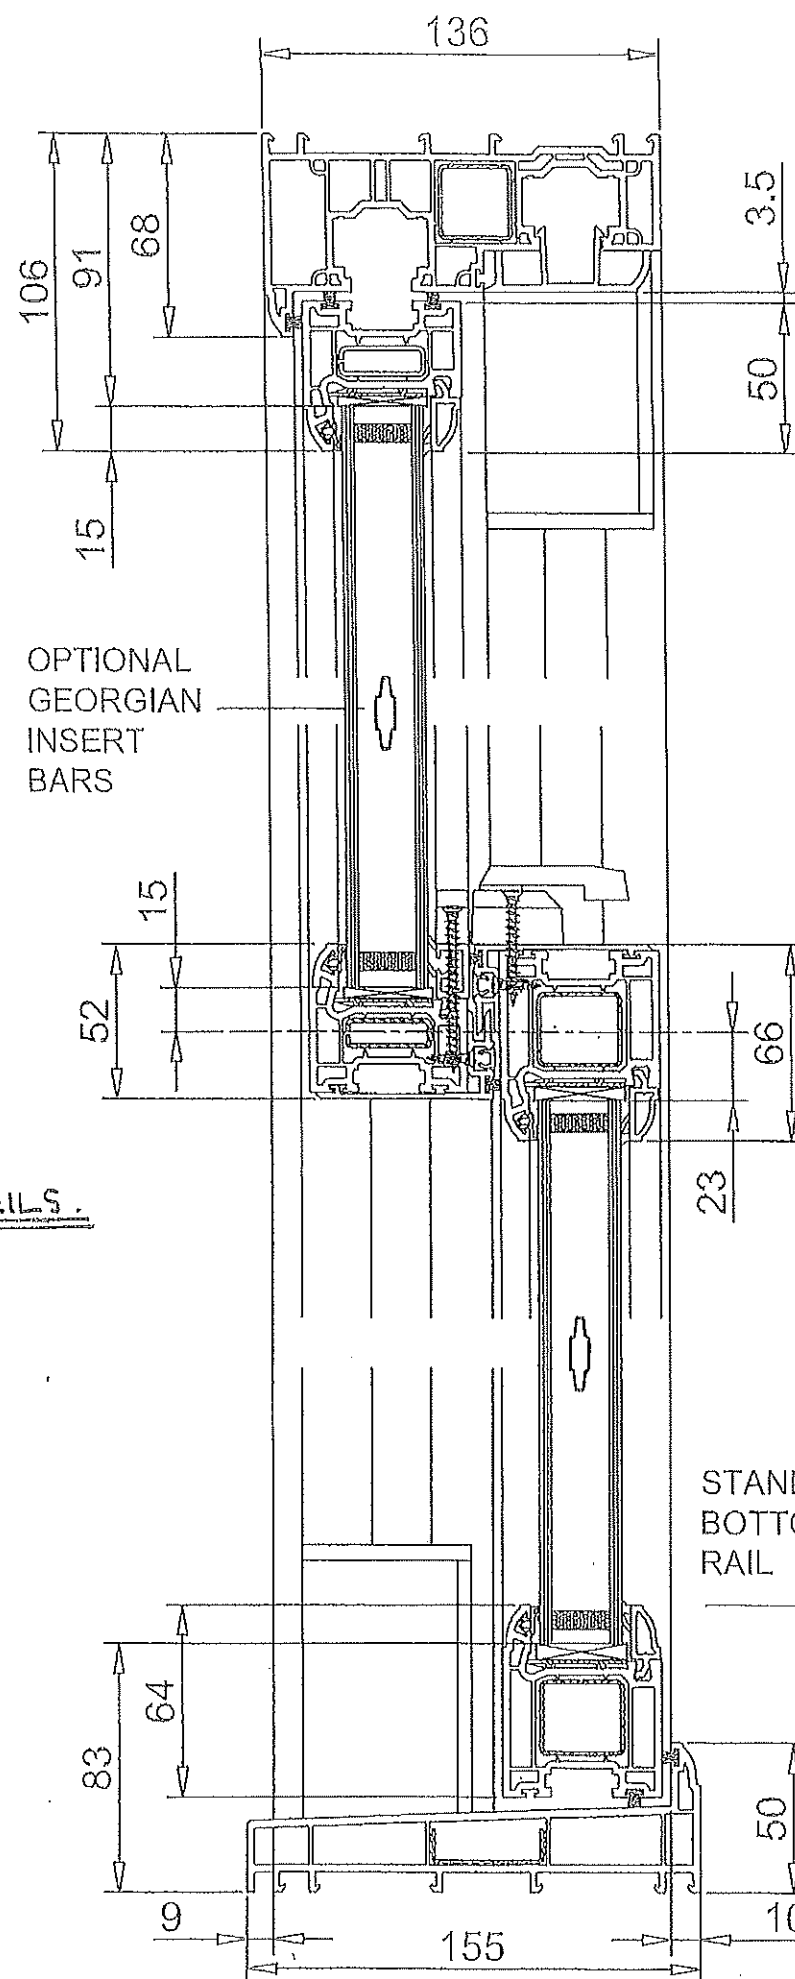


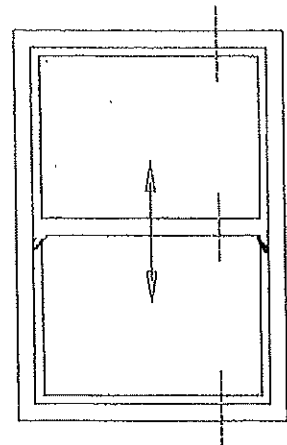

PVCU TRIM

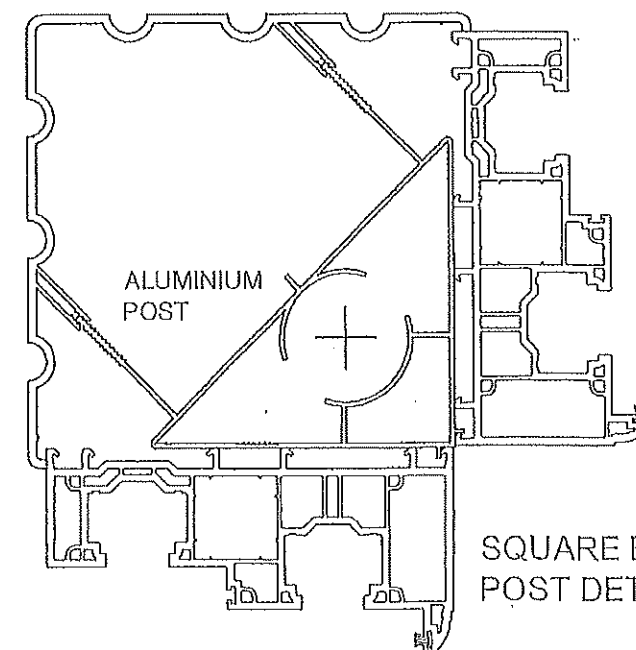

STRUCTURAL JACKING DEVICE AVAILABLE

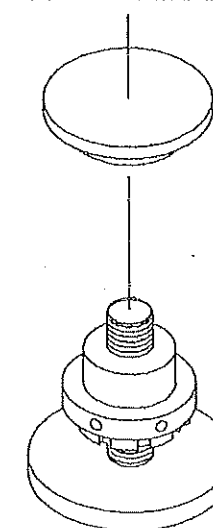

LIPVC SLIDING SASH DETAILS.

REF: GA1645 & GA448

Rev	Description	Name	Date	Anglian Design services	Name P.A. Lake	Date 19/01/2012	Scale 1:25
					Checked	Date	Sheet A3
					Title GENERAL ARRANGEMENT VERTICAL SLIDE WINDOW - STD. BOTTOM RAIL		
				Product codes VG	Drawing No. GA1646		Rev: