


INDICATIVE LOCATION OF DISCOUNT
MARKET RENT OR SALE PROPERTIES

BLOCK: Stuart Road Block
LEVEL: Level 00

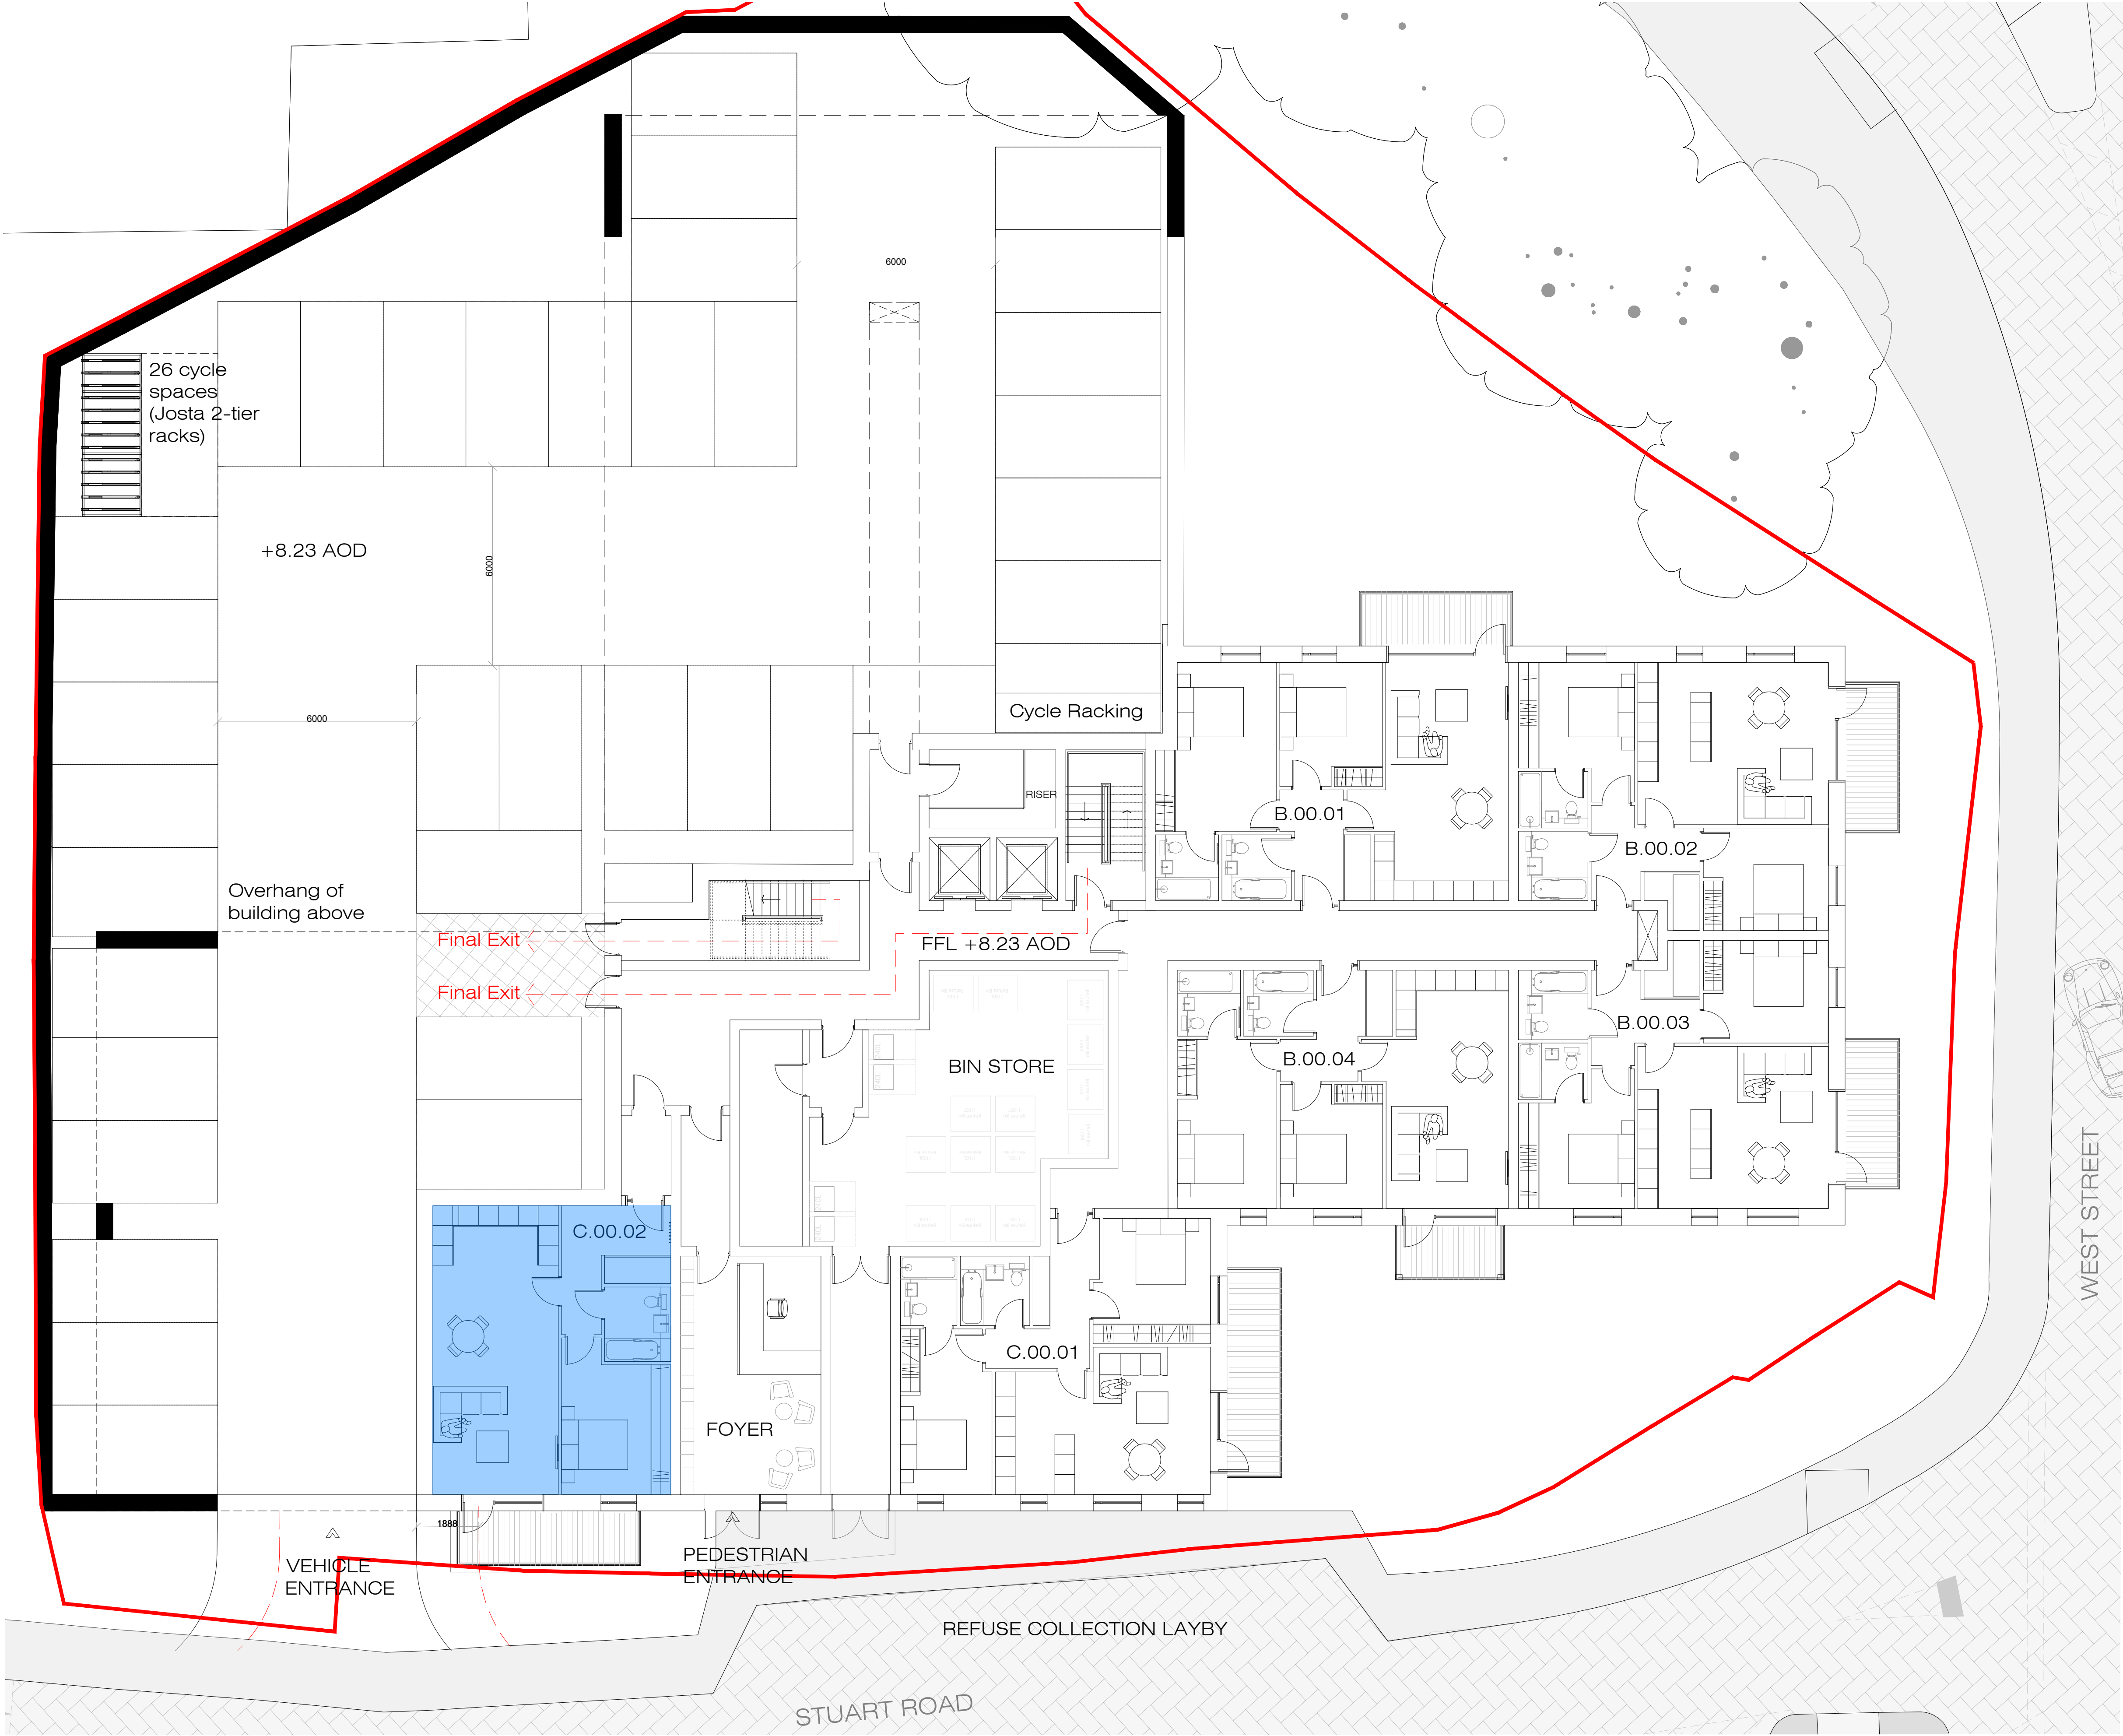

Revisions	
P2	Amendments to car park layout
P3	Removal of Parking Spaces for Motorcycle Spaces
P4	Height of building amended and GA updated
P5	Amendments to scheme for S73 Application
P6	Minor amendments
P7	Note added
P8	Drawing updates following HSE comments
P9	External Cycle Spaces Added
P10	Final escape routes amended following HSE comments
P11	Amendments to Scheme for S73 Application
P12	Adjustment to Parking Layout for S73 Application

23/03/20
26/03/2020
29/04/2021
24.03.2023
31.03.2023
04.04.2023
31.07.2023
12.09.2023
13.09.2023
12.05.2026
25.06.2026

Project Clifton Slipways Gravesend, Kent
Client Quinn Estates
Title Stuart Road GA Plans - Level 00
Status PLANNING
Scale@A1 1:100
Date June 2019
Drawn LC
Chkd AR

guy hollaway	
London Fourth Floor 251 Pentonville Road London N1 9HG	
T +44 (0) 20 7014 4800 F +44 (0) 1303 260 214 E london@guyhollaway.co.uk W www.guyhollaway.co.uk	
Kent The Tramway Stables Ramport Road Hythe Kent CT21 5BG	
T +44 (0) 1303 260 515 F +44 (0) 1303 260 214 E kent@guyhollaway.co.uk W www.guyhollaway.co.uk	
Project Number	Drawing Number
18.137.300.02	P12
Bin Number	Revision