

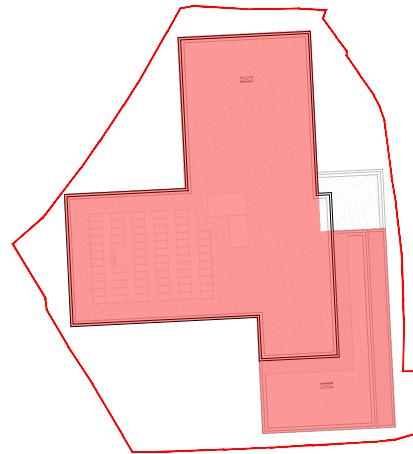


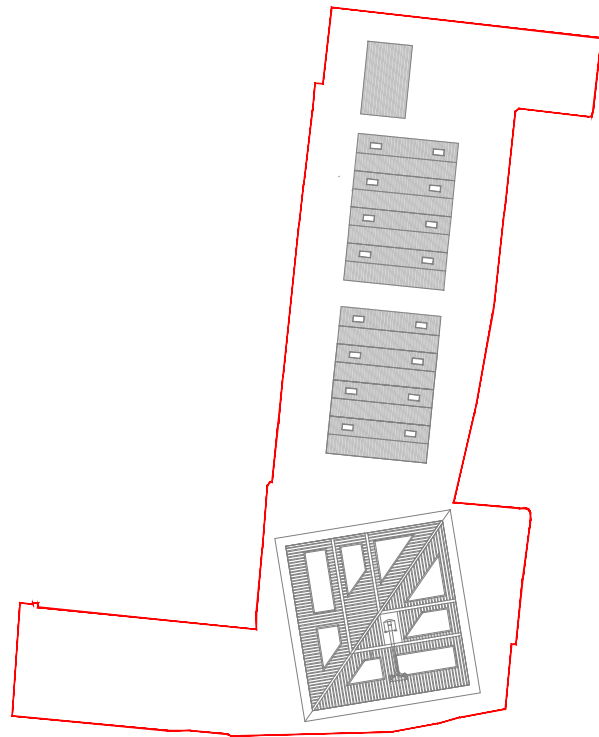


KEY PLAN
1:1000 SCALE

- INDICATIVE LOCATION OF DISCOUNT MARKET RENT OR SALE PROPERTIES
- INDICATIVE LOCATION OF ACCESSIBLE UNITS

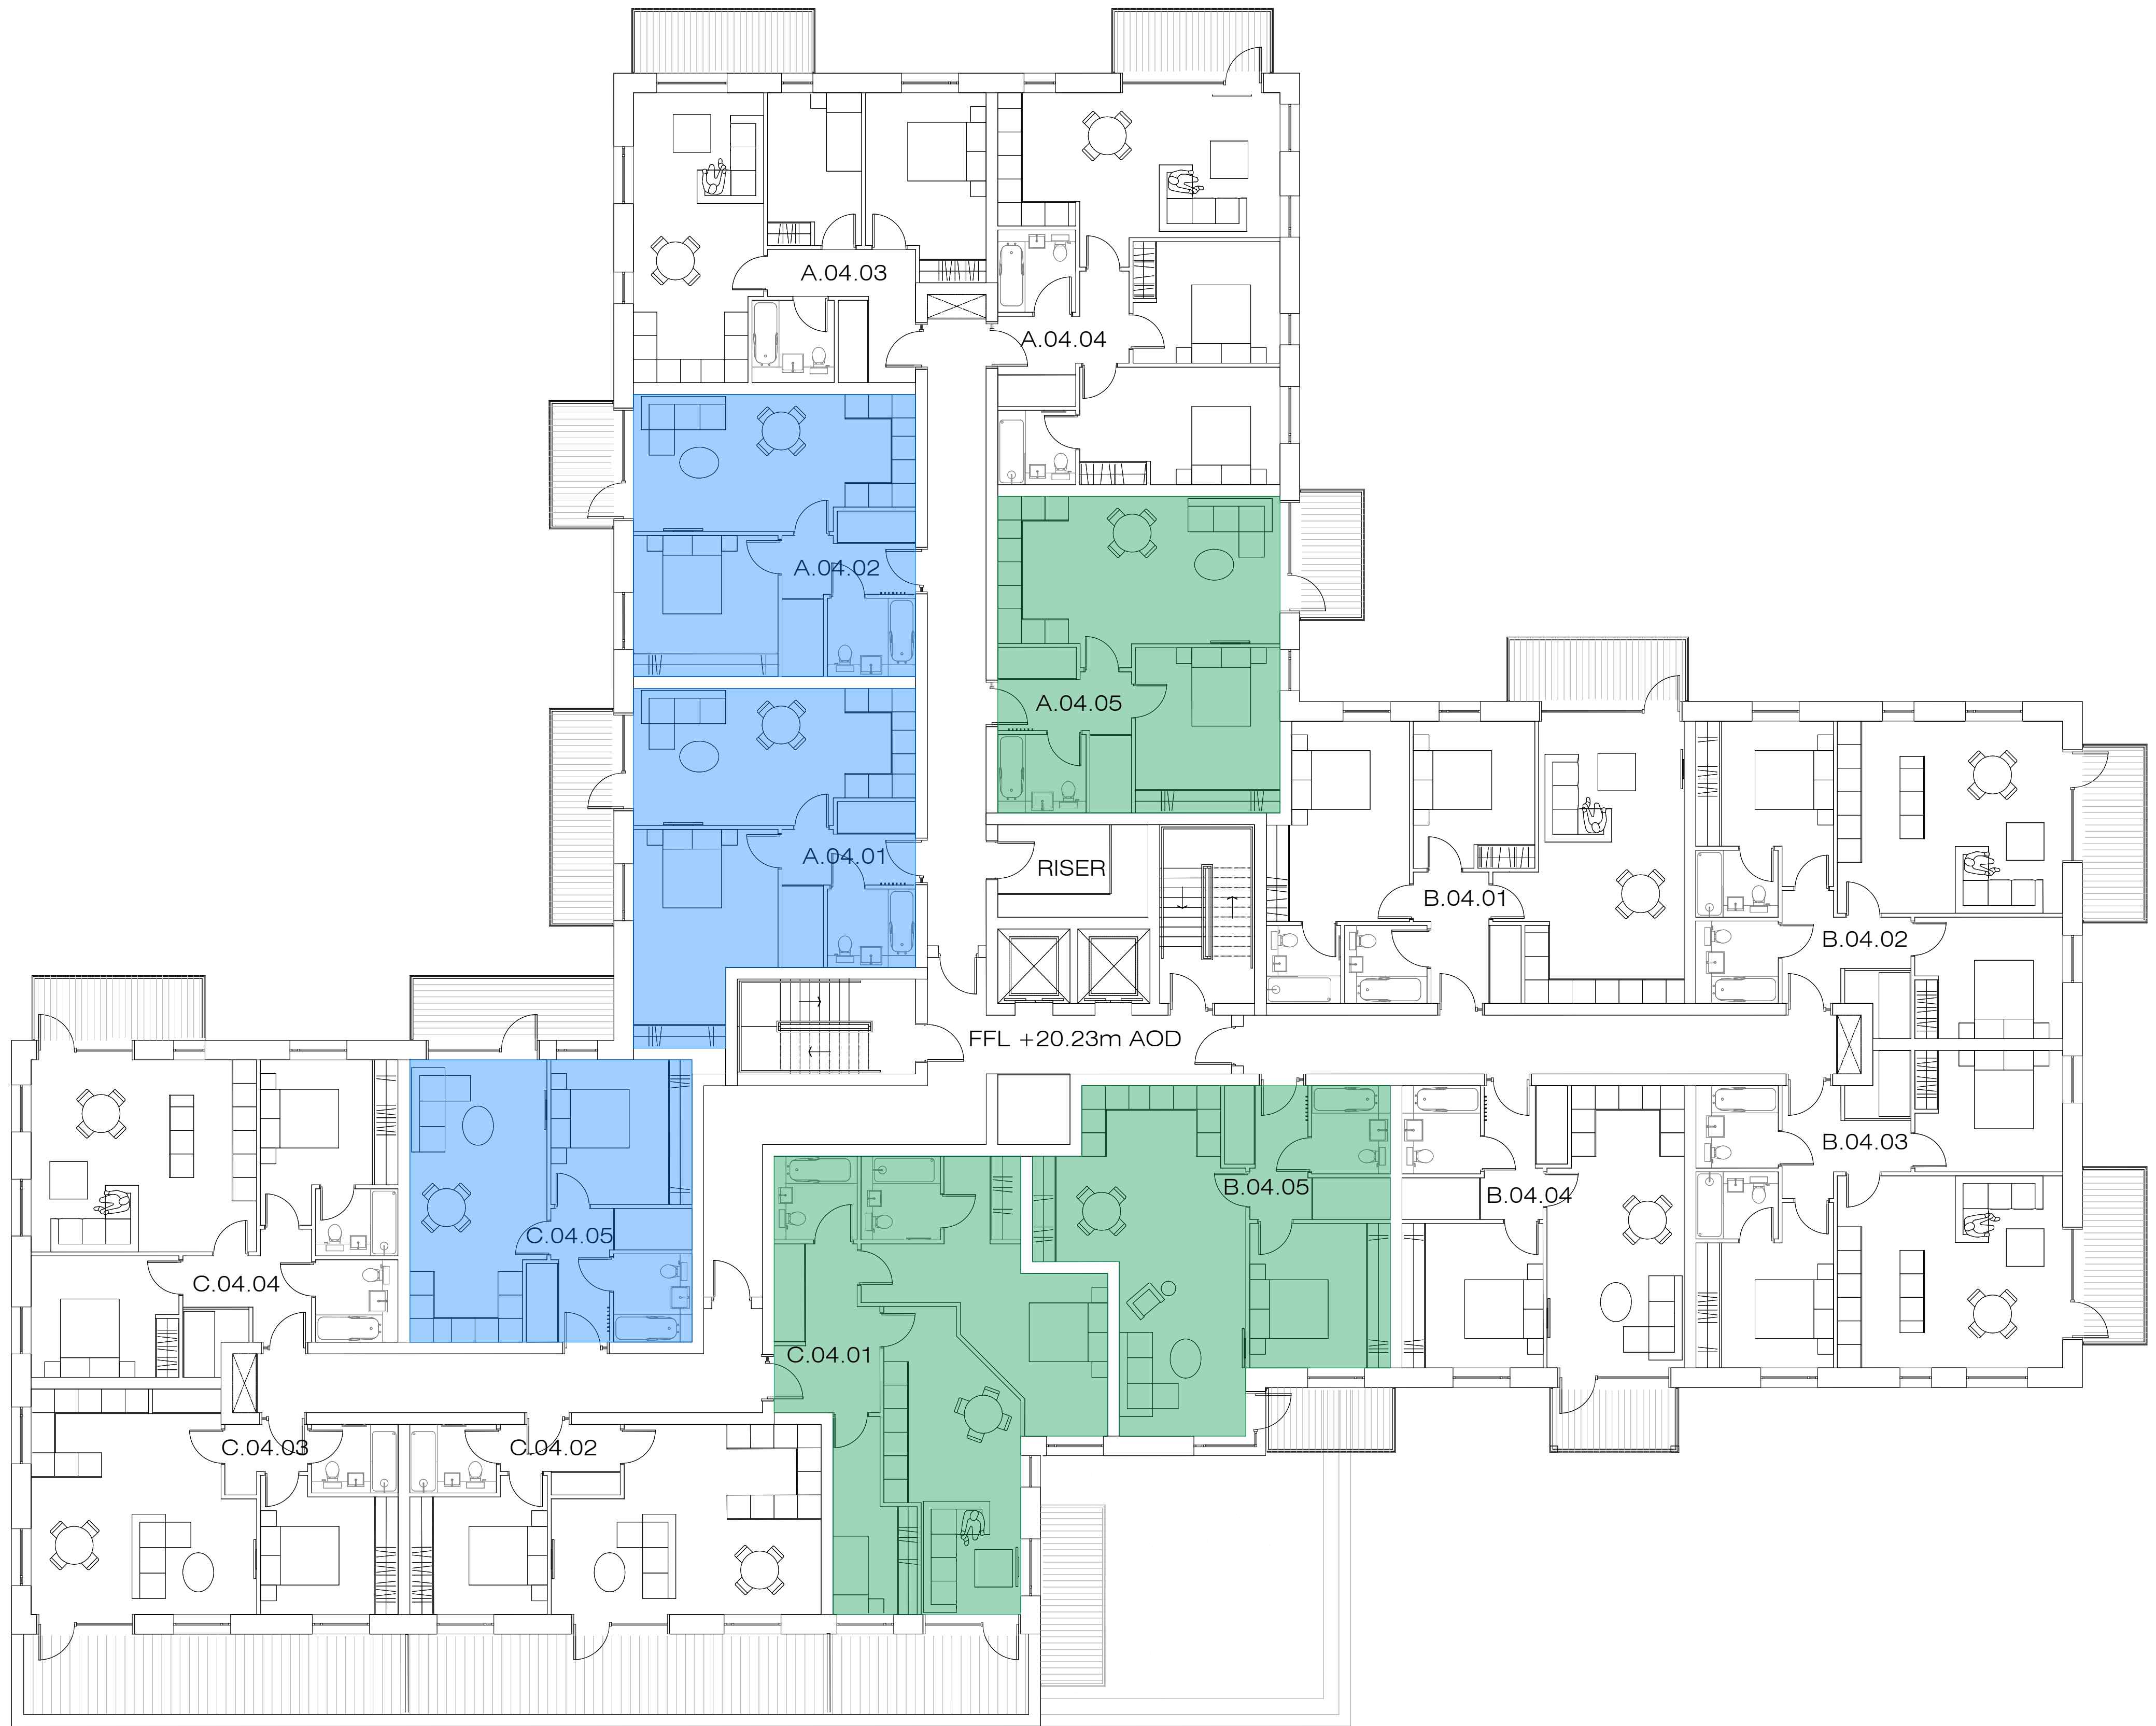

BLOCK: Stuart Road Block

LEVEL: Level 04

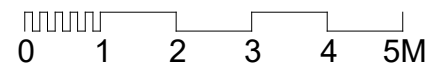

CLIFTON SLIPWAYS, GRAVESEND GA PLANS - Stuart Road Block

This drawing is the copyright of **guy holloway** architects and should not be copied, reproduced without written consent. All Rights Reserved.
All dimensions are to be checked on site prior to fabrication and the Architect should be notified of any discrepancy.
Do not scale from this drawing



Revisions

P2	Units amended in Core C	26.09.2019
P3	Indicative location of discount market sale/rent properties highlighted	17.07.2020
P4	Amendment to note - Discount Market Rent Properties	26.11.2020
P5	Height of building amended and GA updated	29.04.2021
P6	Amendments to scheme for S73 application	24.03.2023
P7	Minor Amendments	31.03.2023
P8	Minor Amendments	05.04.2023
P9	Amendments to Scheme for S73 Application	04.04.2025

Project | Clifton Slipways
Gravesend, Kent

Client | Quinn Estates

Title | Stuart Road GA Plans - Level 04

Status | PRELIMINARY

Scale@A1 | 1:100 Date | June 2019 Drawn | LC

Chkd | AR

guy holloway
architects

London | Fourth Floor | 251 Pentonville Road | London | N1 9HG

T +44 (0) 20 7014 4900 | F +44 (0) 1303 260 214 | E london@guyholloway.co.uk | W www.guyholloway.co.uk

Kent | The Tramway Stables | Rampart Road | Hythe | Kent | CT21 5RG

T +44 (0) 1303 260 515 | F +44 (0) 1303 260 214 | E kent@guyholloway.co.uk | W www.guyholloway.co.uk

Project Number Drawing Number

18.137.300.05

Bin Number

Revision

P9