



GENERAL NOTES


1. THIS DRAWING IS TO BE READ IN CONJUNCTION WITH THE ARCHITECTS, SPECIALISTS AND ENGINEERS DRAWINGS AND SPECIFICATIONS. ANY DISCREPANCIES ARE TO BE REPORTED TO THE ARCHITECT/ENGINEER IMMEDIATELY.

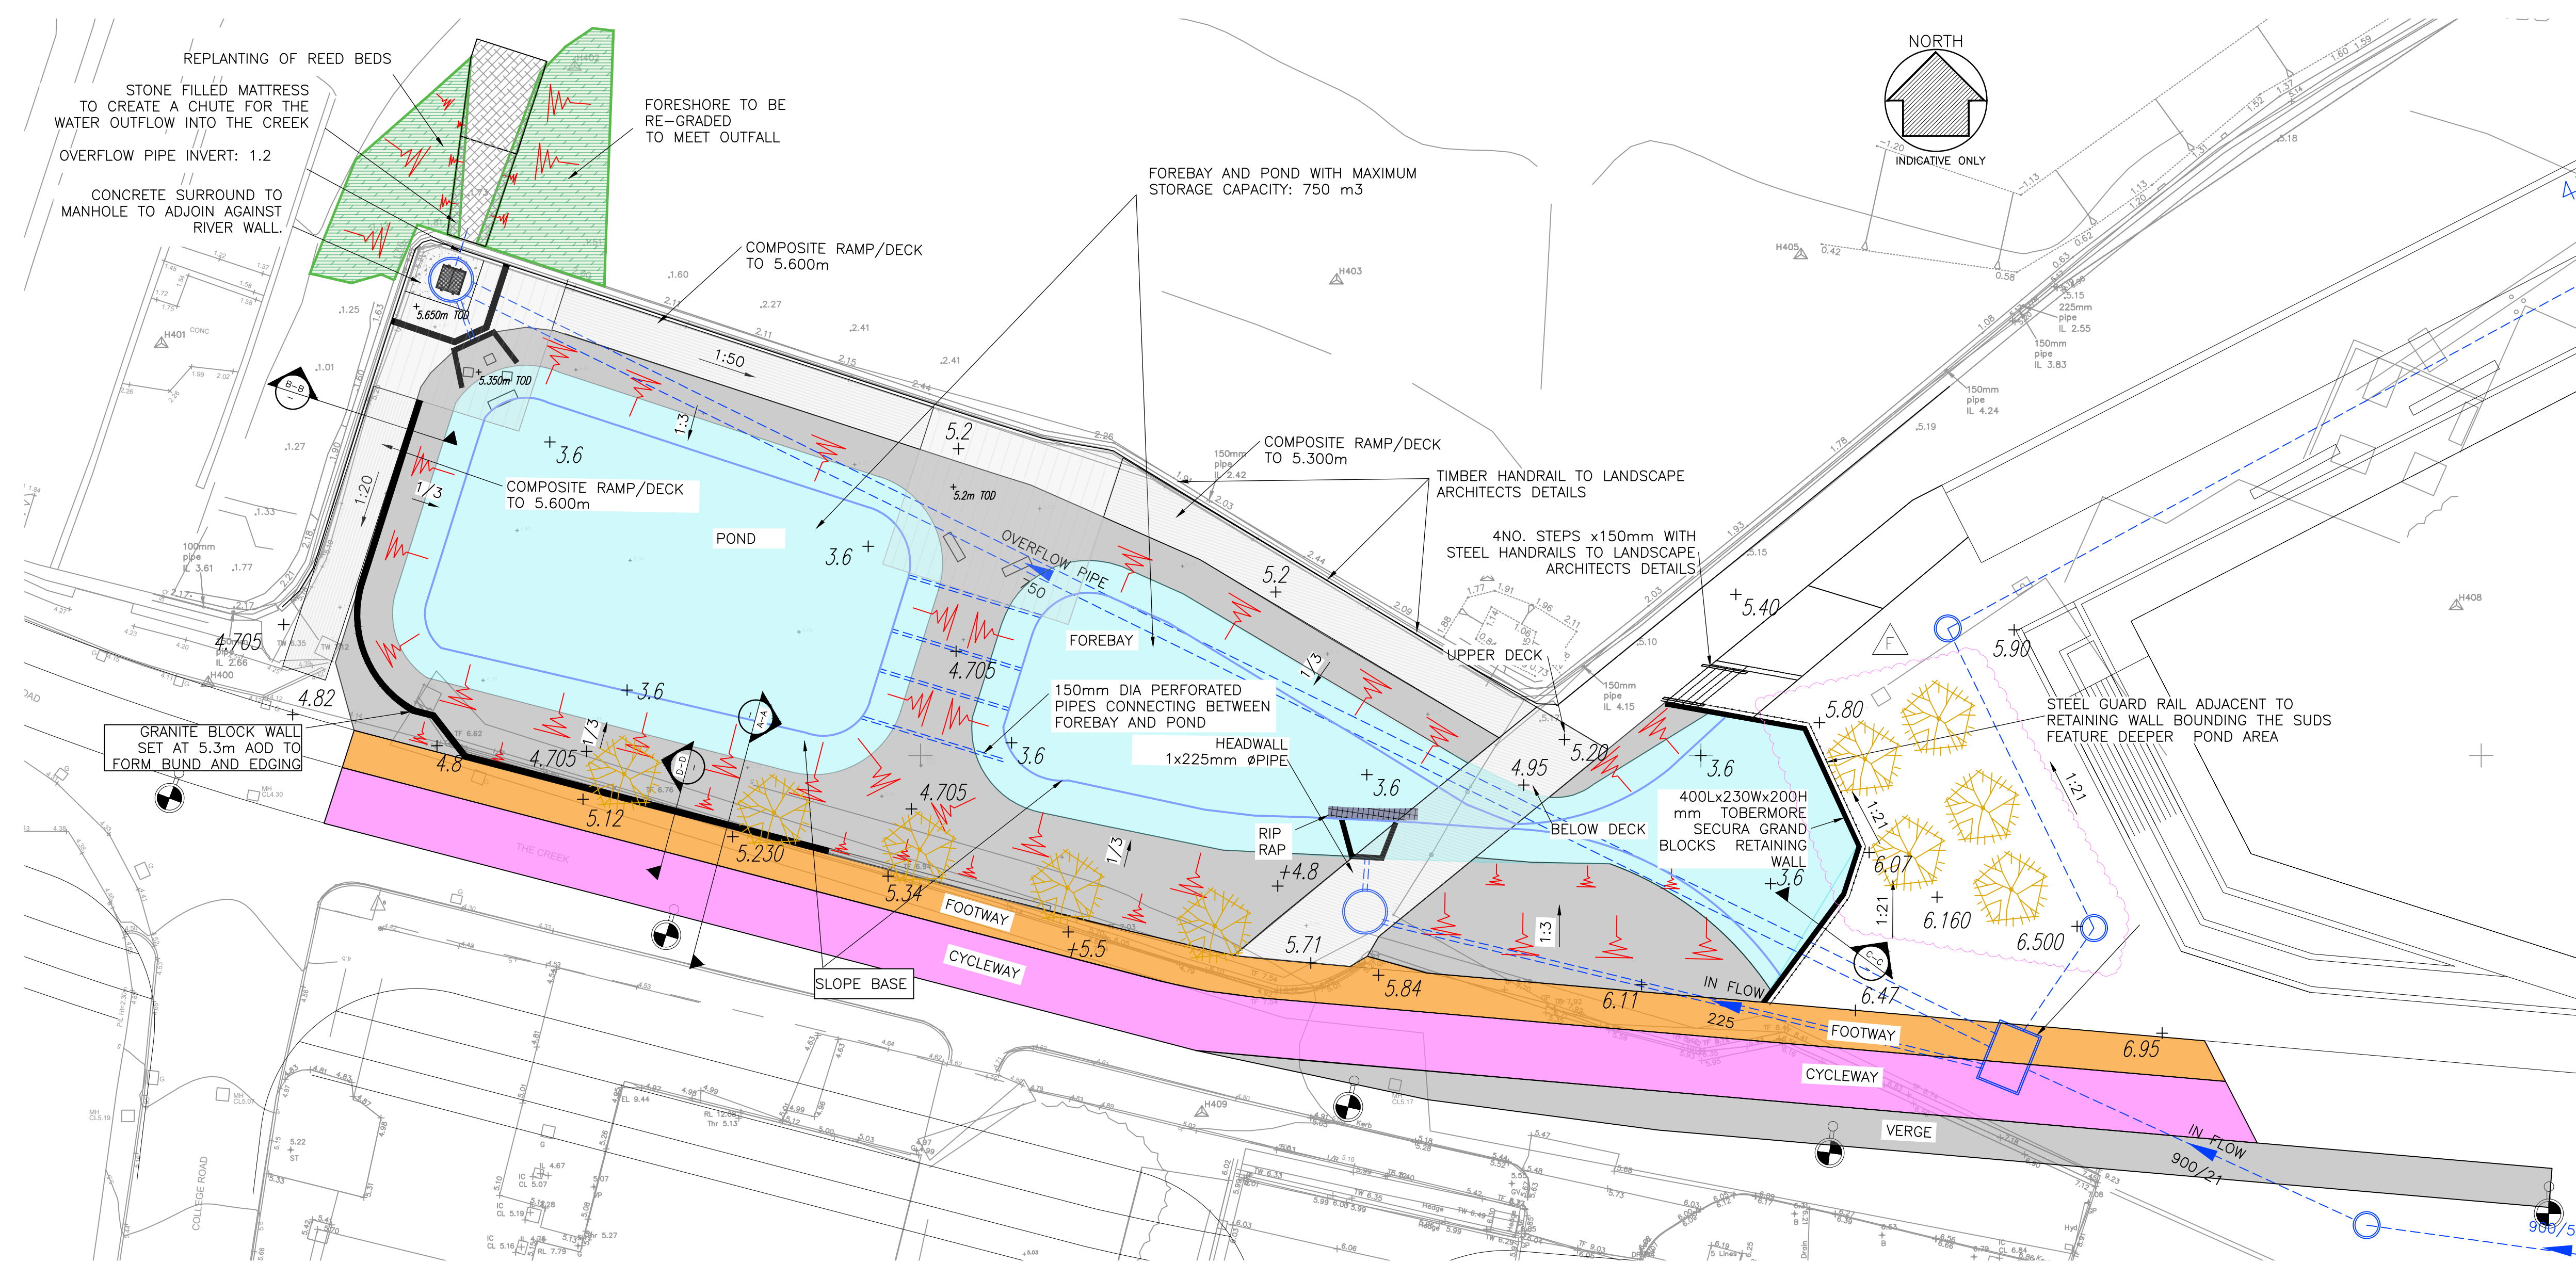


PLAN VIEW
SCALE 1:200

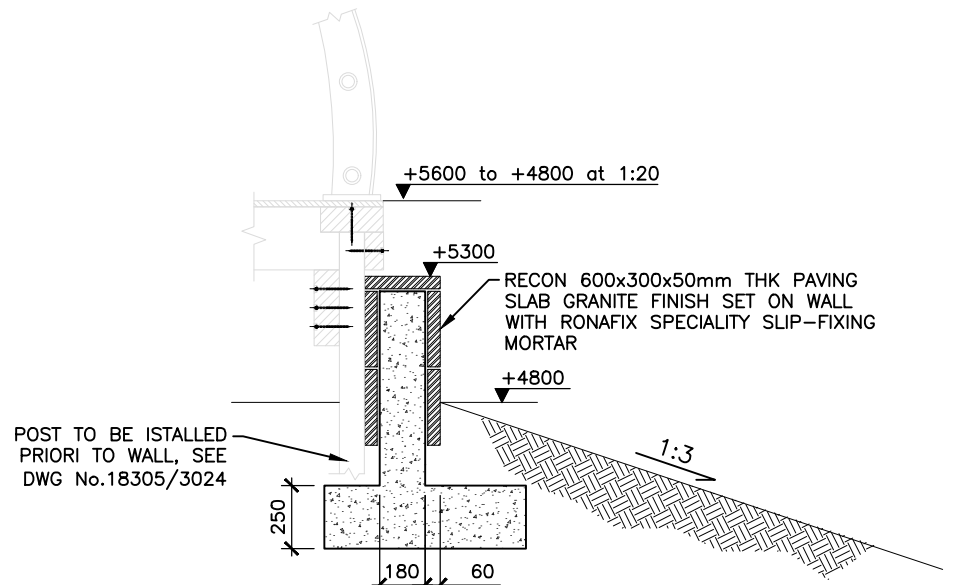


SECTION B-B
SCALE 1:20

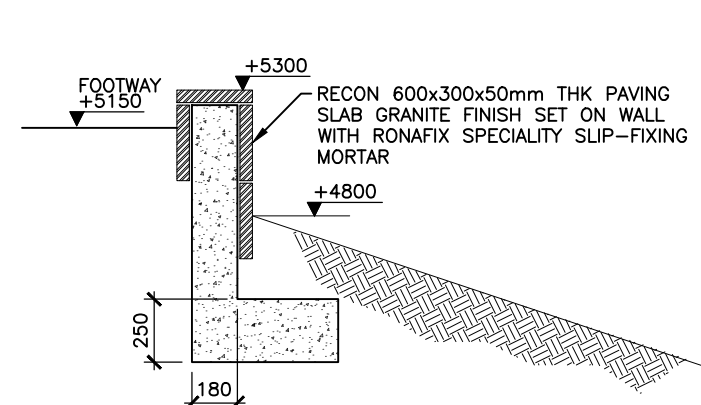

SECTION D-D
SCALE 1:20

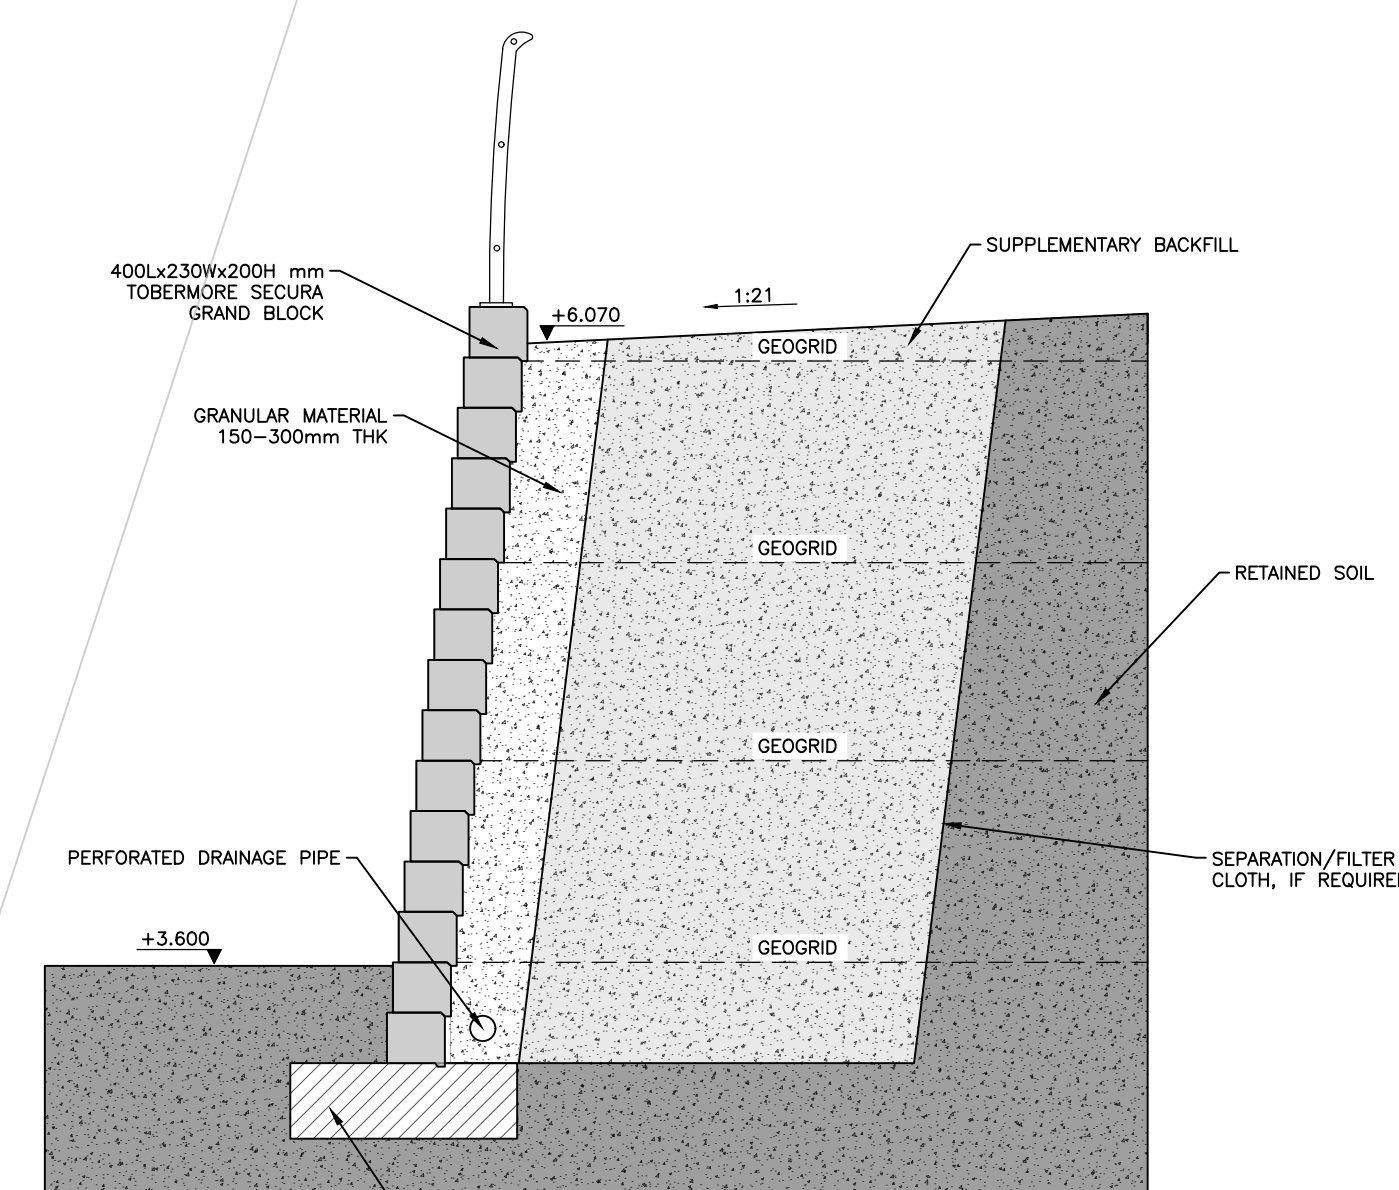

SECTION C-C
SCALE 1:20

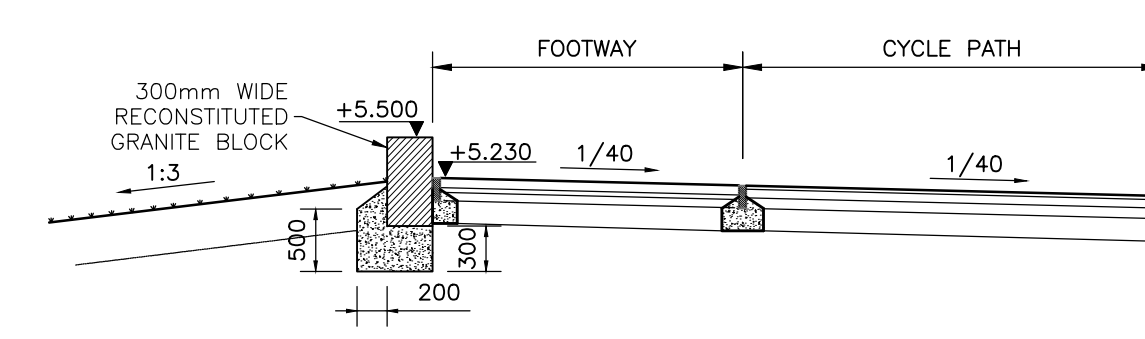

SECTION A-A
SCALE 1:20

LATEST REVISIONS ARE 'TAGGED' WITH THIS INDICATOR. HOWEVER, ALL USERS OF THIS DRAWING MUST SATISFY THEMSELVES OF ALL REVISIONS TO ANY PREVIOUS ISSUES, BY COMPARISON OF THIS DRAWING AGAINST OTHER ISSUES, AS IT CANNOT BE GUARANTEED THAT EVERY ITEM OF REVISION HAS BEEN 'TAGGED'.

Rev	Date	Description	Drawn	Checked
G				
F	11.10.22	TREES ADDED	ASE	NTU
E	15.09.22	TREES AND COMPOSITE DECKS UPDATED	ASE	NTU
D	22.08.22	RAMPS ADDED	ASE	SCO
C	27.07.22	DRAINAGE DETAILS AMENDED, AMENDMENTS MADE TO SUIT LUC DRAWING LD-PLN-240 P03	DGI	SCO
B	05.07.22	PIPES SIZE AMENDED	ASE	SCO
A	15.06.22	UPPER DECK AMENDED	ASE	NTU
Revisions				
Date	25.05.22	FIRST ISSUE	ASE	NTU
Project				

HAIRBOUR VILLAGE

Title

SUDS BASIN
GENERAL ARRANGEMENT

Client

BELLWAY HOMES



RLT ENGINEERING
CONSULTANTS LTD
CIVIL AND STRUCTURAL
CONSULTING ENGINEERS
2 BY PETER'S COURT
MIDDLEBOROUGH
GOLDCHURCH, ESSEX,
CO1 1WD
T: 01226 768855
E: email@rlteng.co.uk



ISO 9001
REGISTERED



SAFEMARK