


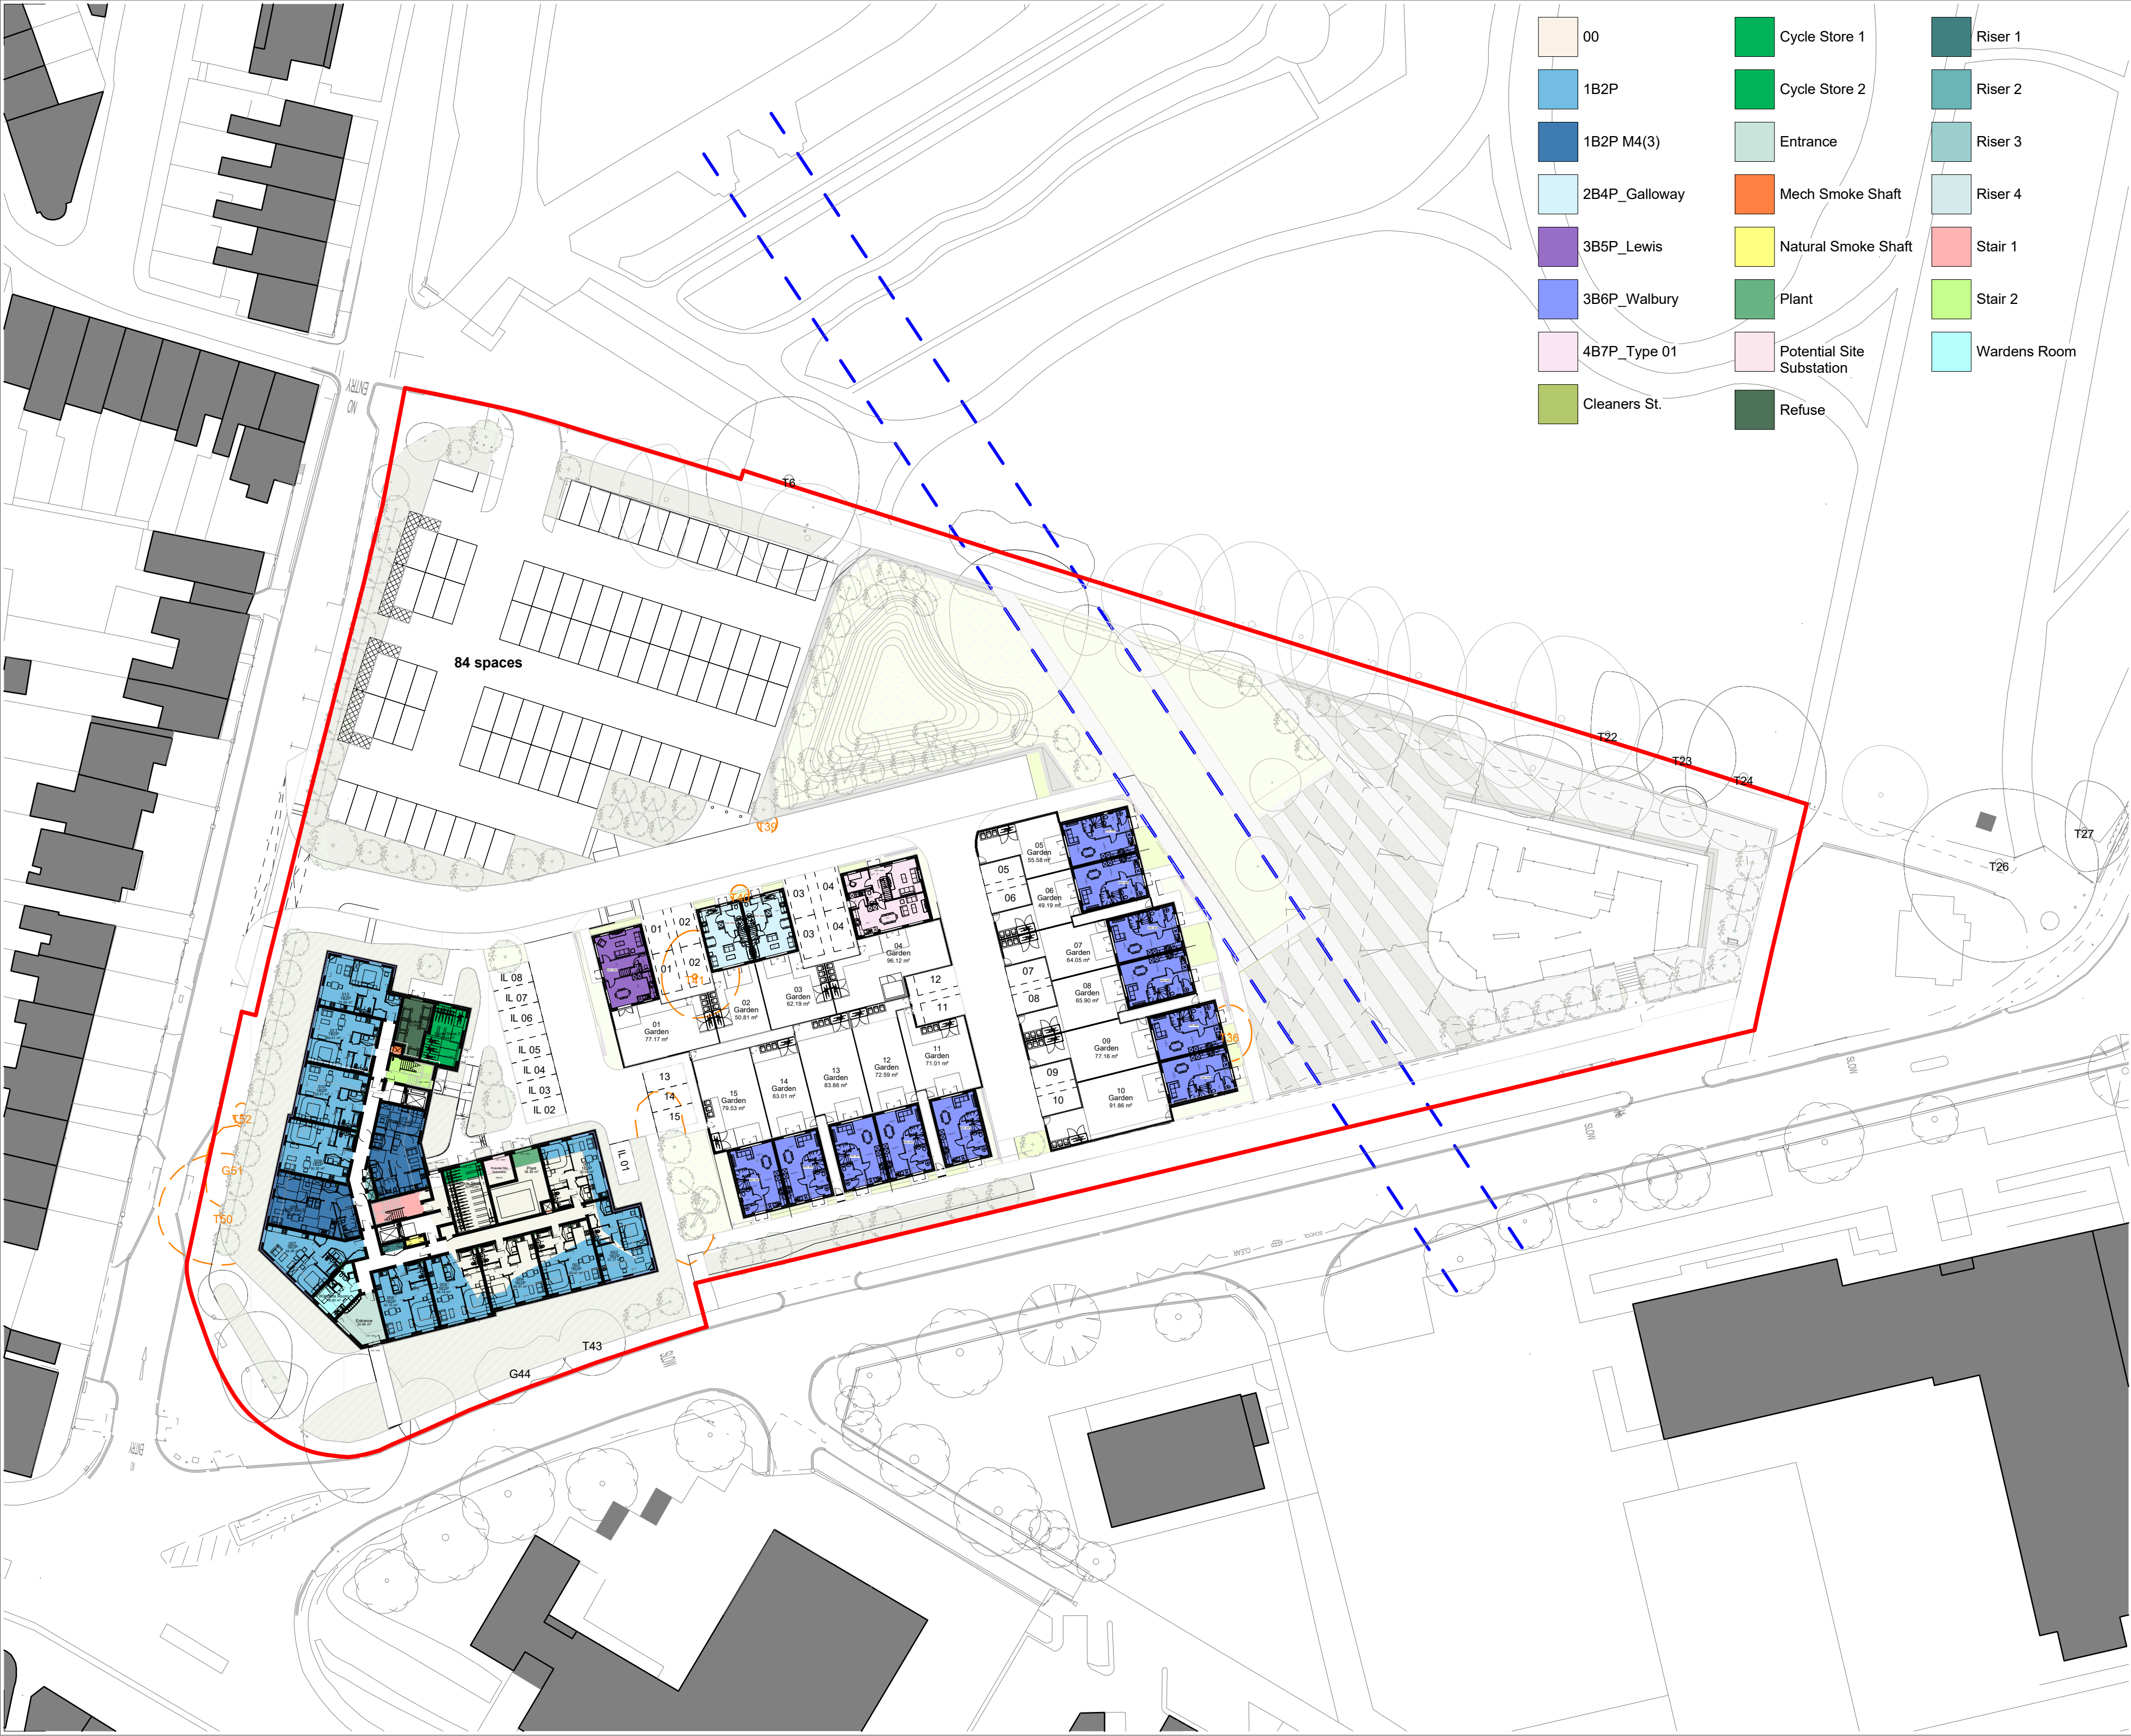

- 00

1B2P

1B2P M4(3)

2B4P_Galloway

3B5P_Lewis

3B6P_Walbury

4B7P_Type 01

Cleaners St.
- Cycle Store 1

Cycle Store 2

Entrance

Mech Smoke Shaft

Natural Smoke Shaft

Plant

Potential Site Substation

Refuse
- Riser 1

Riser 2

Riser 3

Riser 4

Stair 1

Stair 2

Wardens Room

Notes

Do not scale from this drawing.
All contractors must visit the site and be responsible for taking and checking dimensions.
All construction information should be taken from figured dimensions only.
Any discrepancies between drawings, specifications and site conditions must be brought to the attention of the supervising officer.
This drawing & the works depicted are the copyright of JTP.

This drawing is prepared for the specific project stage in the Drawing Status section below and it is not intended to be used for any other purpose. Whilst all reasonable efforts are used to ensure drawings are accurate, JTP accept no liability for any reliance placed on, or use made of, this plan by anyone for purposes other than those stated in the Drawing Status below.

- Site Ownership Boundary

Gun Sight Lines

P1	21.02.25	Planning Submission	JTP	MM
Rev	Date	Description	Drawn	Chkd

Drawing Status
Planning


Client
 Gravesham Community Investment Partnership

JTP Studios, Unit 5
The Rum Warehouse
Pennington Street
London, E1W 2AP
+44 (0) 20 7017 1780
www.jtp.co.uk

Project
Milton Place

Drawing Title
Sitewide GA Plan - Level 00

Drawing No.
02324-JTP-MP-00-DR-A-10001

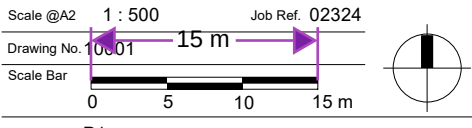

Revision: P1