

Notes



All contractors must visit the site and be responsible for taking and checking dimensions.

All construction information should be taken from figured dimensions only.


Any discrepancies between drawings, specifications and site conditions must be brought to the attention of the supervising officer.

This drawing & the works depicted are the copyright of JTP.

This drawing is prepared for the specific project stage in the Drawing Status section below and it is not intended to be used for any other purpose. Whilst all reasonable efforts are used to ensure drawings are accurate, JTP accept no liability for any reliance placed on, or use made of, this plan by anyone for purposes other than those stated in the Drawing Status below.

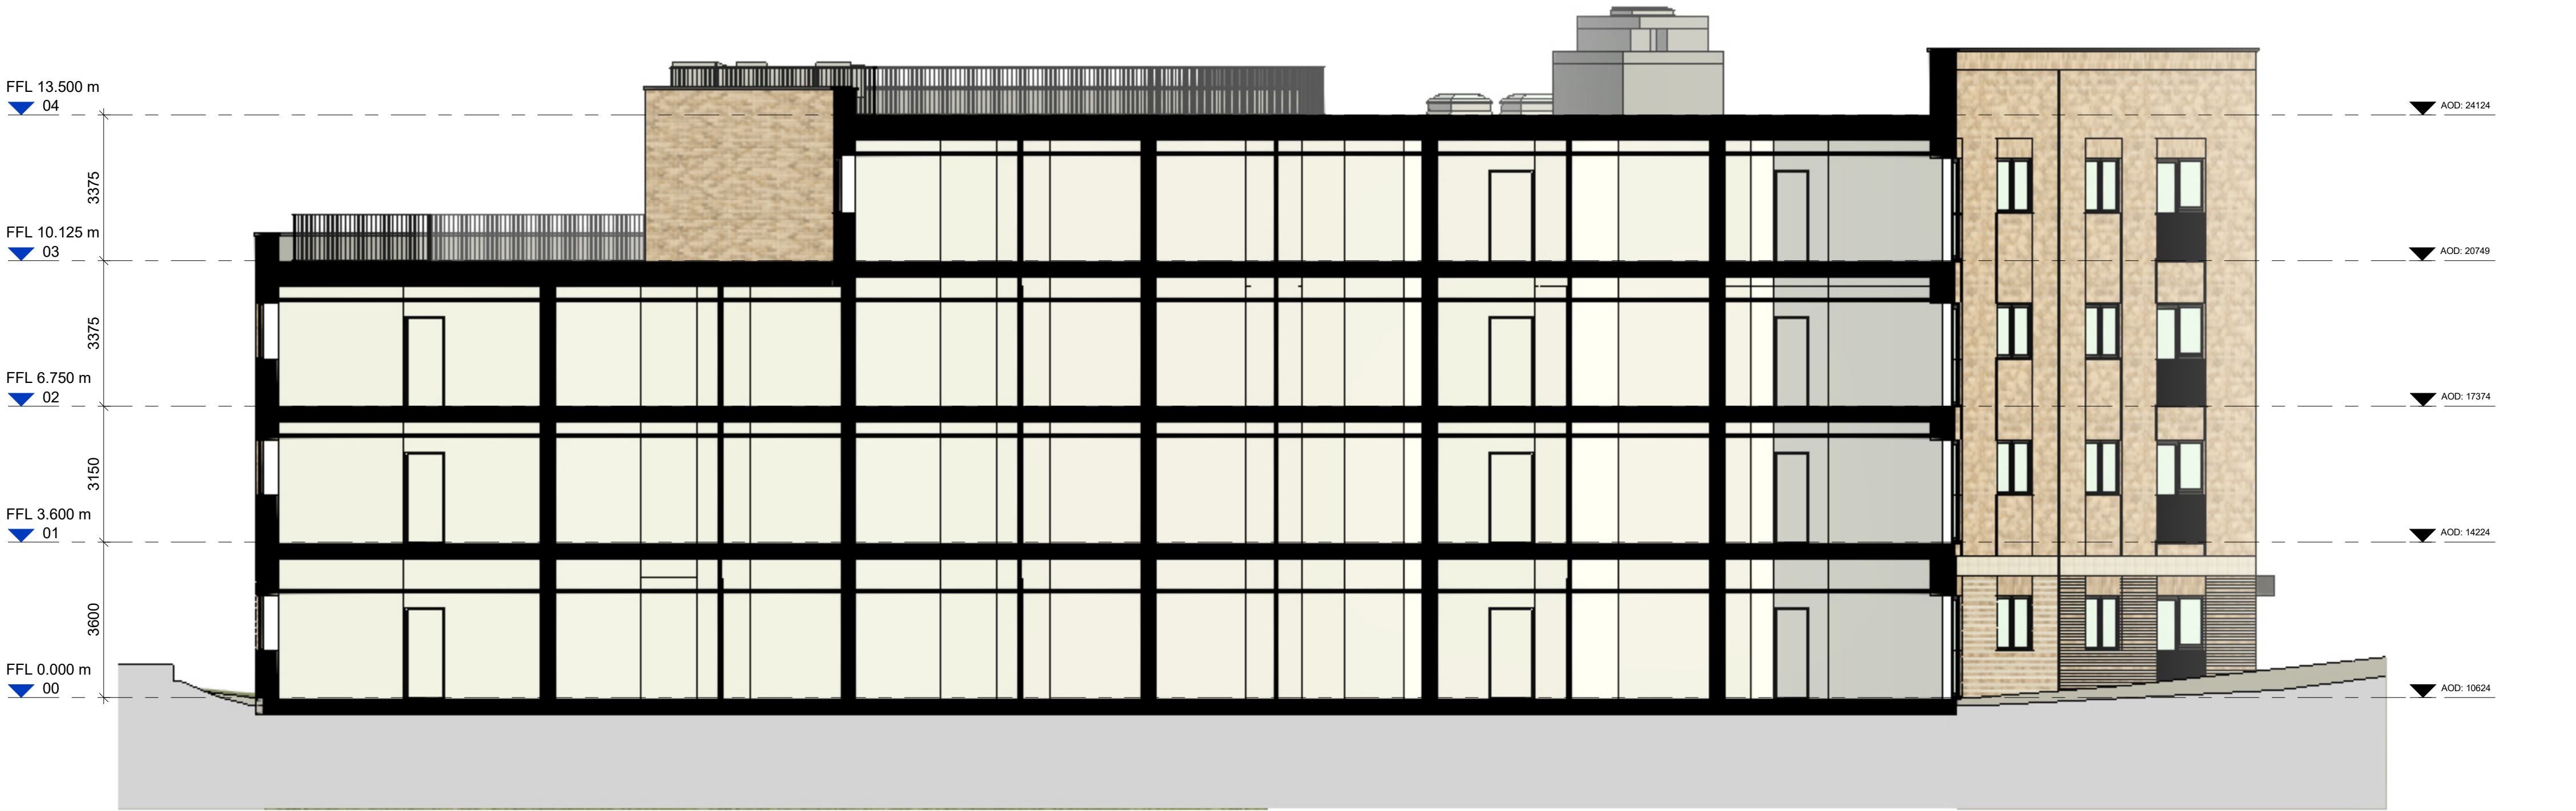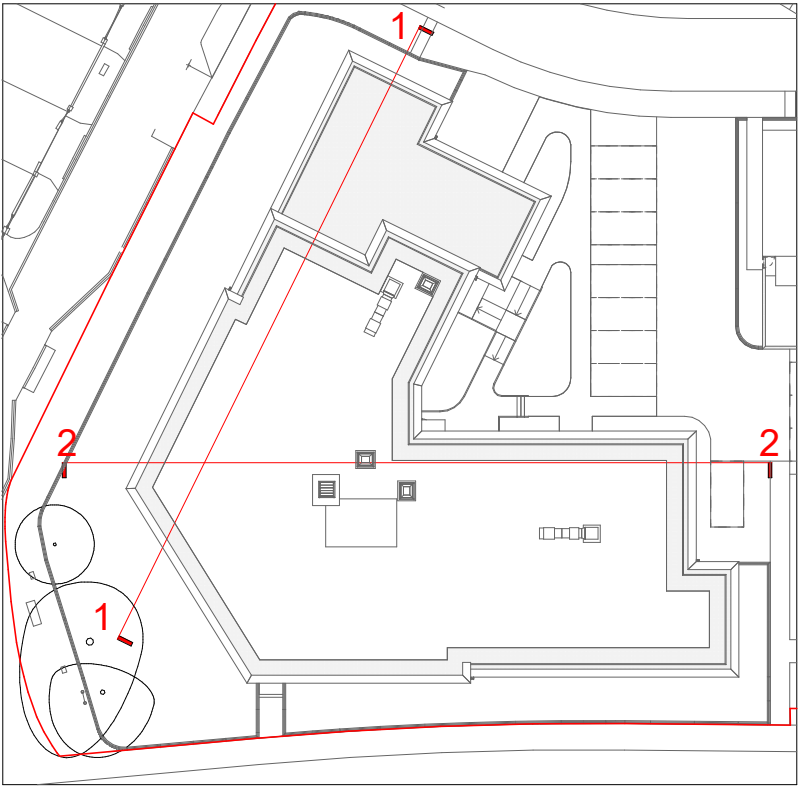

Apartment Section 1
1 : 100

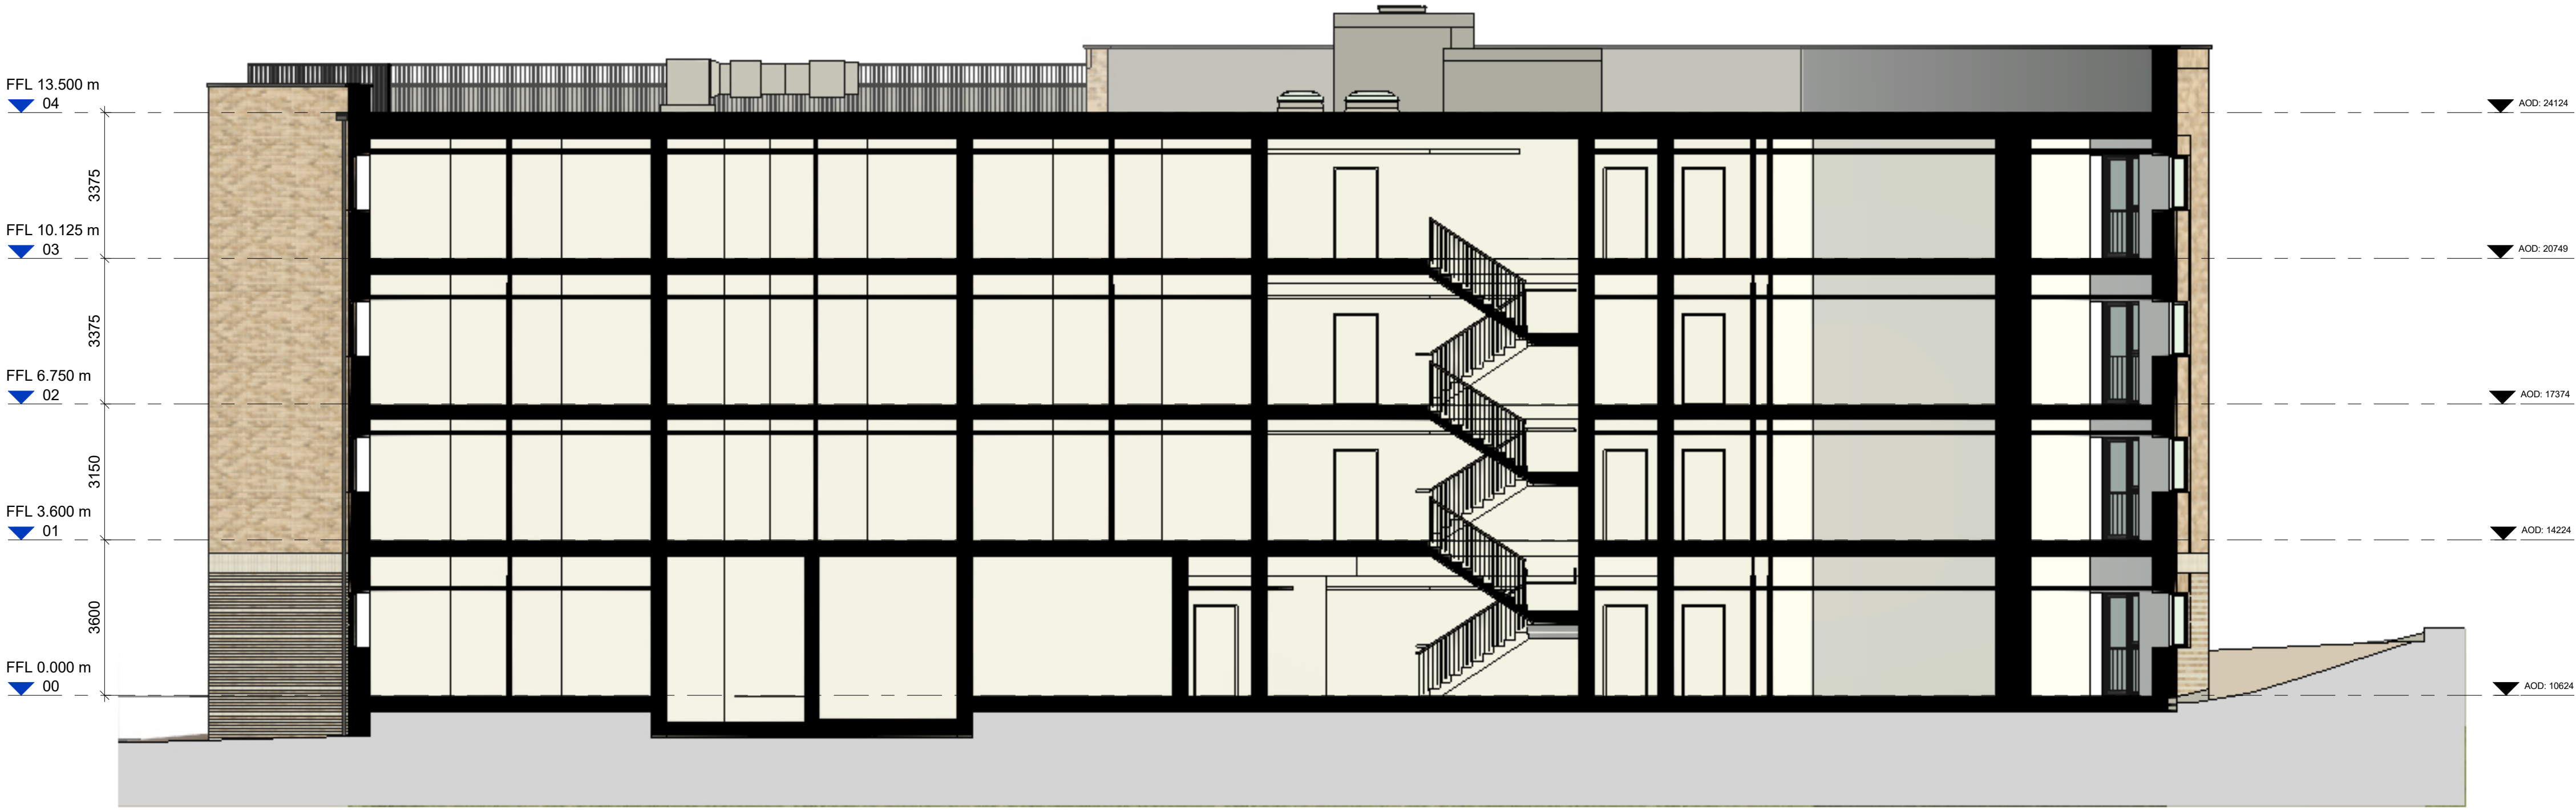

Apartment Section 2
1 : 100

P1	21.02.25	Planning Submission	JTP	MM
Rev	Date	Description	Drawn	Chkd

Drawing Status

Planning



Project

Milton Place


Drawing Title

Apartment Block - Sections

Drawing No.

02324-JTP-MP-XX-DR-A-12101

Scale @A1 1 : 100 Job Ref. 02324

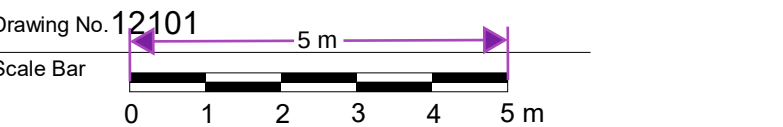

Revision. P1