


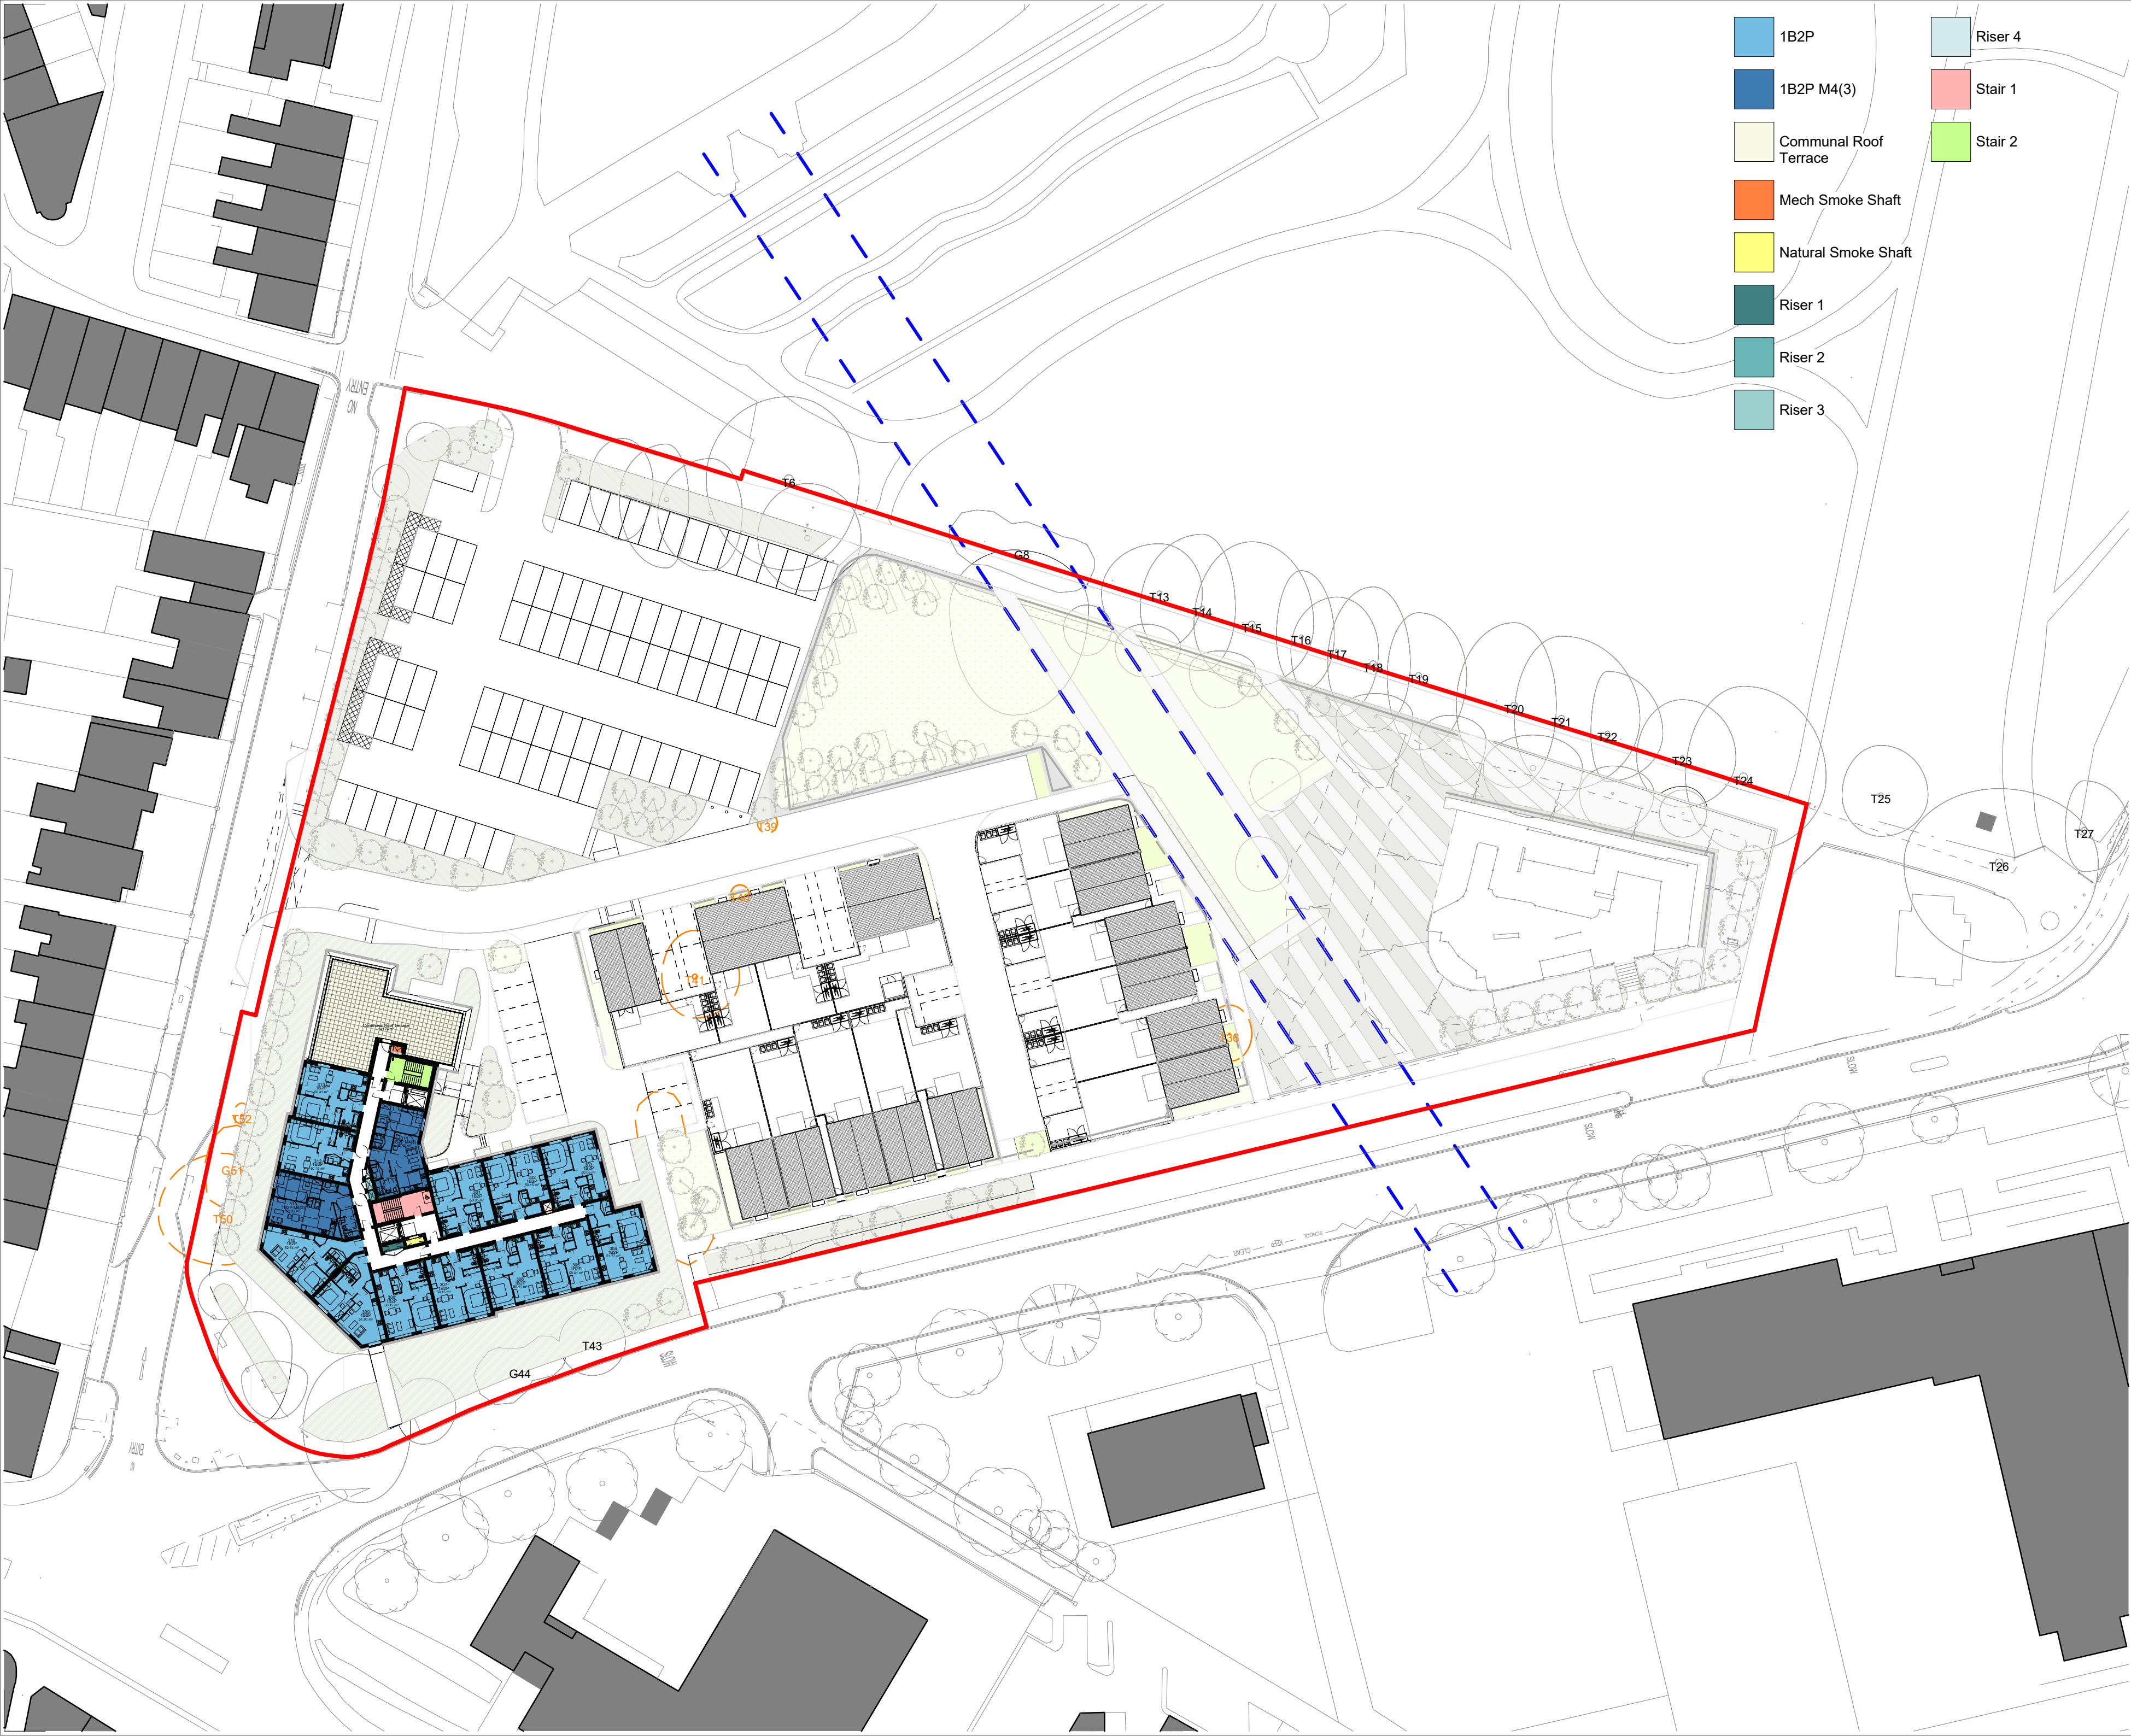

- 1B2P
- 1B2P M4(3)
- Communal Roof Terrace
- Mech Smoke Shaft
- Natural Smoke Shaft
- Riser 1
- Riser 2
- Riser 3
- Riser 4
- Stair 1
- Stair 2

Notes

Do not scale from this drawing.
All contractors must visit the site and be responsible for taking and checking dimensions.
All construction information should be taken from figured dimensions only.
Any discrepancies between drawings, specifications and site conditions must be brought to the attention of the supervising officer.
This drawing & the works depicted are the copyright of JTP.

This drawing is prepared for the specific project stage in the Drawing Status section below and it is not intended to be used for any other purpose. Whilst all reasonable efforts are used to ensure drawings are accurate, JTP accept no liability for any reliance placed on, or use made of, this plan by anyone for purposes other than those stated in the Drawing Status below.

- Site Ownership Boundary
- Gun Sight Lines

P1	21.02.25	Planning Submission	JTP	MM
Rev	Date	Description	Drawn	Chkd

Drawing Status
Planning



Project
Milton Place

Drawing Title
Sitewide GA Plan - Level 03

Drawing No.
02324-JTP-MP-03-DR-A-10004

Scale @A2 1 : 500
Drawing No. 0004
Scale Bar 0 5 10 15 m

Job Ref. 02324
Revision: P1