


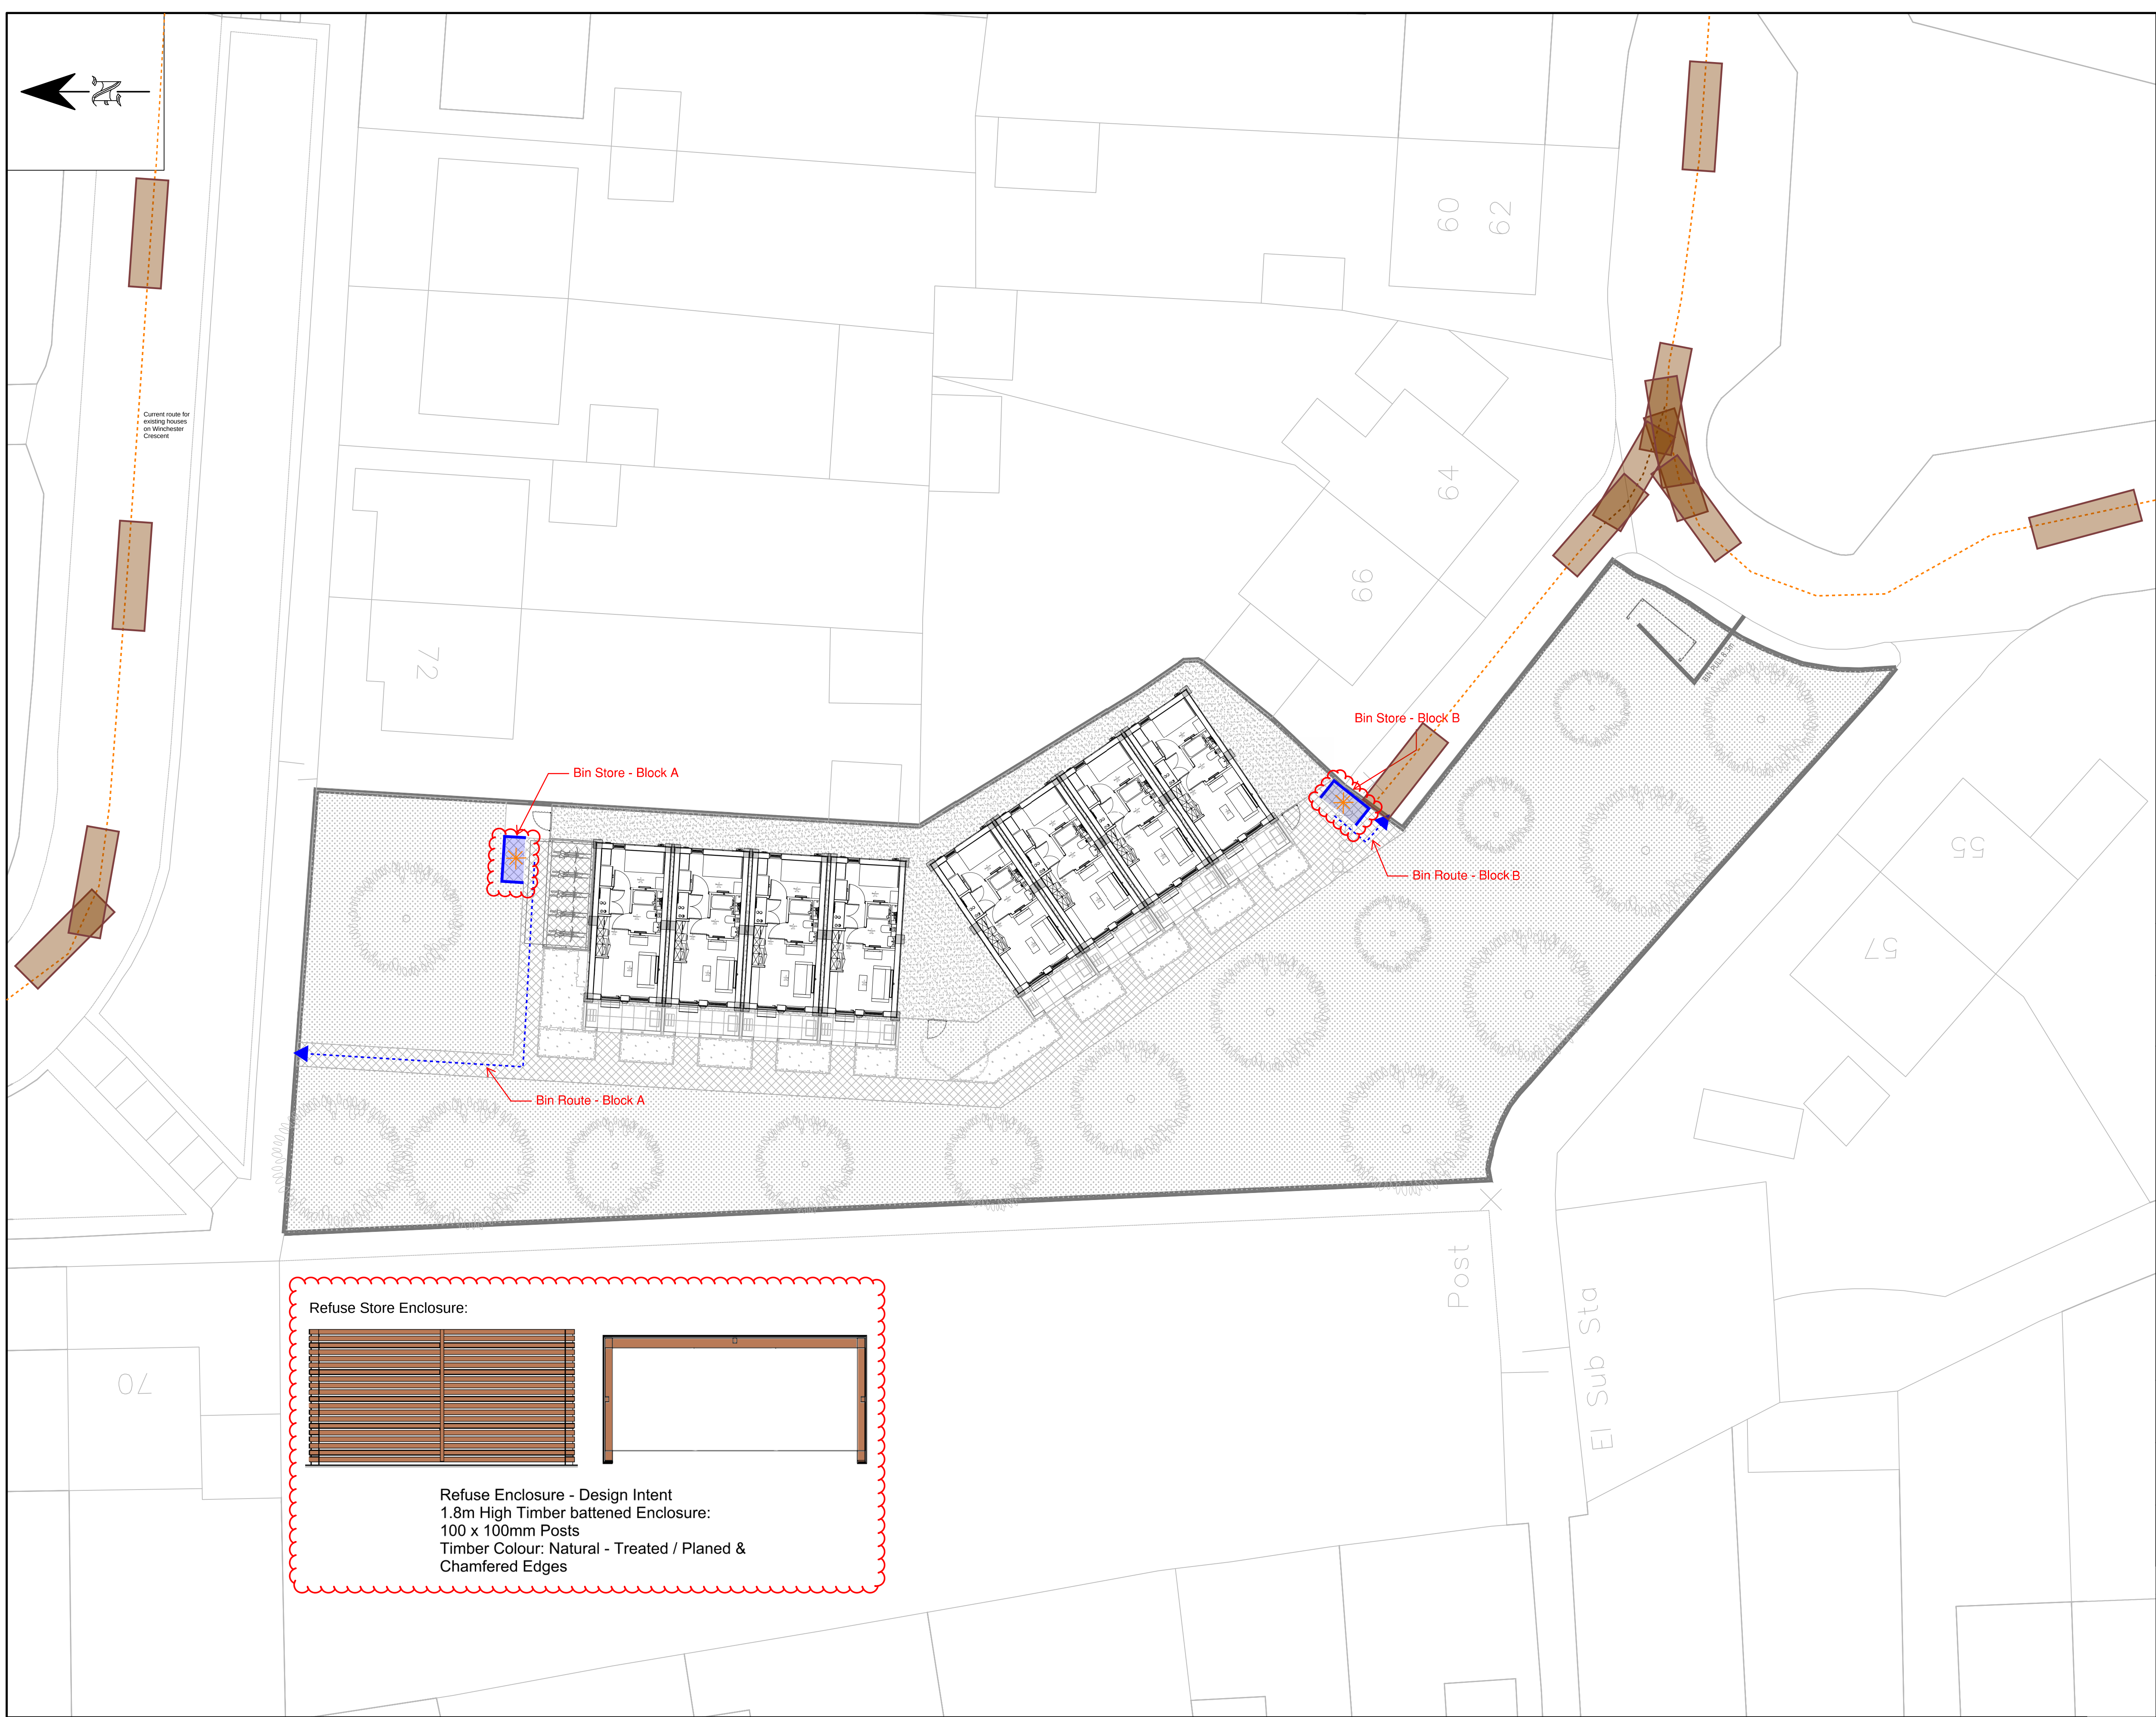

Notes:

Tracking route for refuse vehicle

Refuse vehicle

Bin collection point

Bin store / enclosure

Bin pull tracking

DRAWING STATUS / PURPOSE OF ISSUE

ISO 15926
STATUS CODE
S3

REV	DESCRIPTION	BY	DATE	CHKD

PROJECT TITLE

St Albans Close, Gravesend

DRAWING TITLE

Bin Location Plan

DATE	June 26	This drawing is issued only for the purposes described in the drawing status box.	REVISION -
DRAWN	JL		
SCALE	1:150		
DRG SIZE	A1		

DRAWING No

076-HILL-00-0015

Hill

Creating Communities