


DWG No: 010 Rev 1
19/06/2023

TYPICAL MOORING BOLLARD (not to scale)

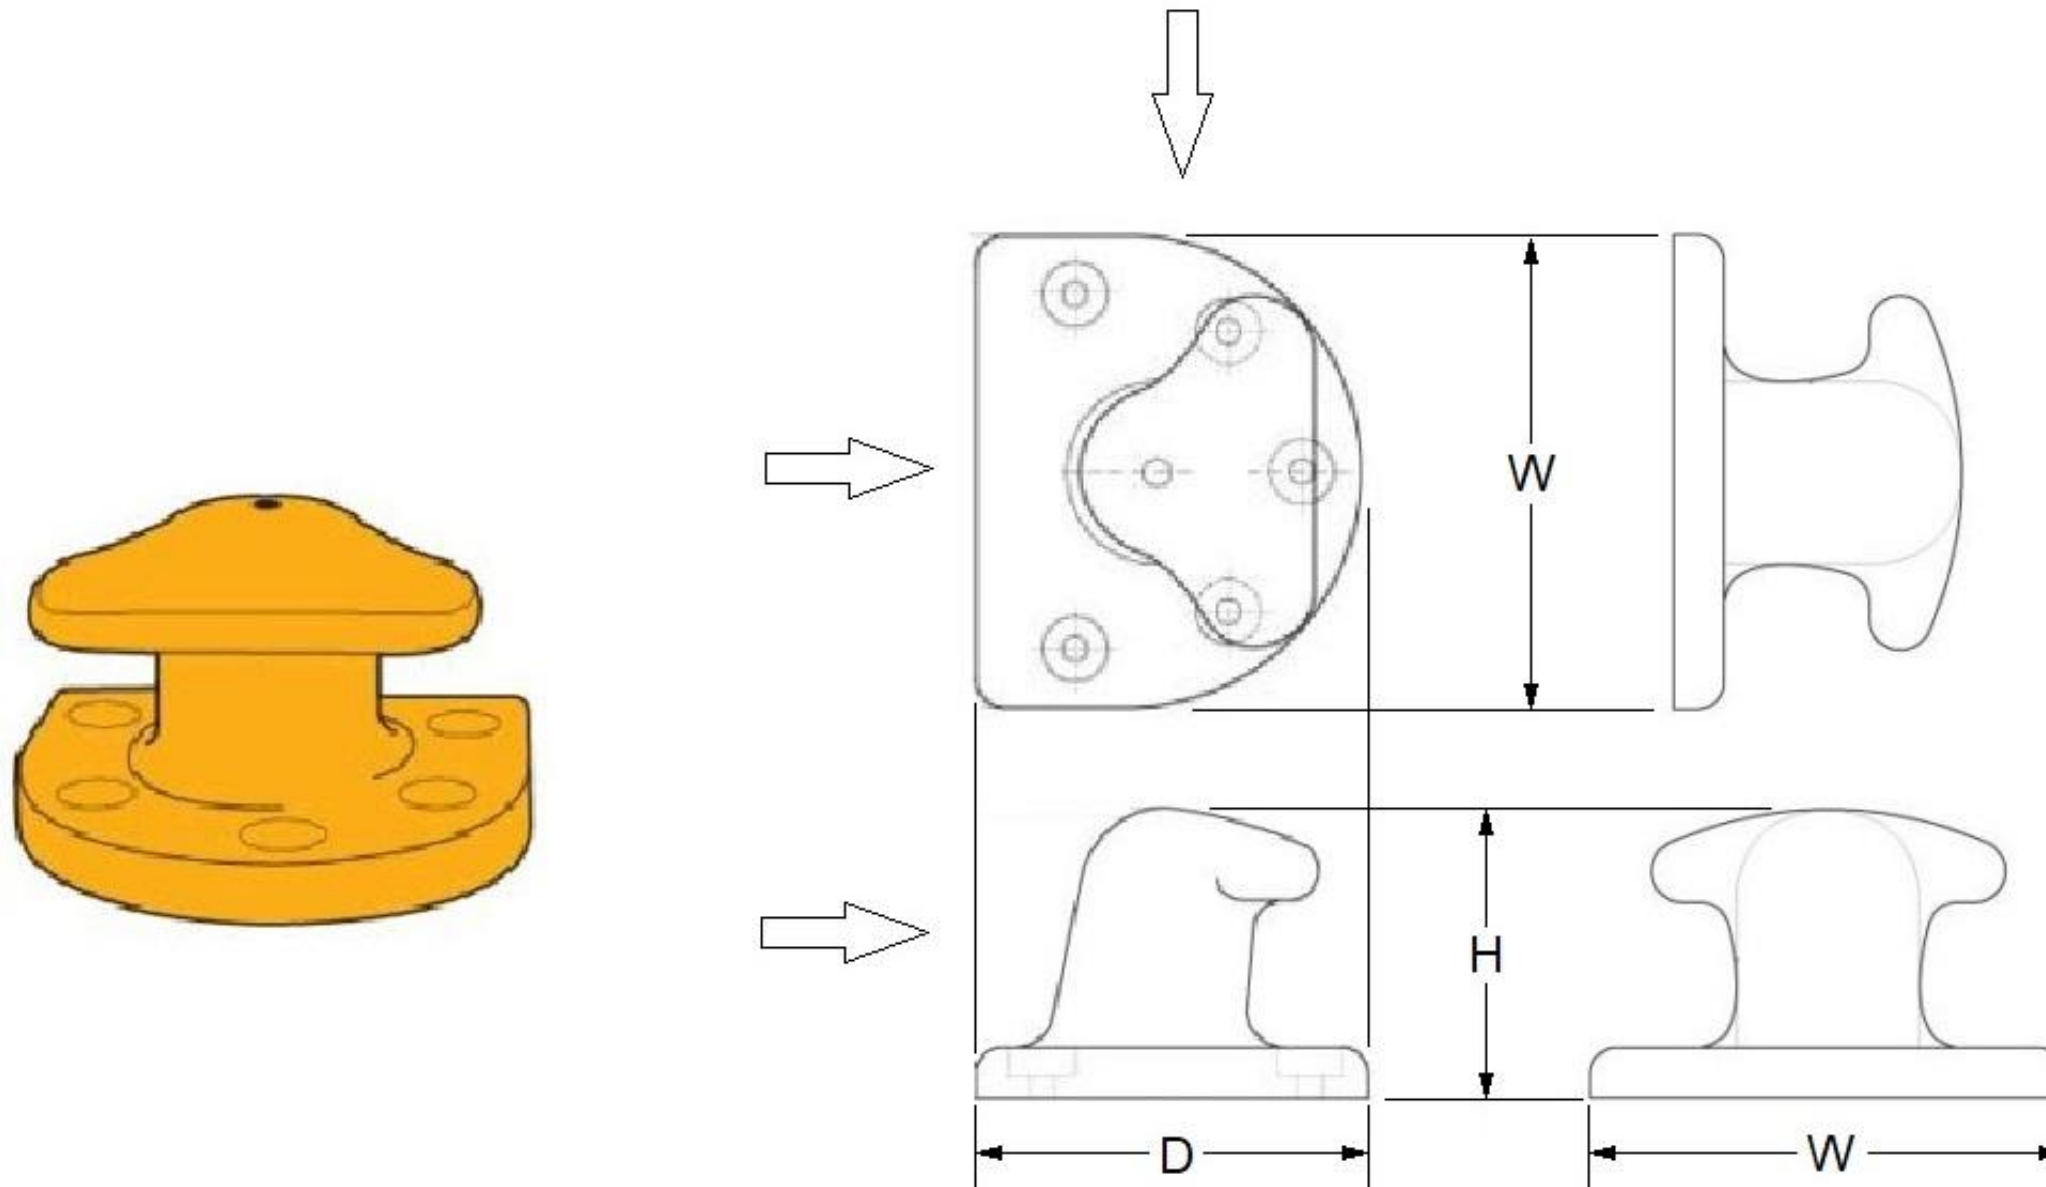

Typical Dimensions.

10 tonne: Width = 350mm; Depth = 305mm; Height = 241mm

20 tonne: Width = 483mm; Depth = 410mm; Height = 290mm

Note: 20 tonne bollards to be installed on a 700mm wide, 600mm deep, 25mm steel plate on top of the quayside wall.