
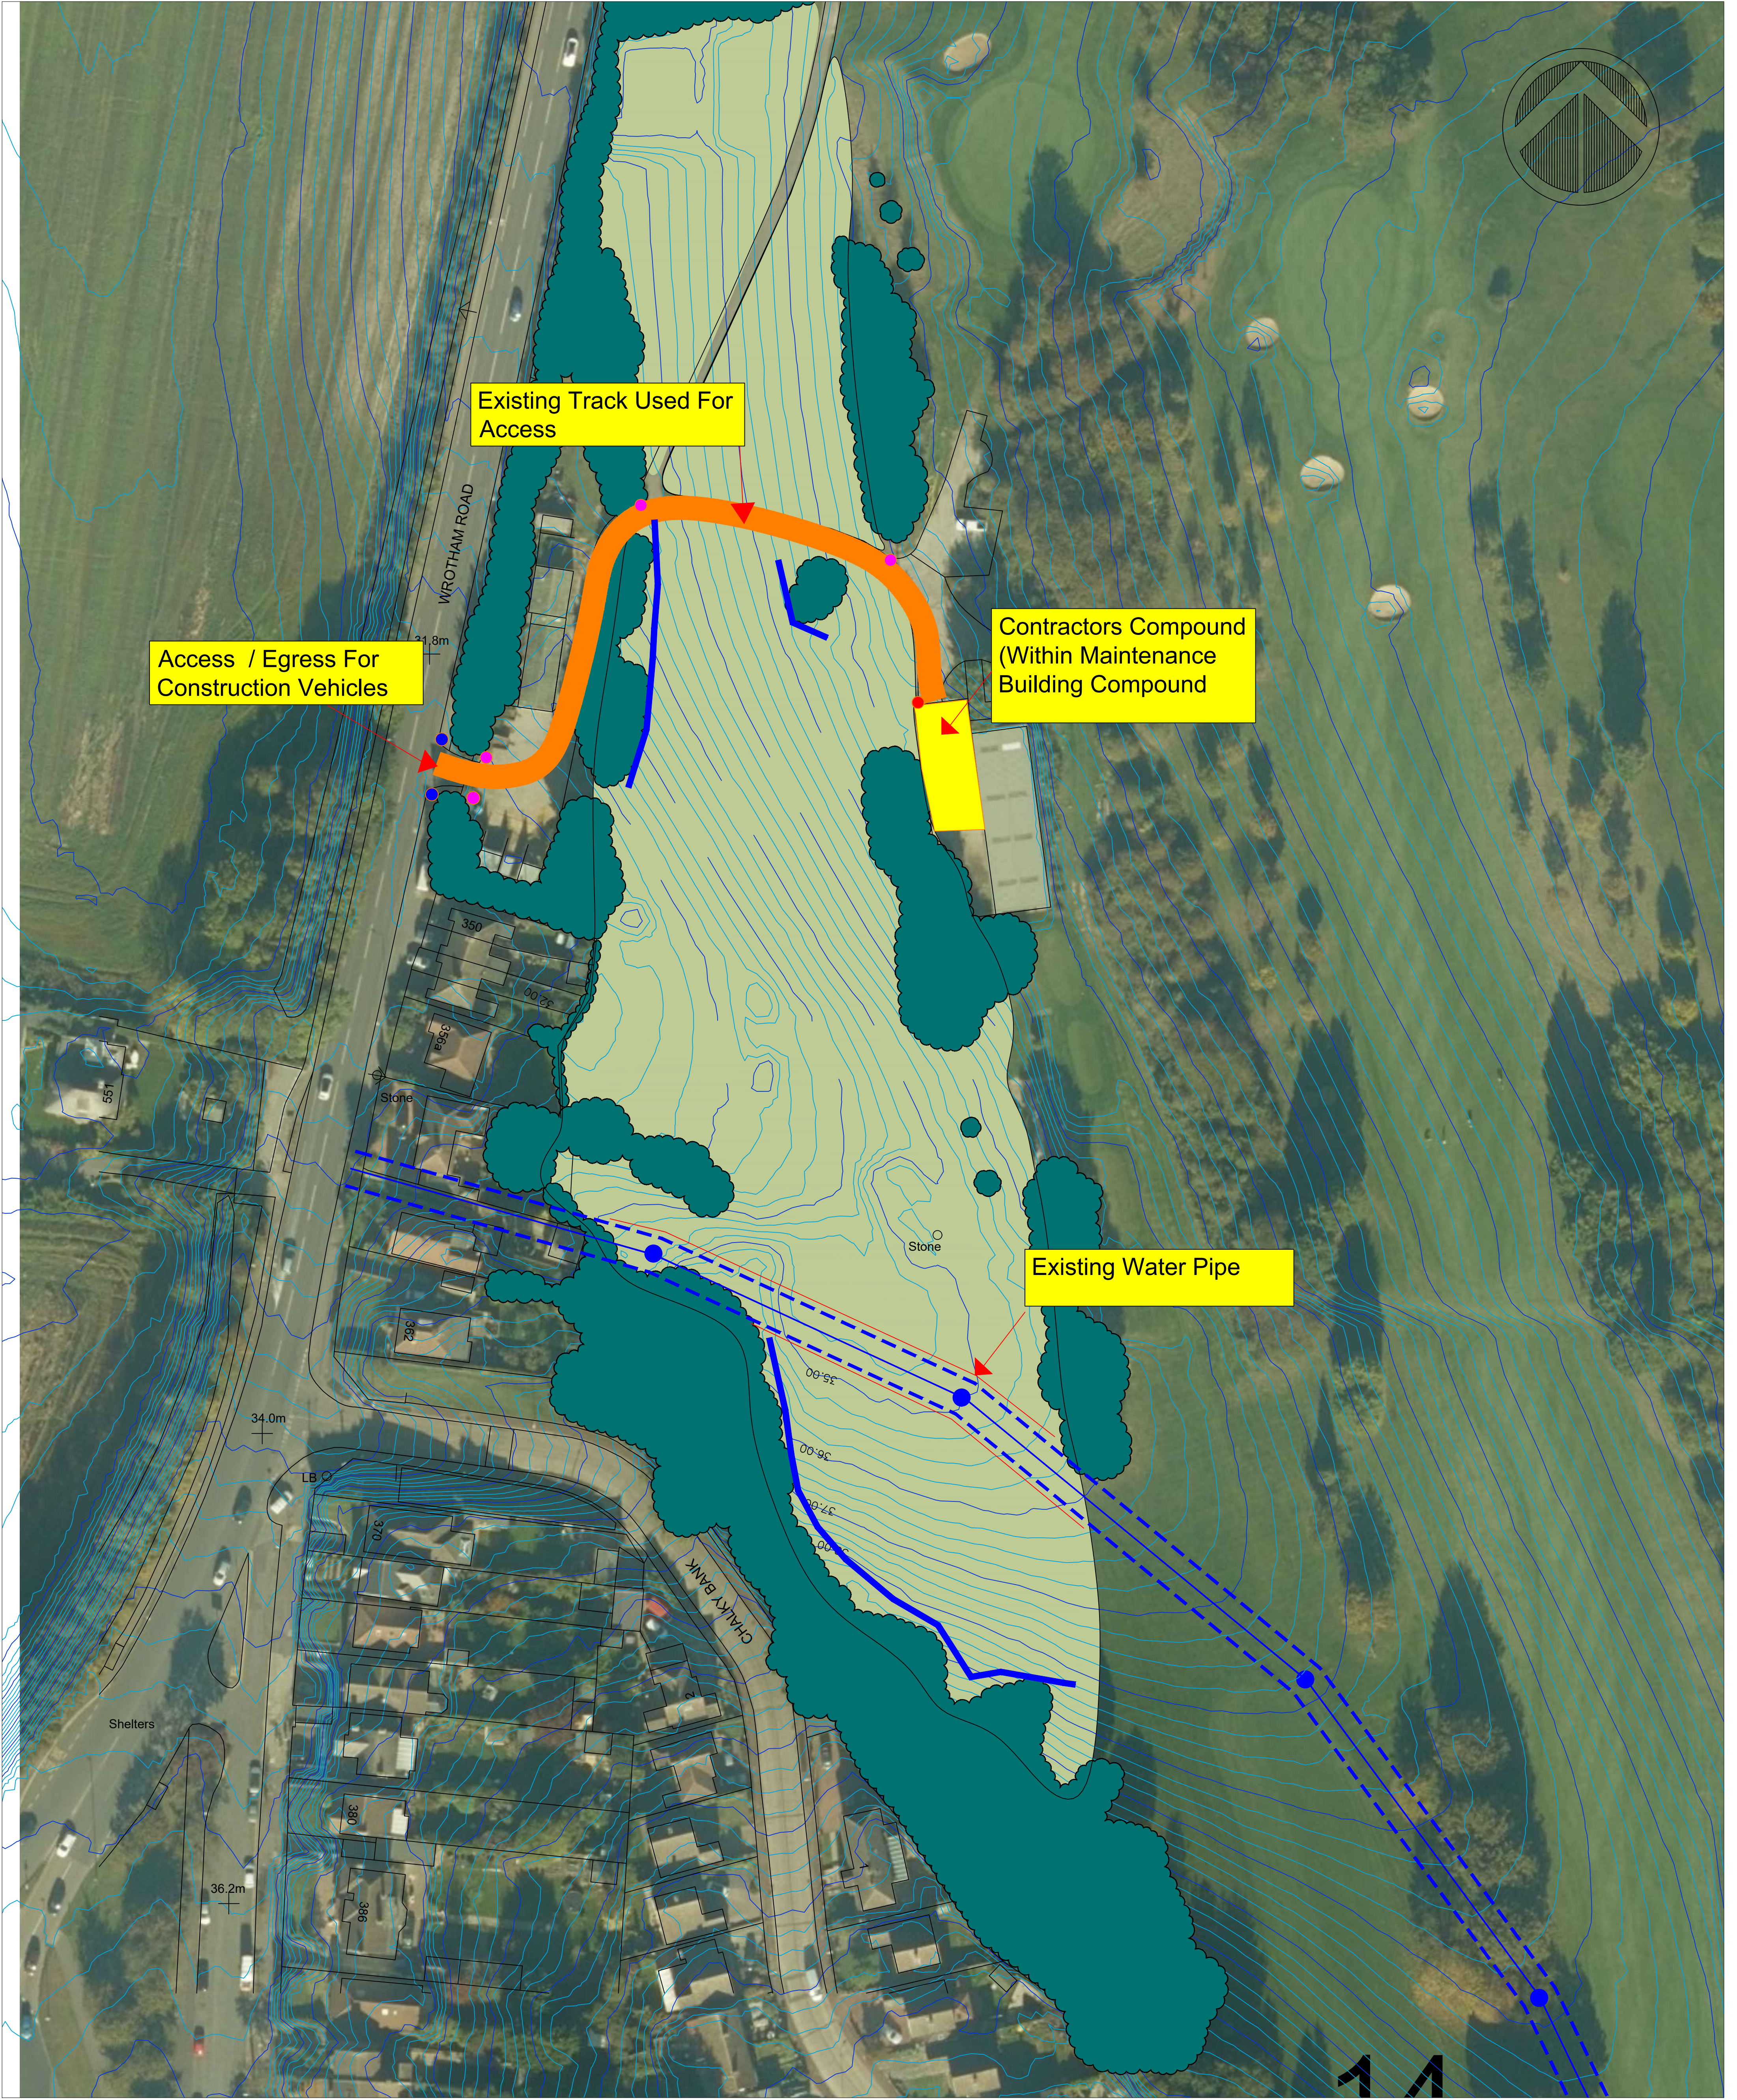


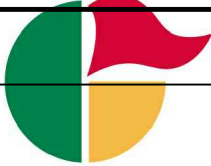

- Existing Contours (0.25m Intervals)
- Existing High Pressure Water Pipe With Wayleave
- Fencing to delineate / protect watermain
- Existing Trees / shrubs
- Tree Protection Fencing

Project Name: Mid Kent Golf Club	Checked By: BW	Revision No:	 Weller Designs Limited Golf Course Architects
Drawing Name: Existing Site Details	Scale 1:500 @ A1	Rev. A 03/11/23 - Scale correction	
Drawing Number: 851.02 Rev A	Date: 03/11/23		
Drawn By: DW			 Weller Designs Limited Golf Course Architects