


Ground floor details:

First floor details:

Second floor details:

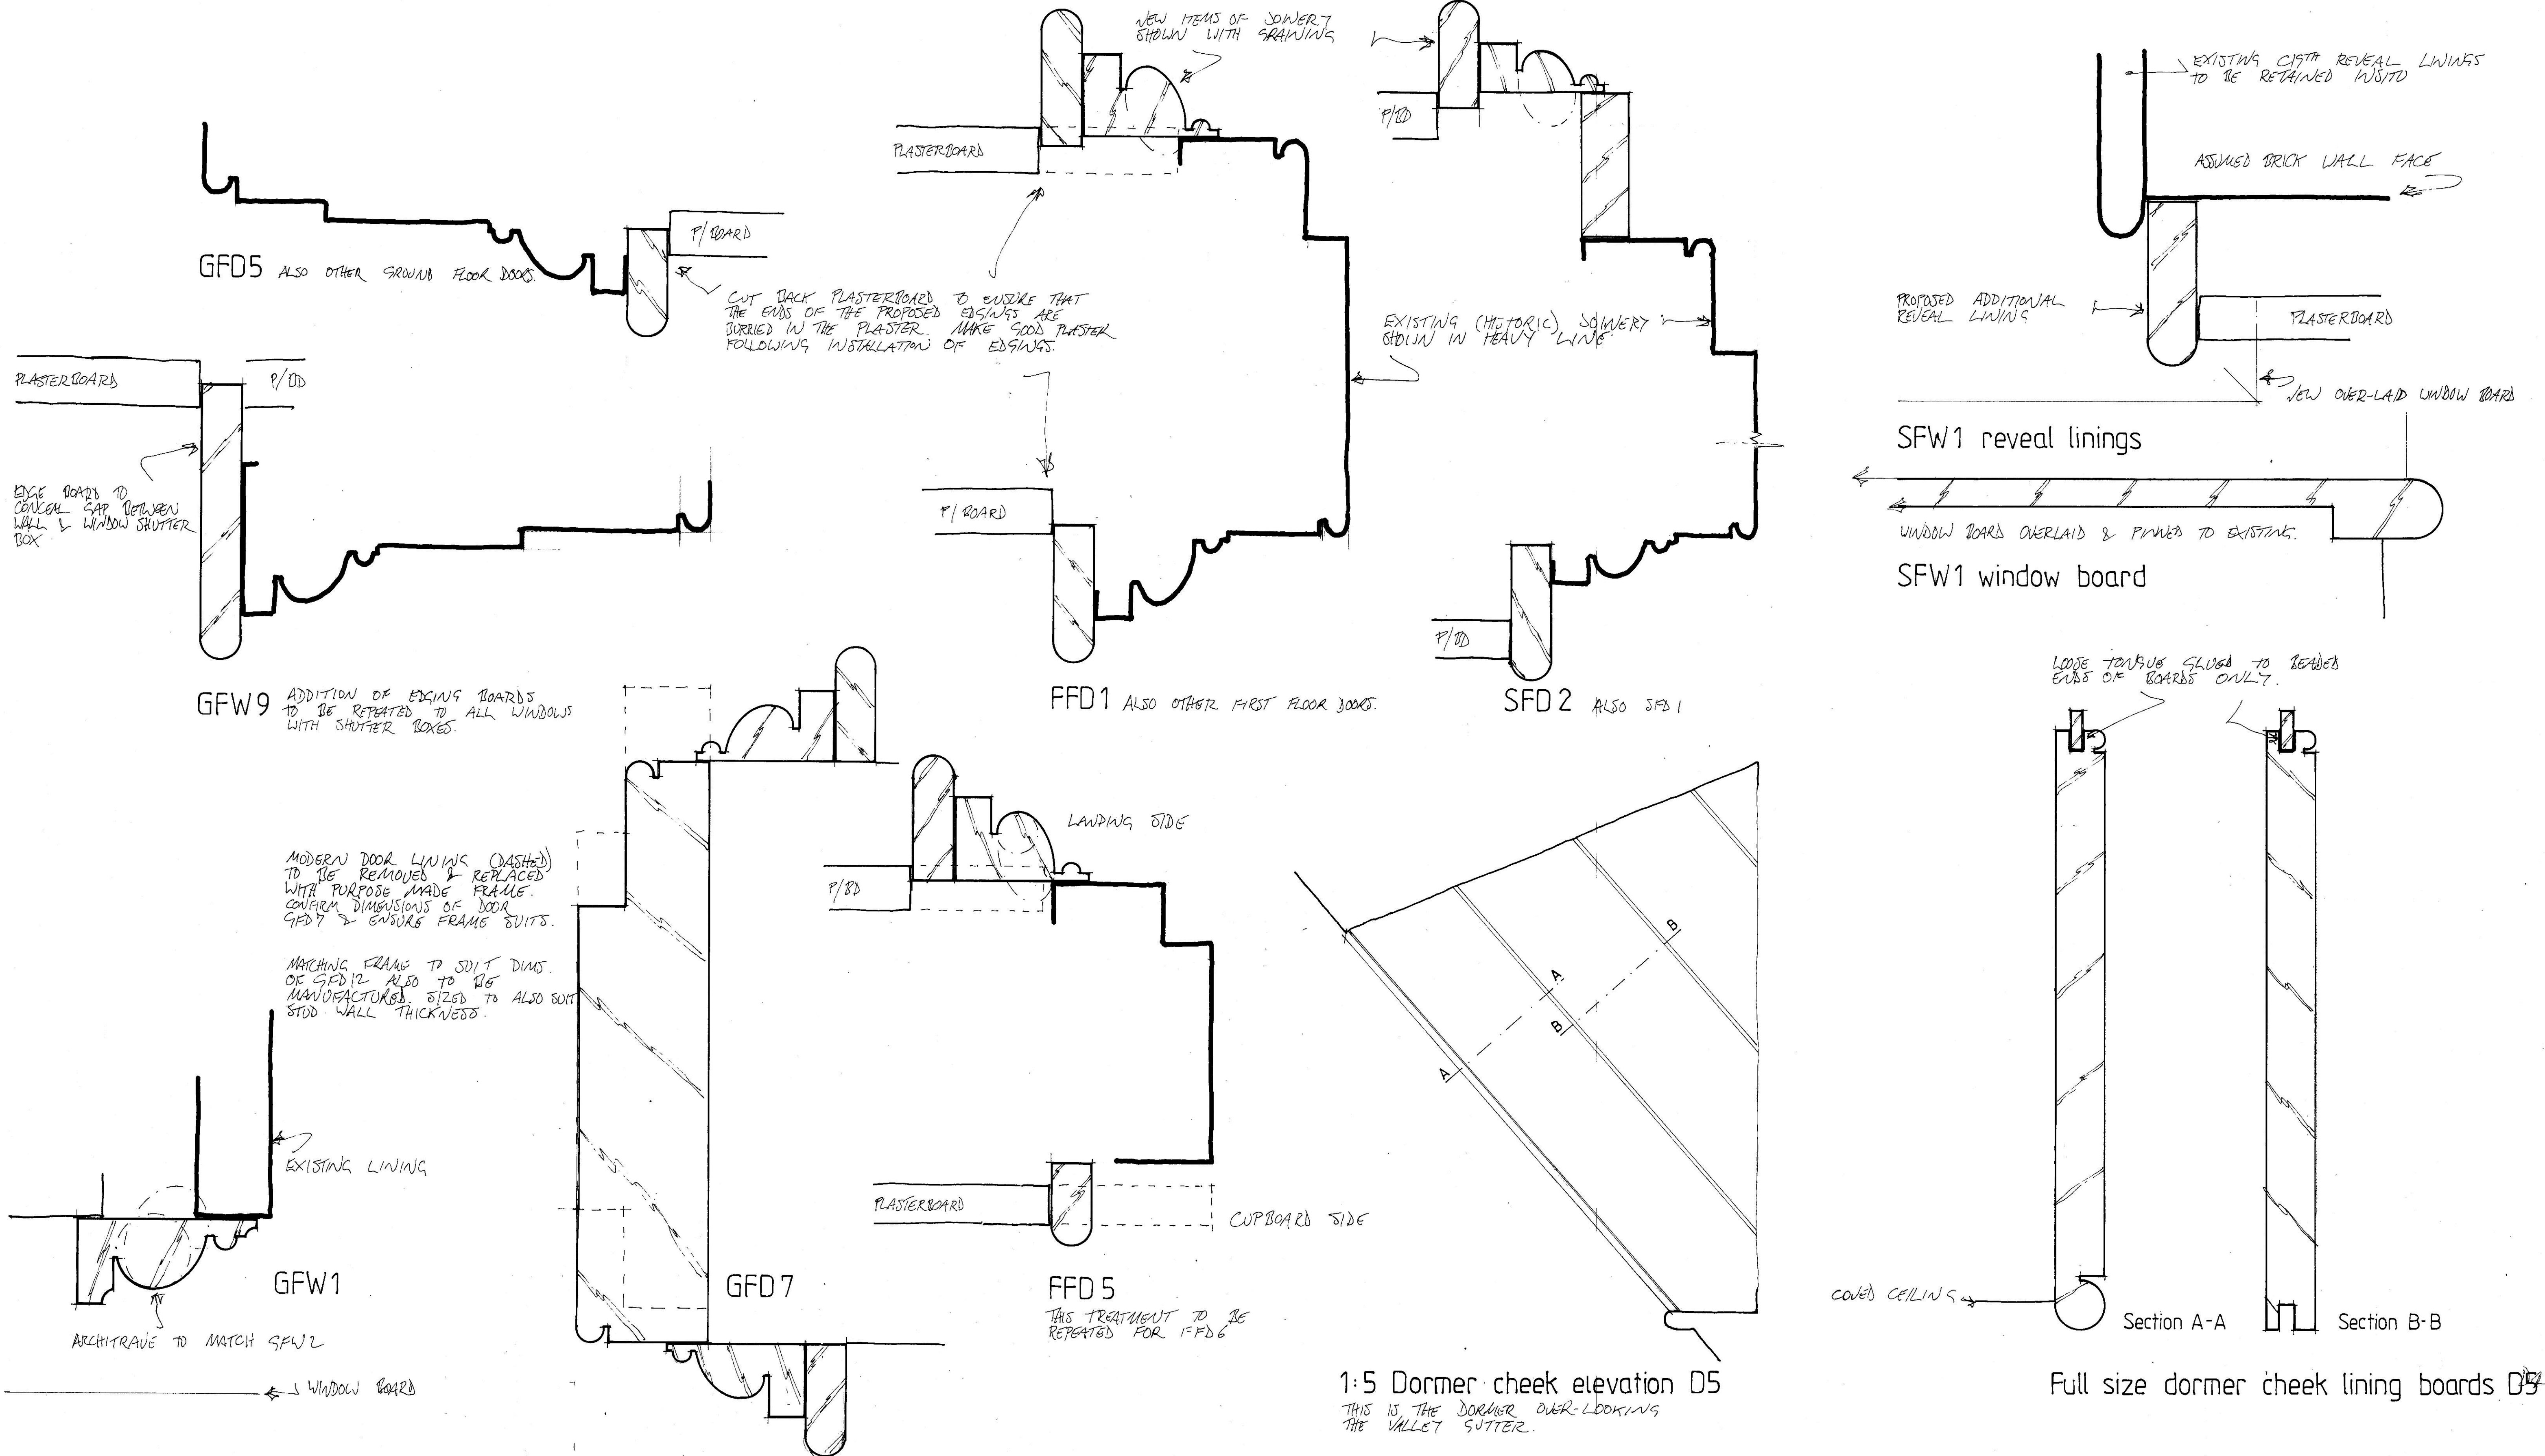

East Court Manor

Junction details to new plasterboard walls

Scale: full size & 1:5 at A1

Dwg.: ECM/0123/08

Dwg. by: T. Ellis March 2023 Tel.: 01233 770498

Notes:

Manufacture joinery using joinery quality softwood

Scan