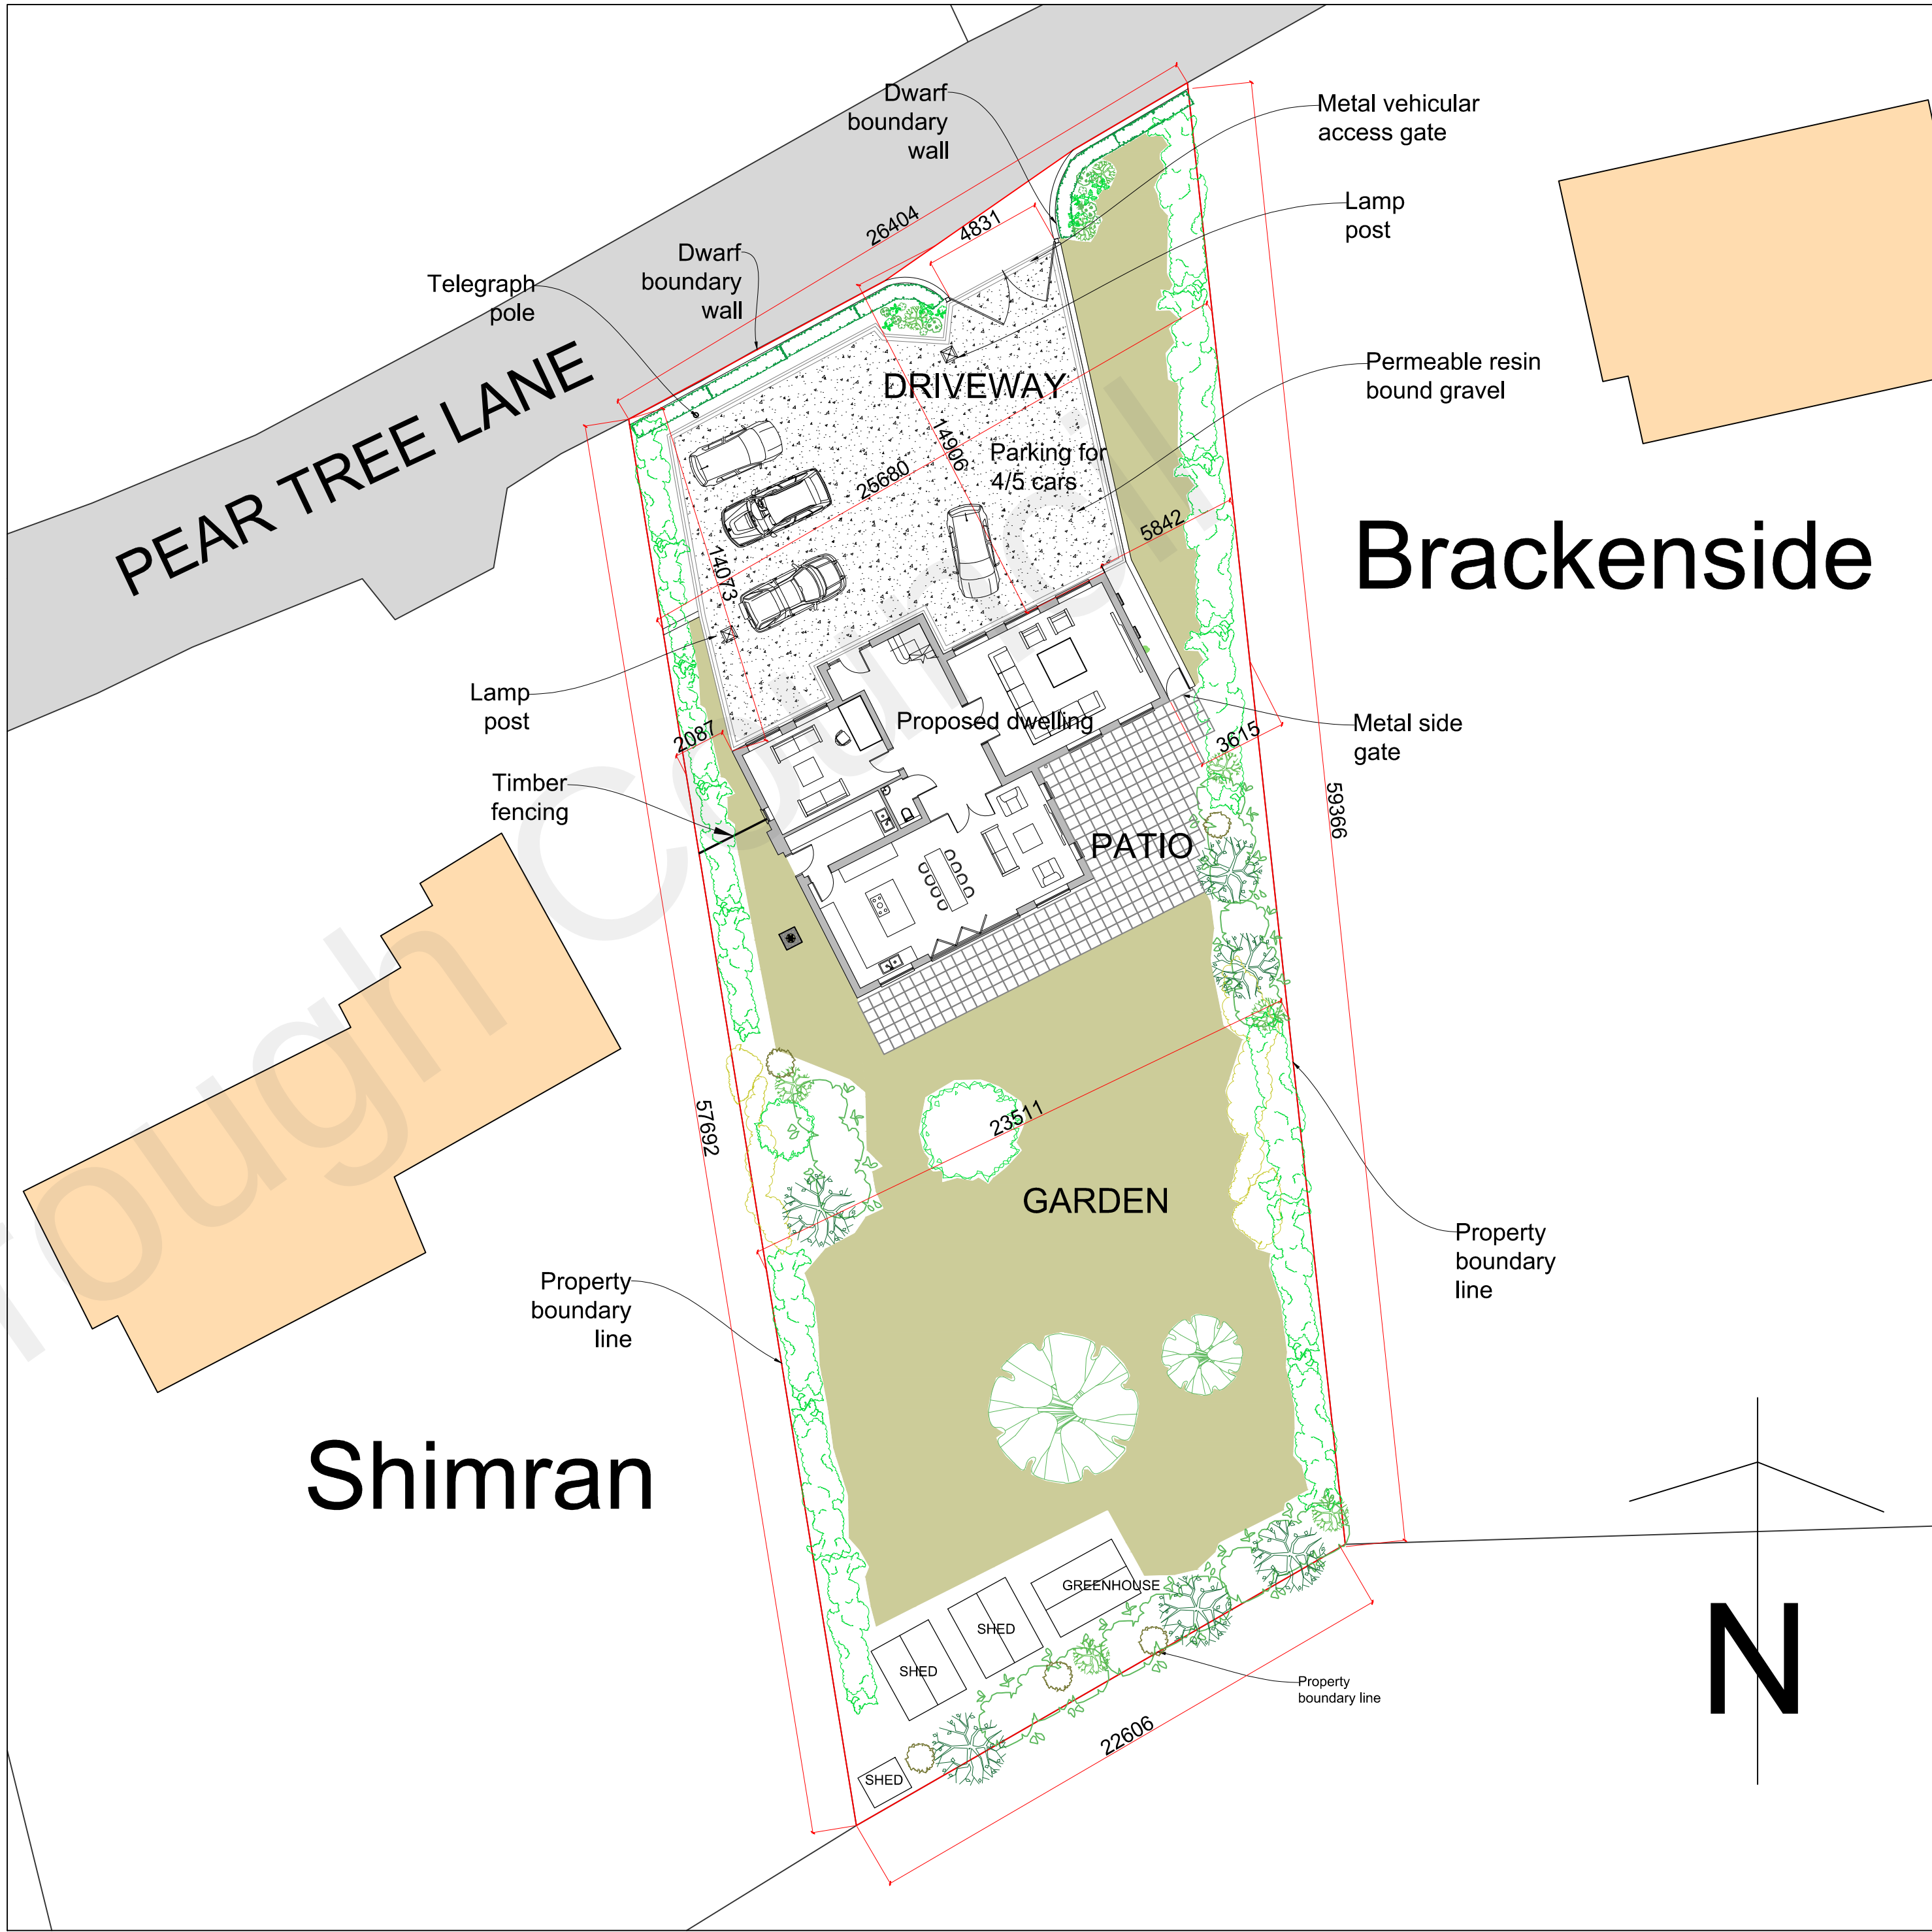
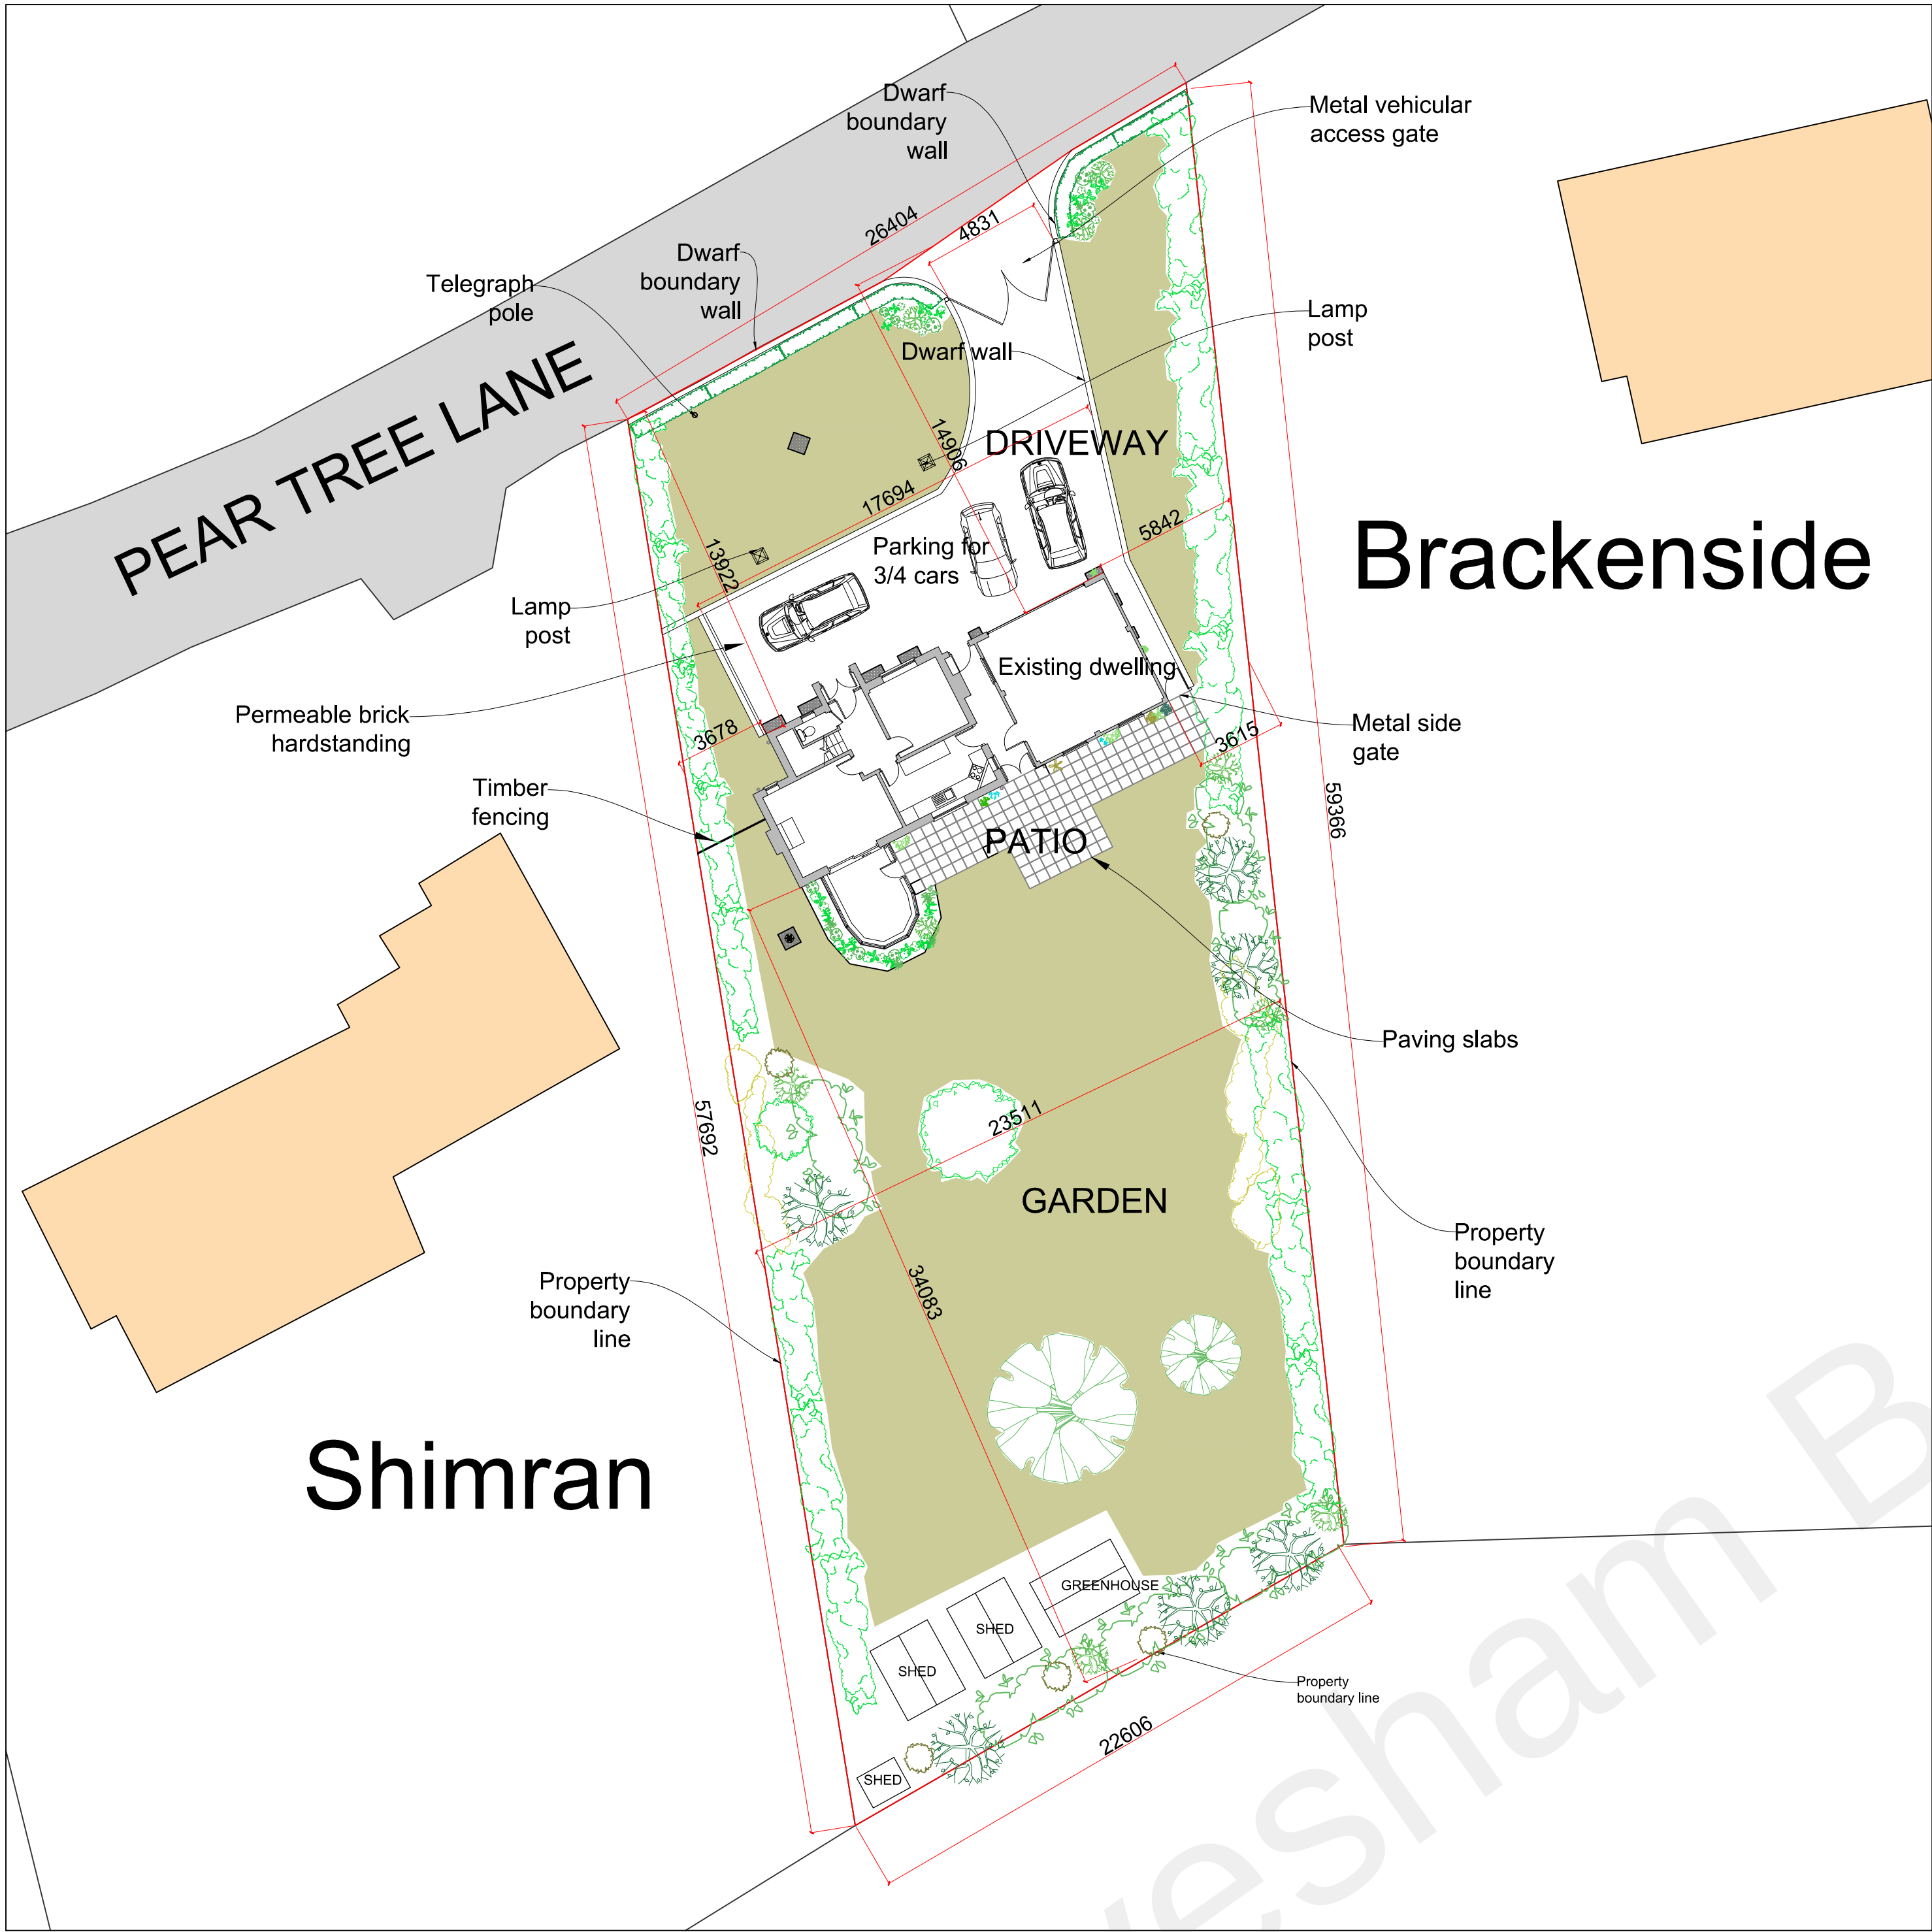


PROPOSED BLOCK PLAN

SAHOTA ARCHITECTURAL SERVICES			
CLIENT		Mrs. Daniela Baldacci	
SITE		Red Tiles Pear Tree Lane Shorne Kent DA12 3JX	
DRAWING TITLE		Existing & Proposed Block Plans	
SCALE		1:200 @A1	
DATE	May 2022	DRAWING NO.	22/01/05

Do not scale working dimensions from this drawing