


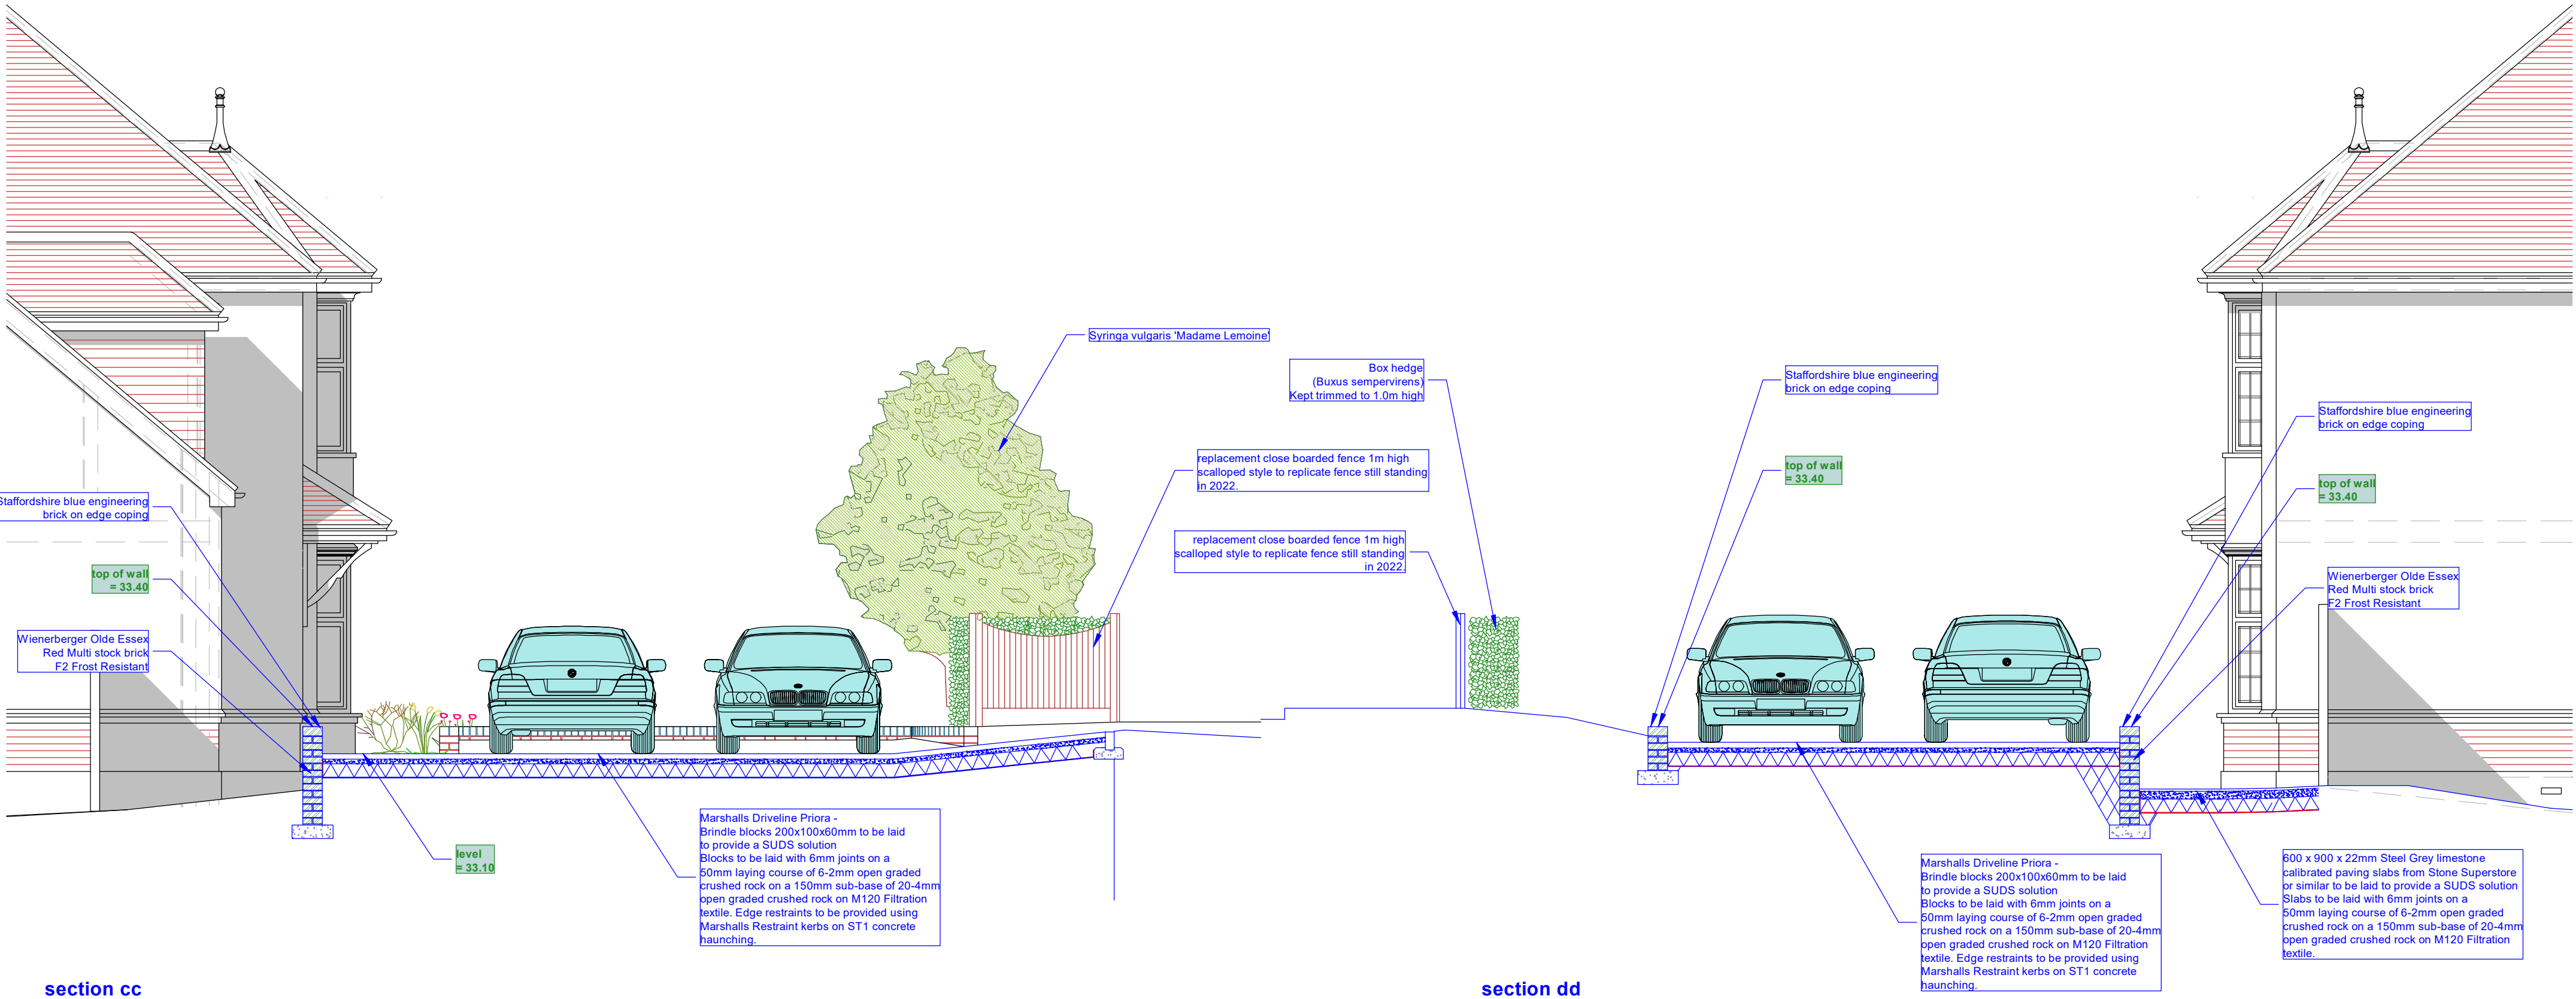

This drawing prints A2 @ 1:50

0m

5m

10m

SCHEME / SHEET

59 Old Road East, Gravesend, DA12 1NW: Mr & Mrs S. Randhawa
Proposed Sections cc & dd

SCALE	DATE	DRAWING NUMBER	JEREMY S. ISHERWOOD B. Sc. (hons), B. Arch. (Wales), R.I.B.A. Chartered Architect 34 Chalky Bank, Gravesend, Kent, DA11 7NY Telephone / Fax: 01474-533793
1:50	October 2024	551/PL10	
© This drawing remains the property of the Architect and may not be reproduced in whole or part without his written permission.			