


Syringa vulgaris 'Madame Lemoine'

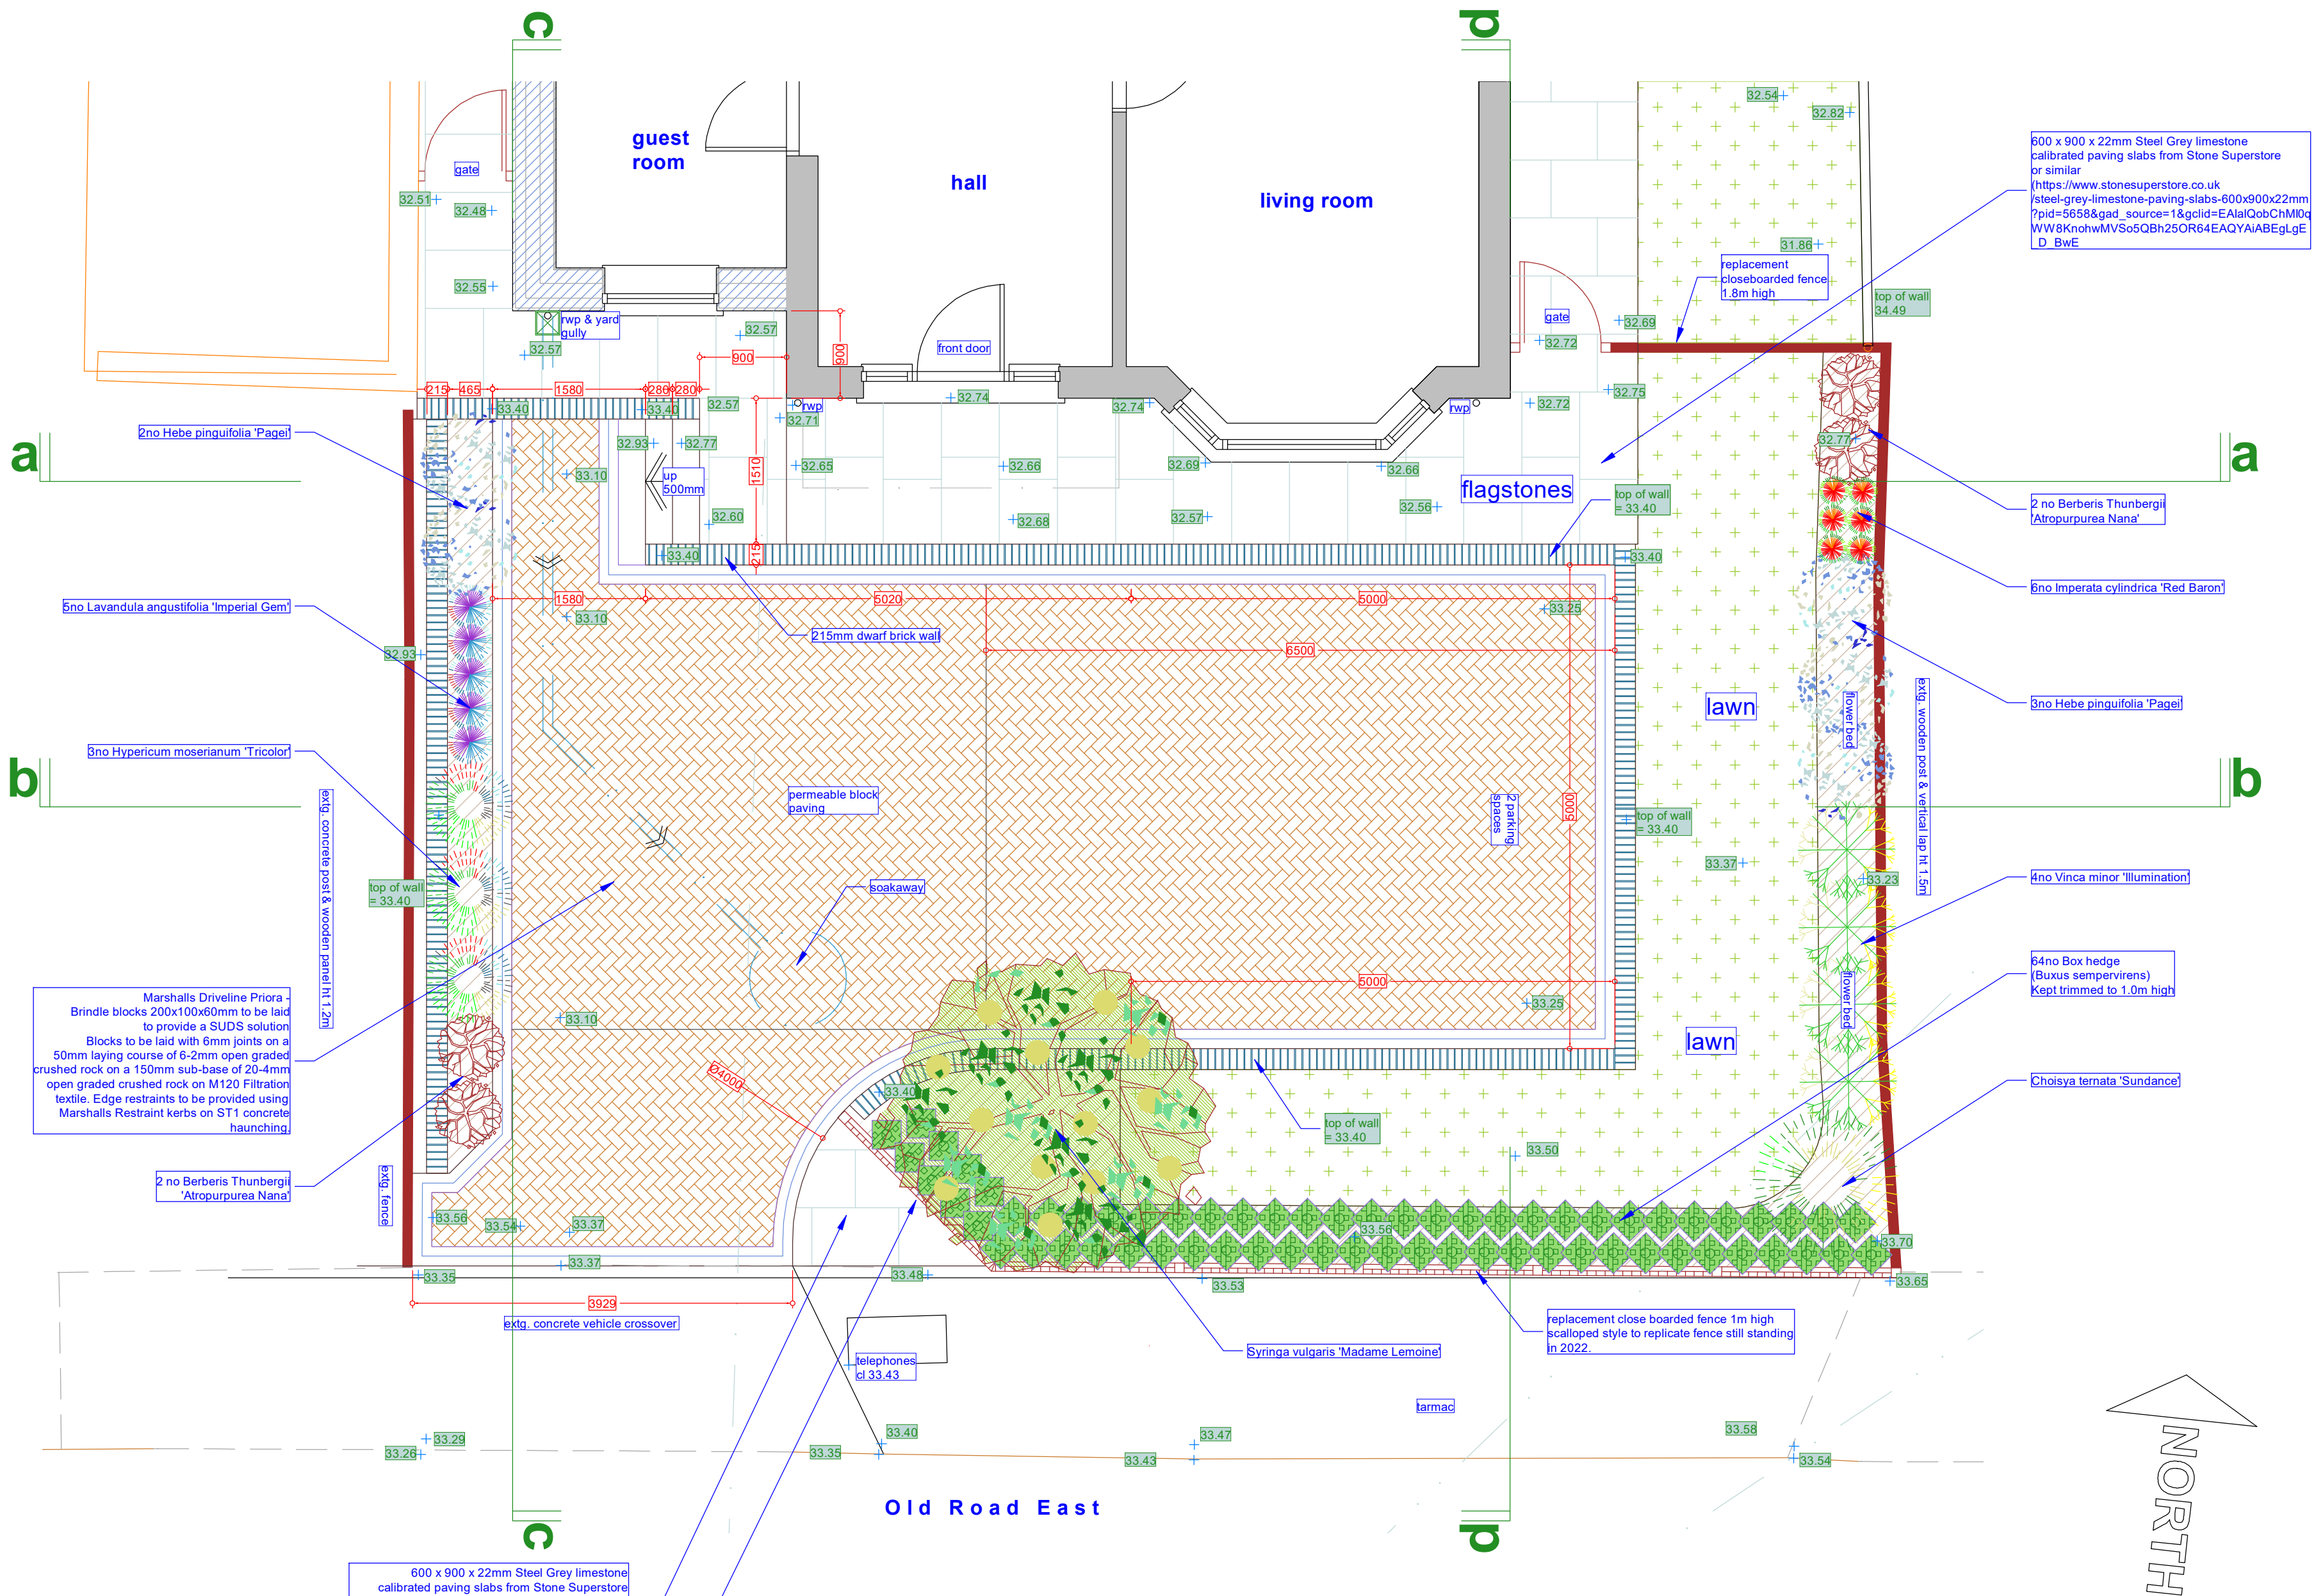

600 x 900 x 22mm Steel Grey limestone calibrated paving slabs from Stone Superstore or similar
(https://www.stonesuperstore.co.uk/steel-grey-limestone-paving-slabs-600x900x22mm/?pid=5658&gad_source=1&gclid=EAlaQobChMIQcWW8KnohwMVSo5QBh25OR64EAQYAIABEgLGED_BwE)

new 2m x 2m pedestrian visibility splay

This drawing prints A2 @ 1:50



SCHEME / SHEET				59 Old Road East, Gravesend, DA12 1NW: Mr & Mrs S. Randhawa Proposed Front Garden Plan	
SCALE		DATE		DRAWING NUMBER	
1:50		August 2024		551/PL06	
©		This drawing remains the property of the Architect and may not be reproduced in whole or part without his written permission.			

JEREMY S. ISHERWOOD

B. Sc. (hons), B. Arch. (Wales), R.I.B.A.

Chartered Architect

34 Chalky Bank, Gravesend, Kent,
DA11 7NY

Telephone / Fax: 01474-533793