

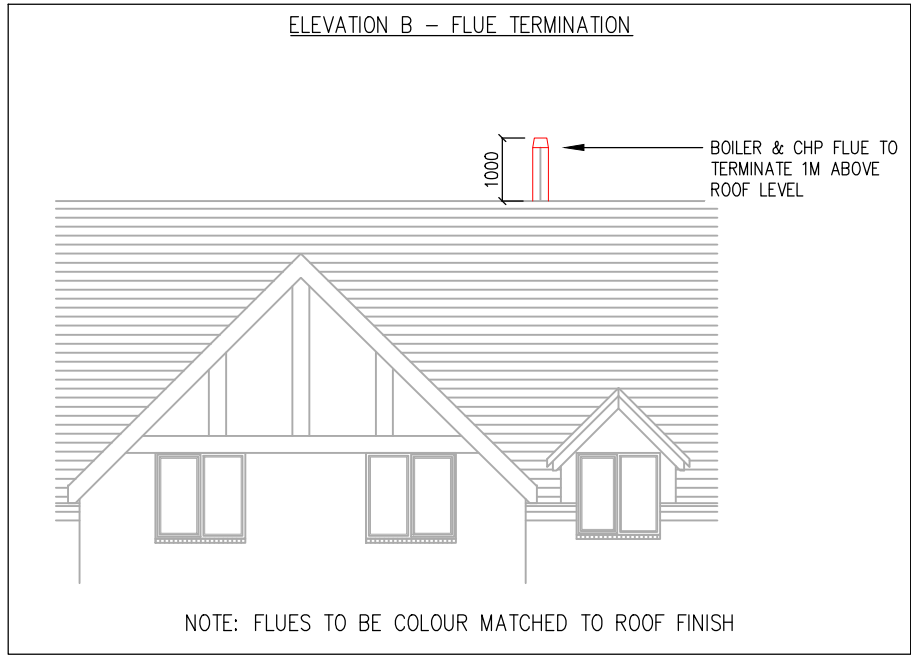


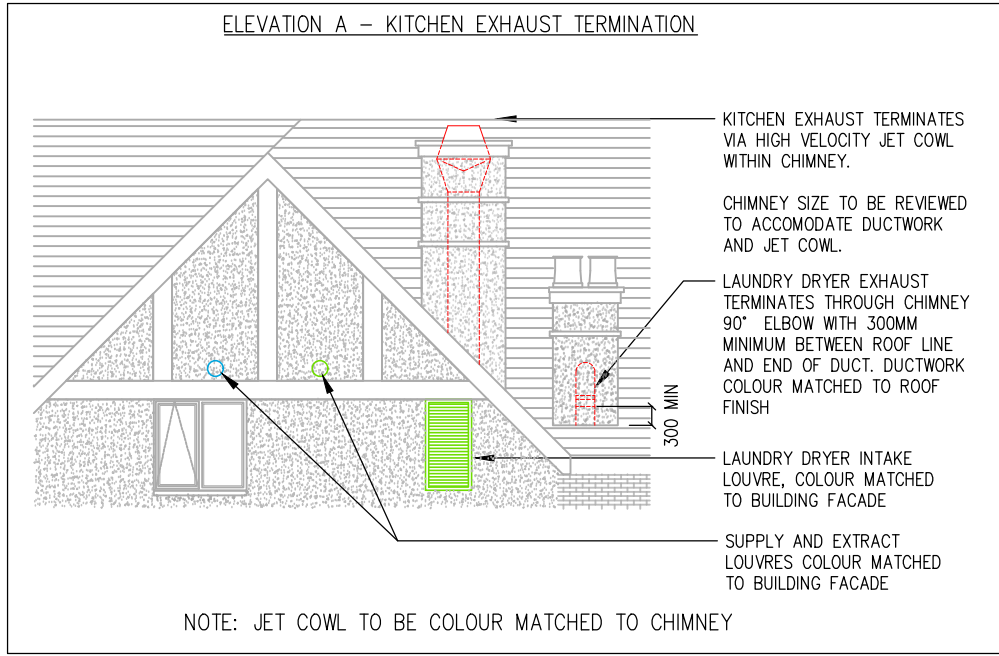

LEGEND	
SYMBOL	DESCRIPTION
	TILE REPLACEMENT VENT FOR DRAINAGE STACK VENTILATION (BY OTHERS)
	TILE REPLACEMENT COWL FOR DIRTY EXTRACT EXHAUST (BY OTHERS)

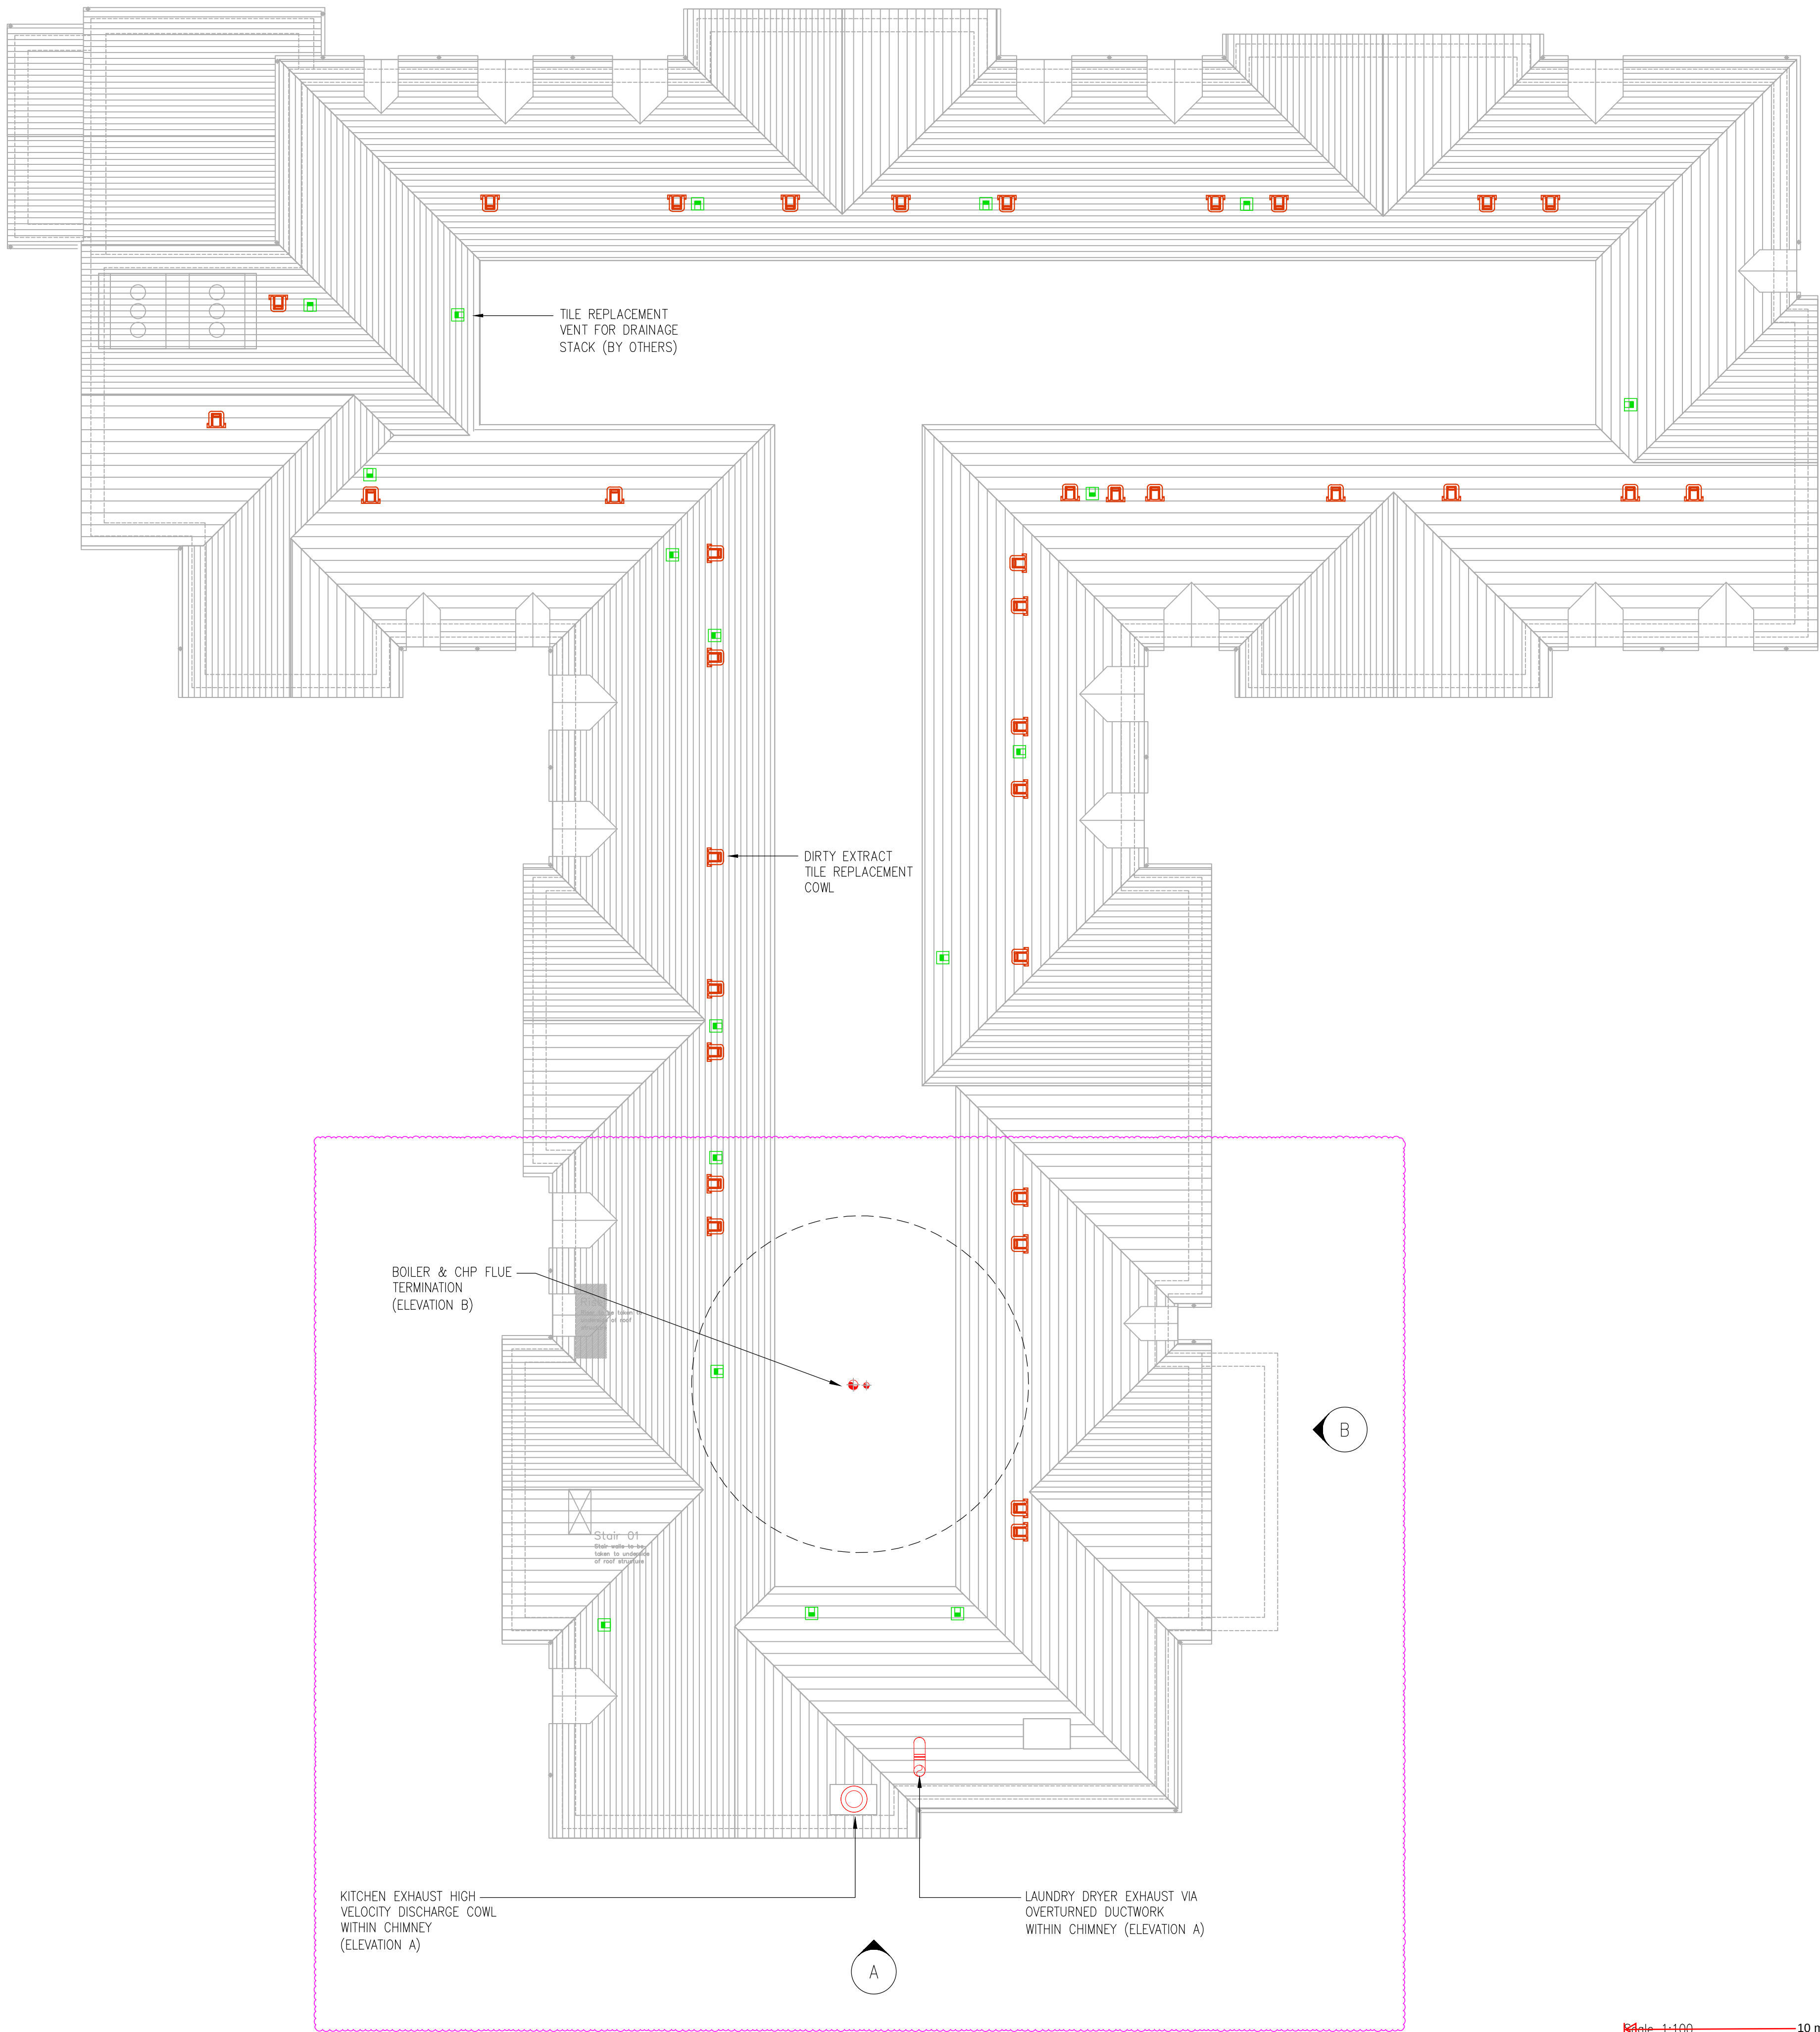

- NOTES:
- THIS DRAWING SHALL BE READ IN CONJUNCTION WITH ANY RELEVANT STRUCTURAL, ARCHITECTURAL & CONSULTANTS DRAWINGS/SPECIFICATIONS.
 - THIS DRAWING IS NOT TO BE SCALED.
 - ALL DIMENSIONS STATED IN mm.

C01	07.03.24	ISSUED FOR CONSTRUCTION	ST
P03	15.06.23	SCALE BAR ADDED	BC
P02	11.05.23	DRAWING NOTE REMOVED	TB
P01	25.04.23	PRELIMINARY ISSUE	CC
REV	DATE	DETAILS OF REVISION	BY

HARNISS CONTRACTING
www.harniss.co.uk
1 Weekley Wood Avenue,
Kettering, Northants, NN14 1UQ
Tel: 01933 656850
Email: info@harniss.co.uk

CLIENT
JENNER CONSTRUCTION
(AVERY HEALTHCARE)

PROJECT
PROPOSED CARE HOME
CENTRAL AVENUE
GRAVESEND

DRAWING TITLE
MECHANICAL SERVICES
ROOF TERMINATION LAYOUT

Issue Status							
FOR CONSTRUCTION							
Original Size	Scale	Drawn					
A1	1:100	DL					
HCL Project No.	Suitability	Checked					
1873	-	CC					
Project	Originator	Volume	Level	Type	Role	Number	
1873	HCL	ZZ	XX	DR	M	9001	

DRAWING REF:	REV:	DATE:	DATE RECIEVED:	DATE UPDATED:
A202043-AL(1)104	D	14.03.22	09.03.23	09.03.23

