
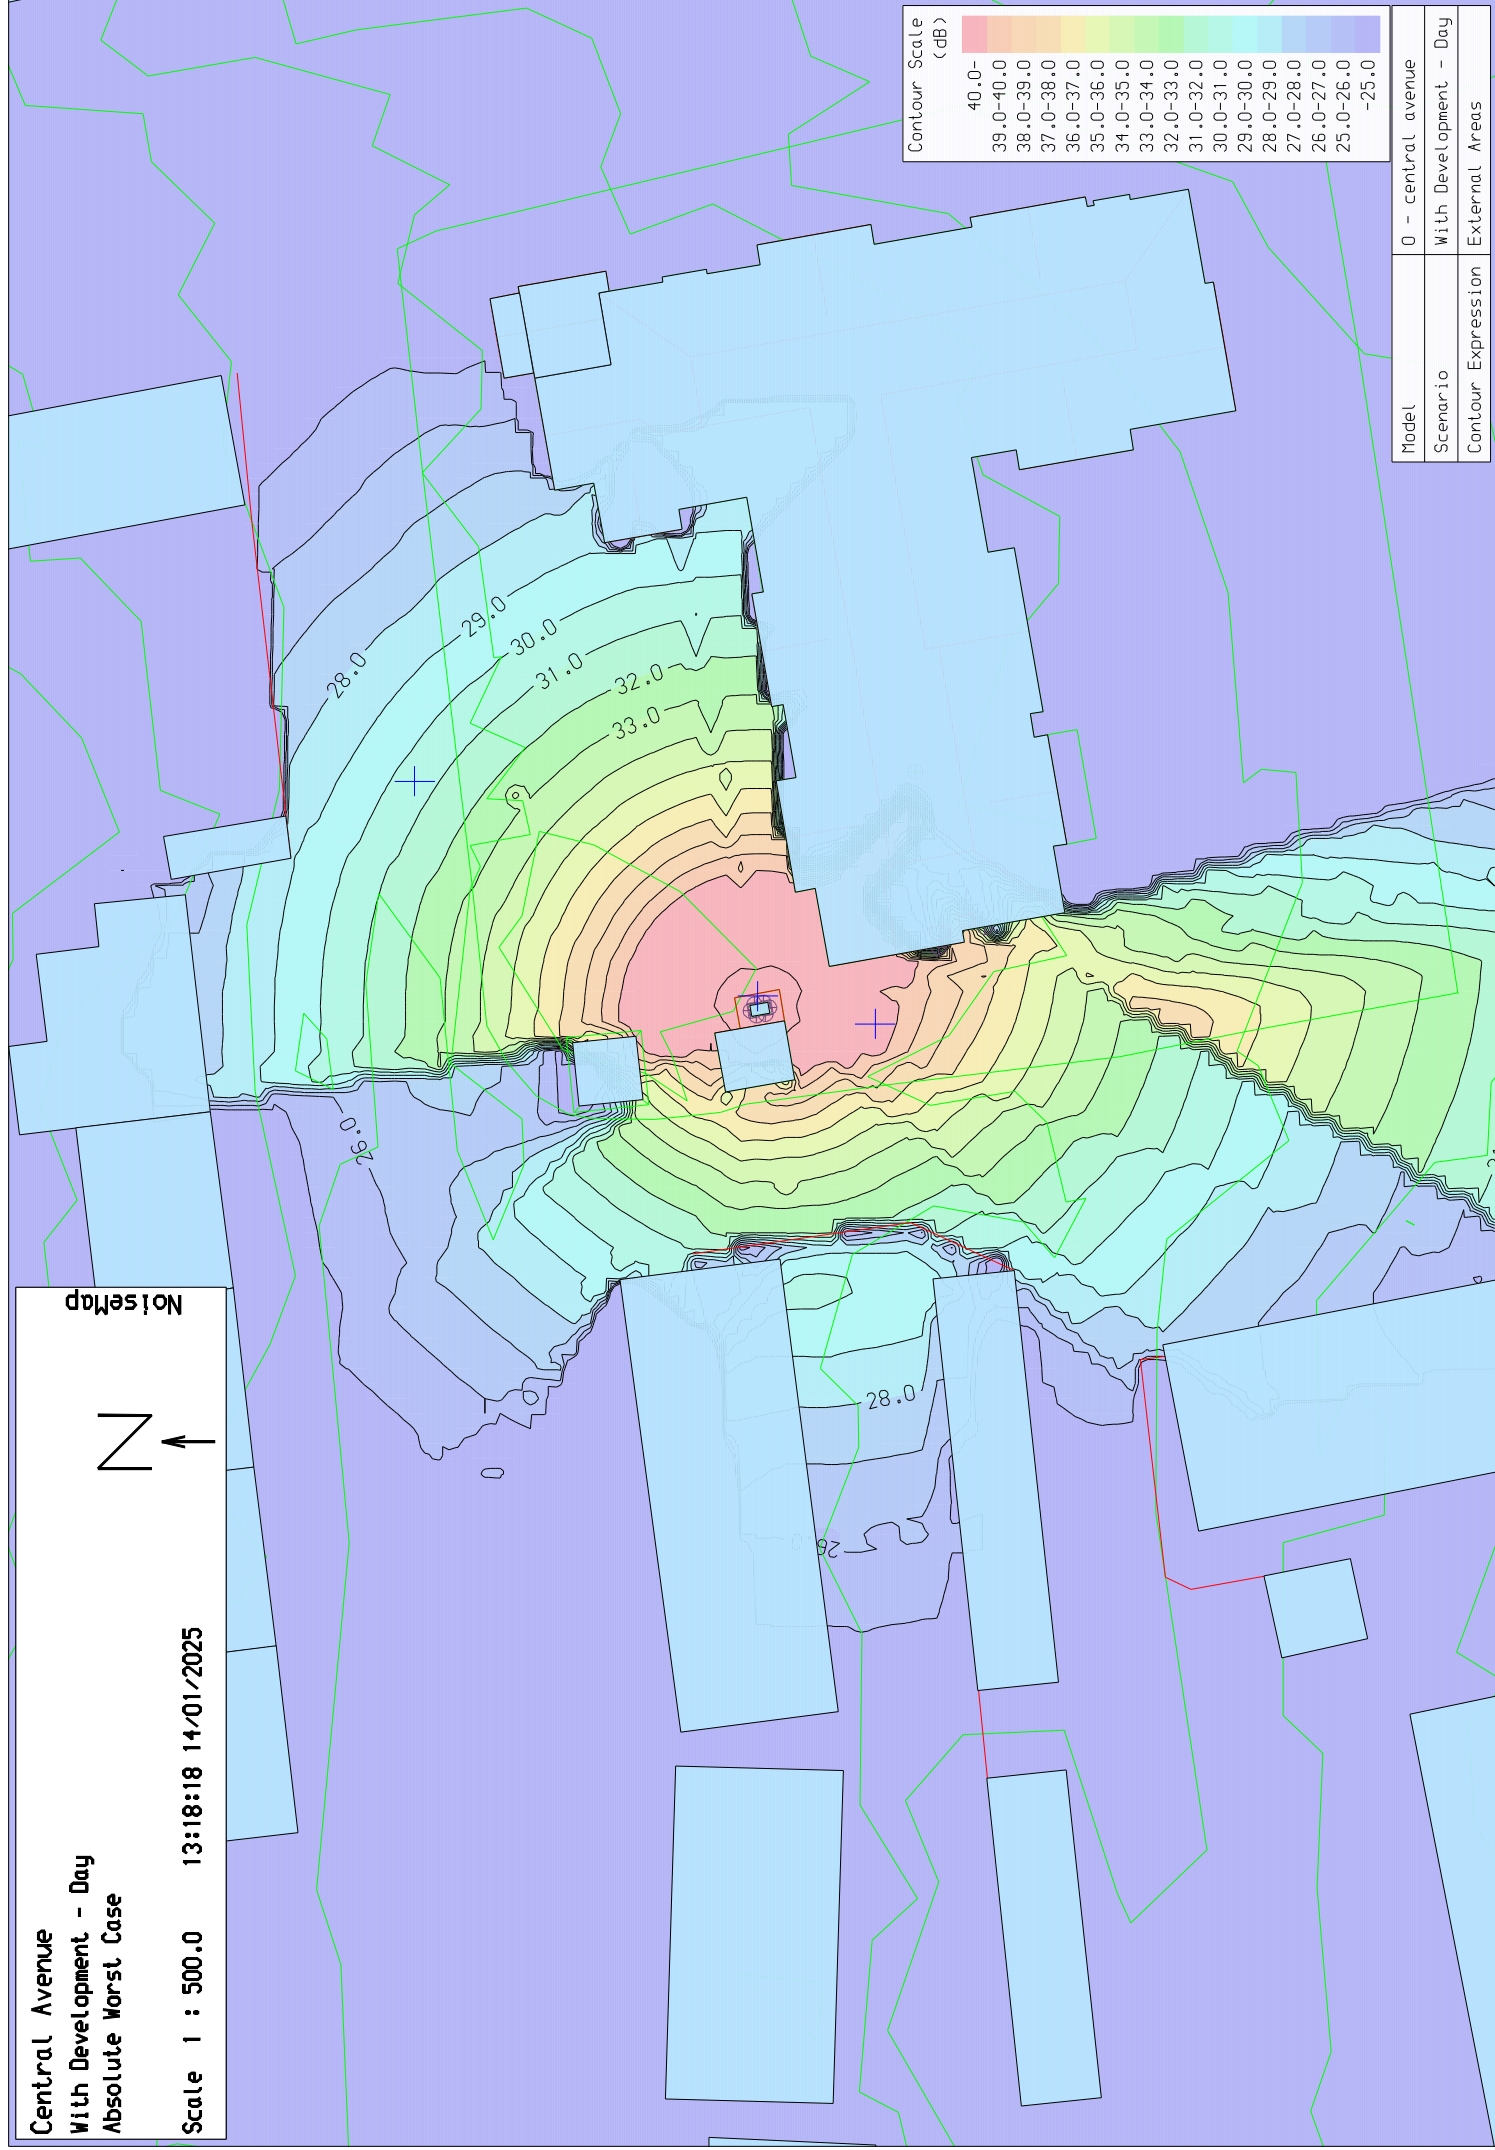


Central Avenue
With Development - Day
Absolute Worst Case


Scale 1 : 500.0 13:18:18 14/01/2025

NoiseMap

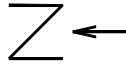


Central Avenue
With Development - Day
Absolute Worst Case

Scale 1 : 500.0 13:19:04 14/01/2025

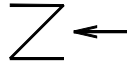


NoiseMap

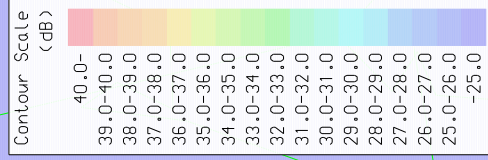


Model	0 - central avenue
Scenario	With Development - Day
Contour Expression	Ground Floor Window Heads

Central Avenue
With Development - Day
Absolute Worst Case

Scale 1 : 500.0 13:20:21 14/01/2025

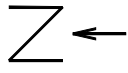

NoiseMap

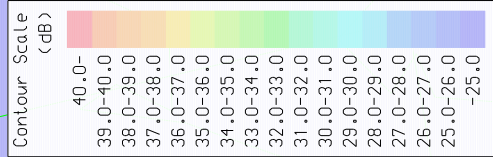


Model	0 - central avenue
Scenario	With Development - Day
Contour Expression	First Floor Window Heads

Figures 4A & 4B



Absolute worst-case predicted noise levels – All proposed plant – Night

Central Avenue
With Development - Night
Absolute Worst Case

Scale 1 : 500.0 13:24:34 14/01/2025

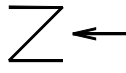


NoiseMap

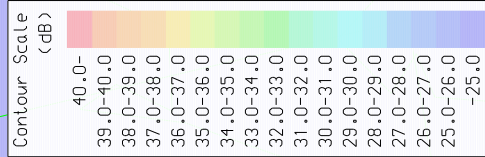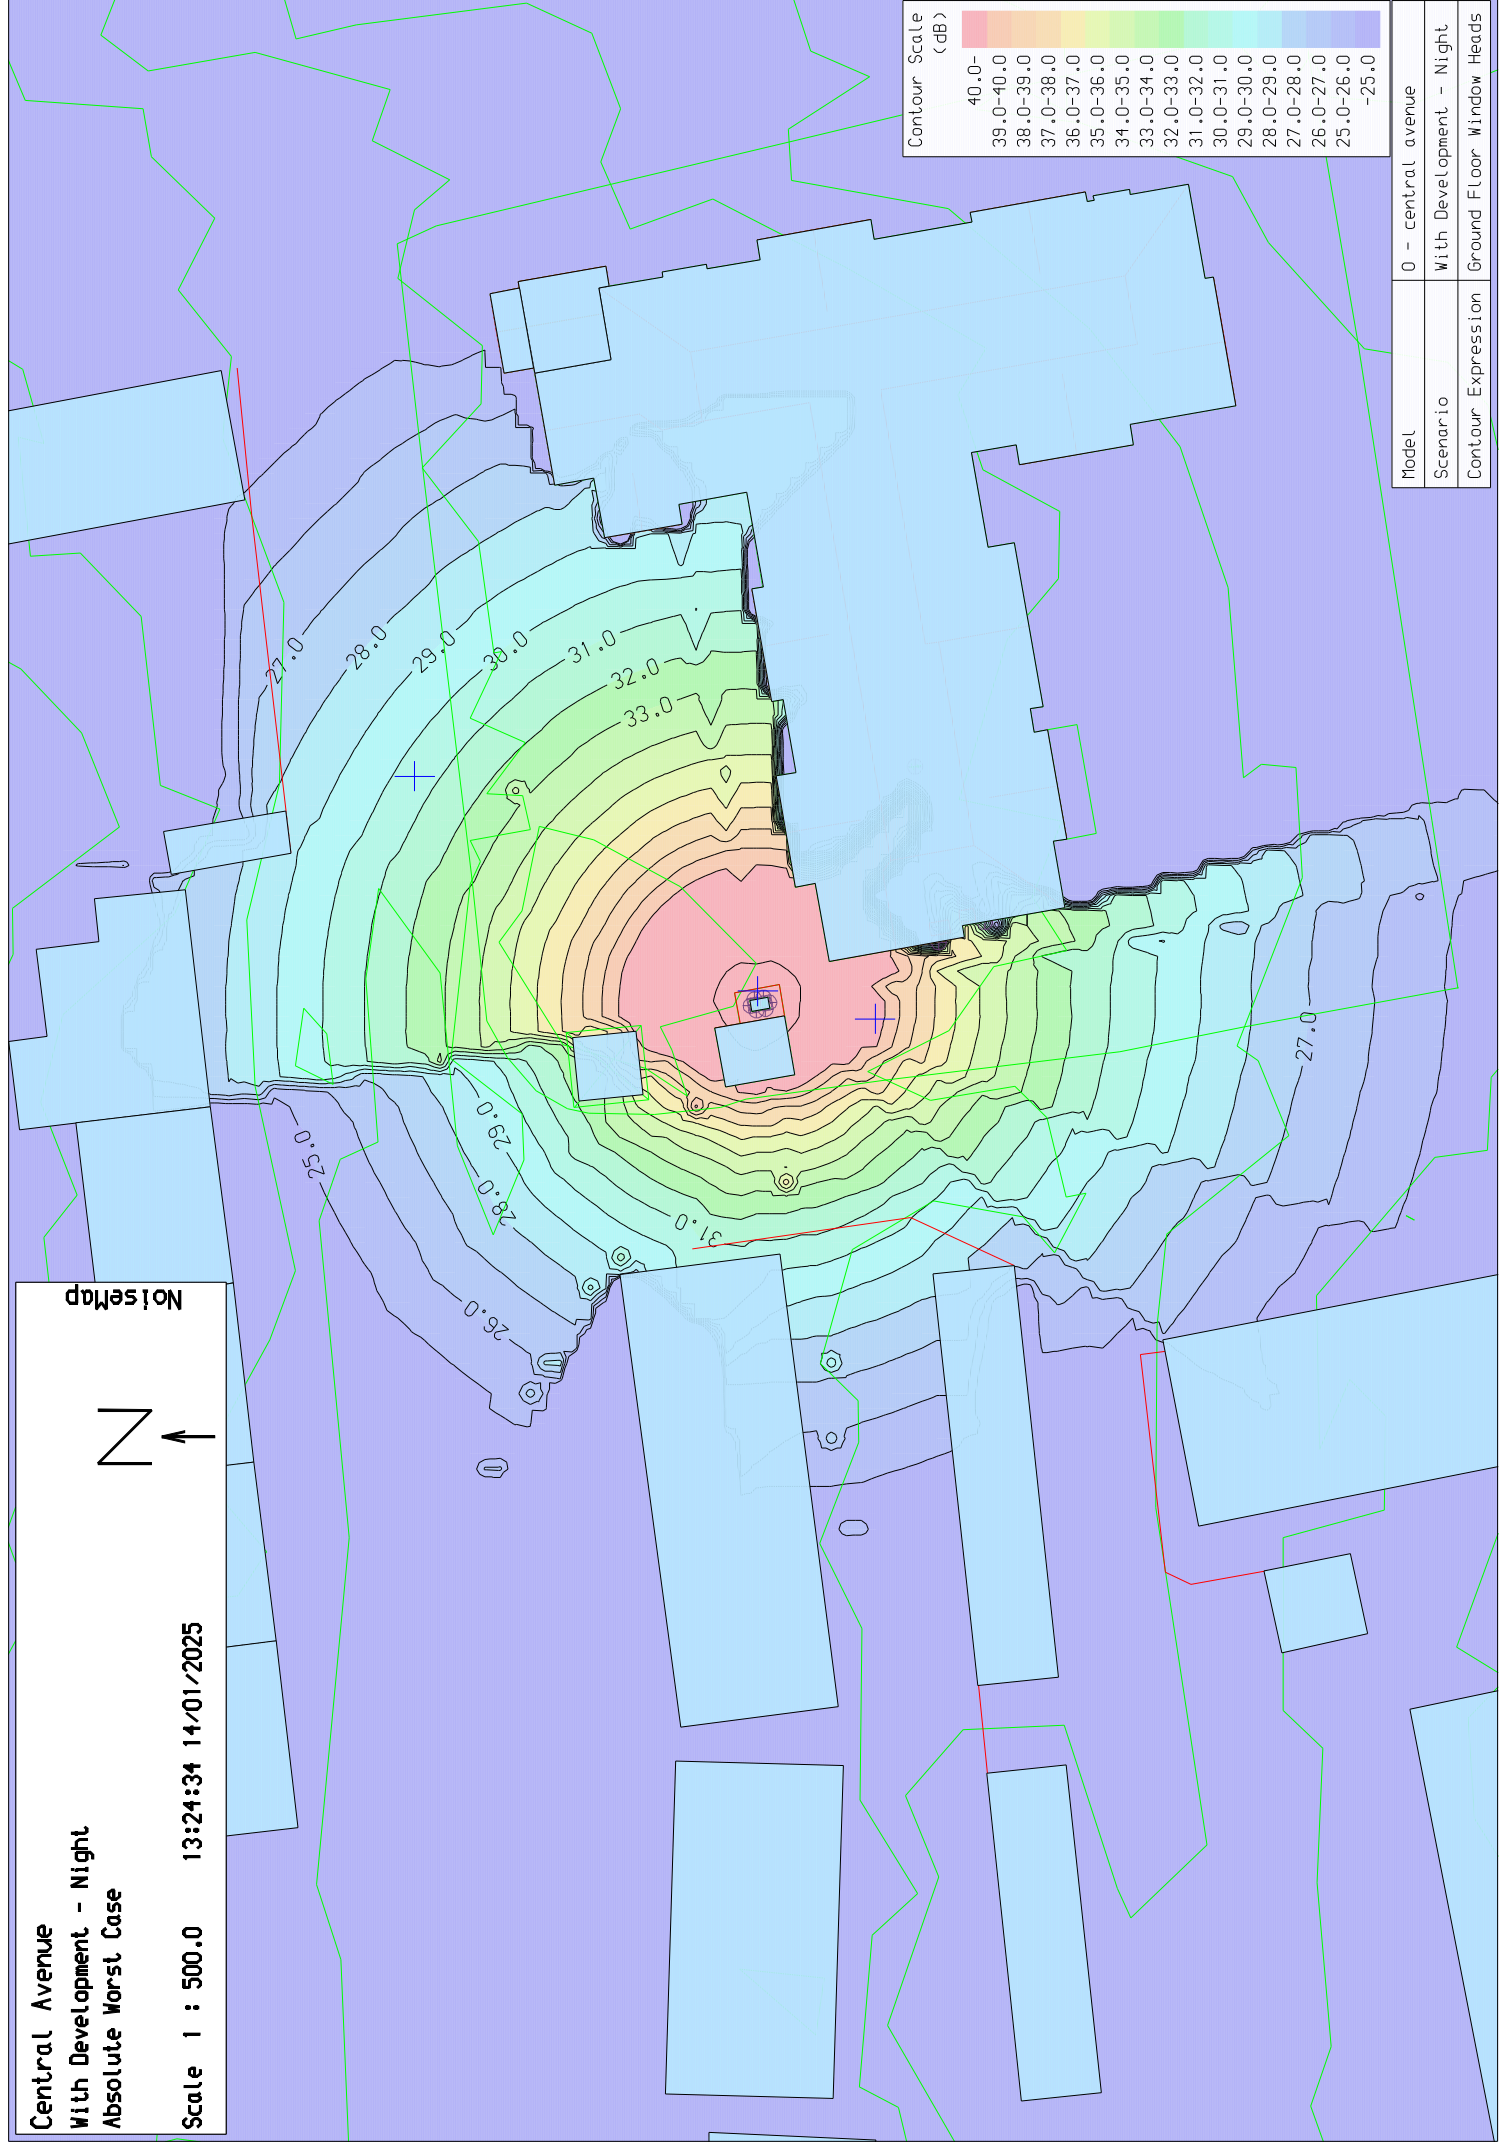



Model	0 - central avenue
Scenario	With Development - Night
Contour Expression	Ground Floor Window Heads

Central Avenue
With Development - Night
Absolute Worst Case

Scale 1 : 500.0 13:25:08 14/01/2025

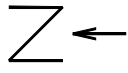

NoiseMap

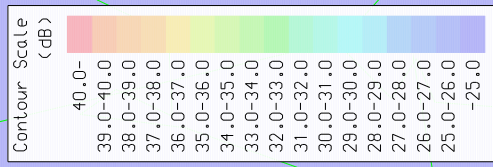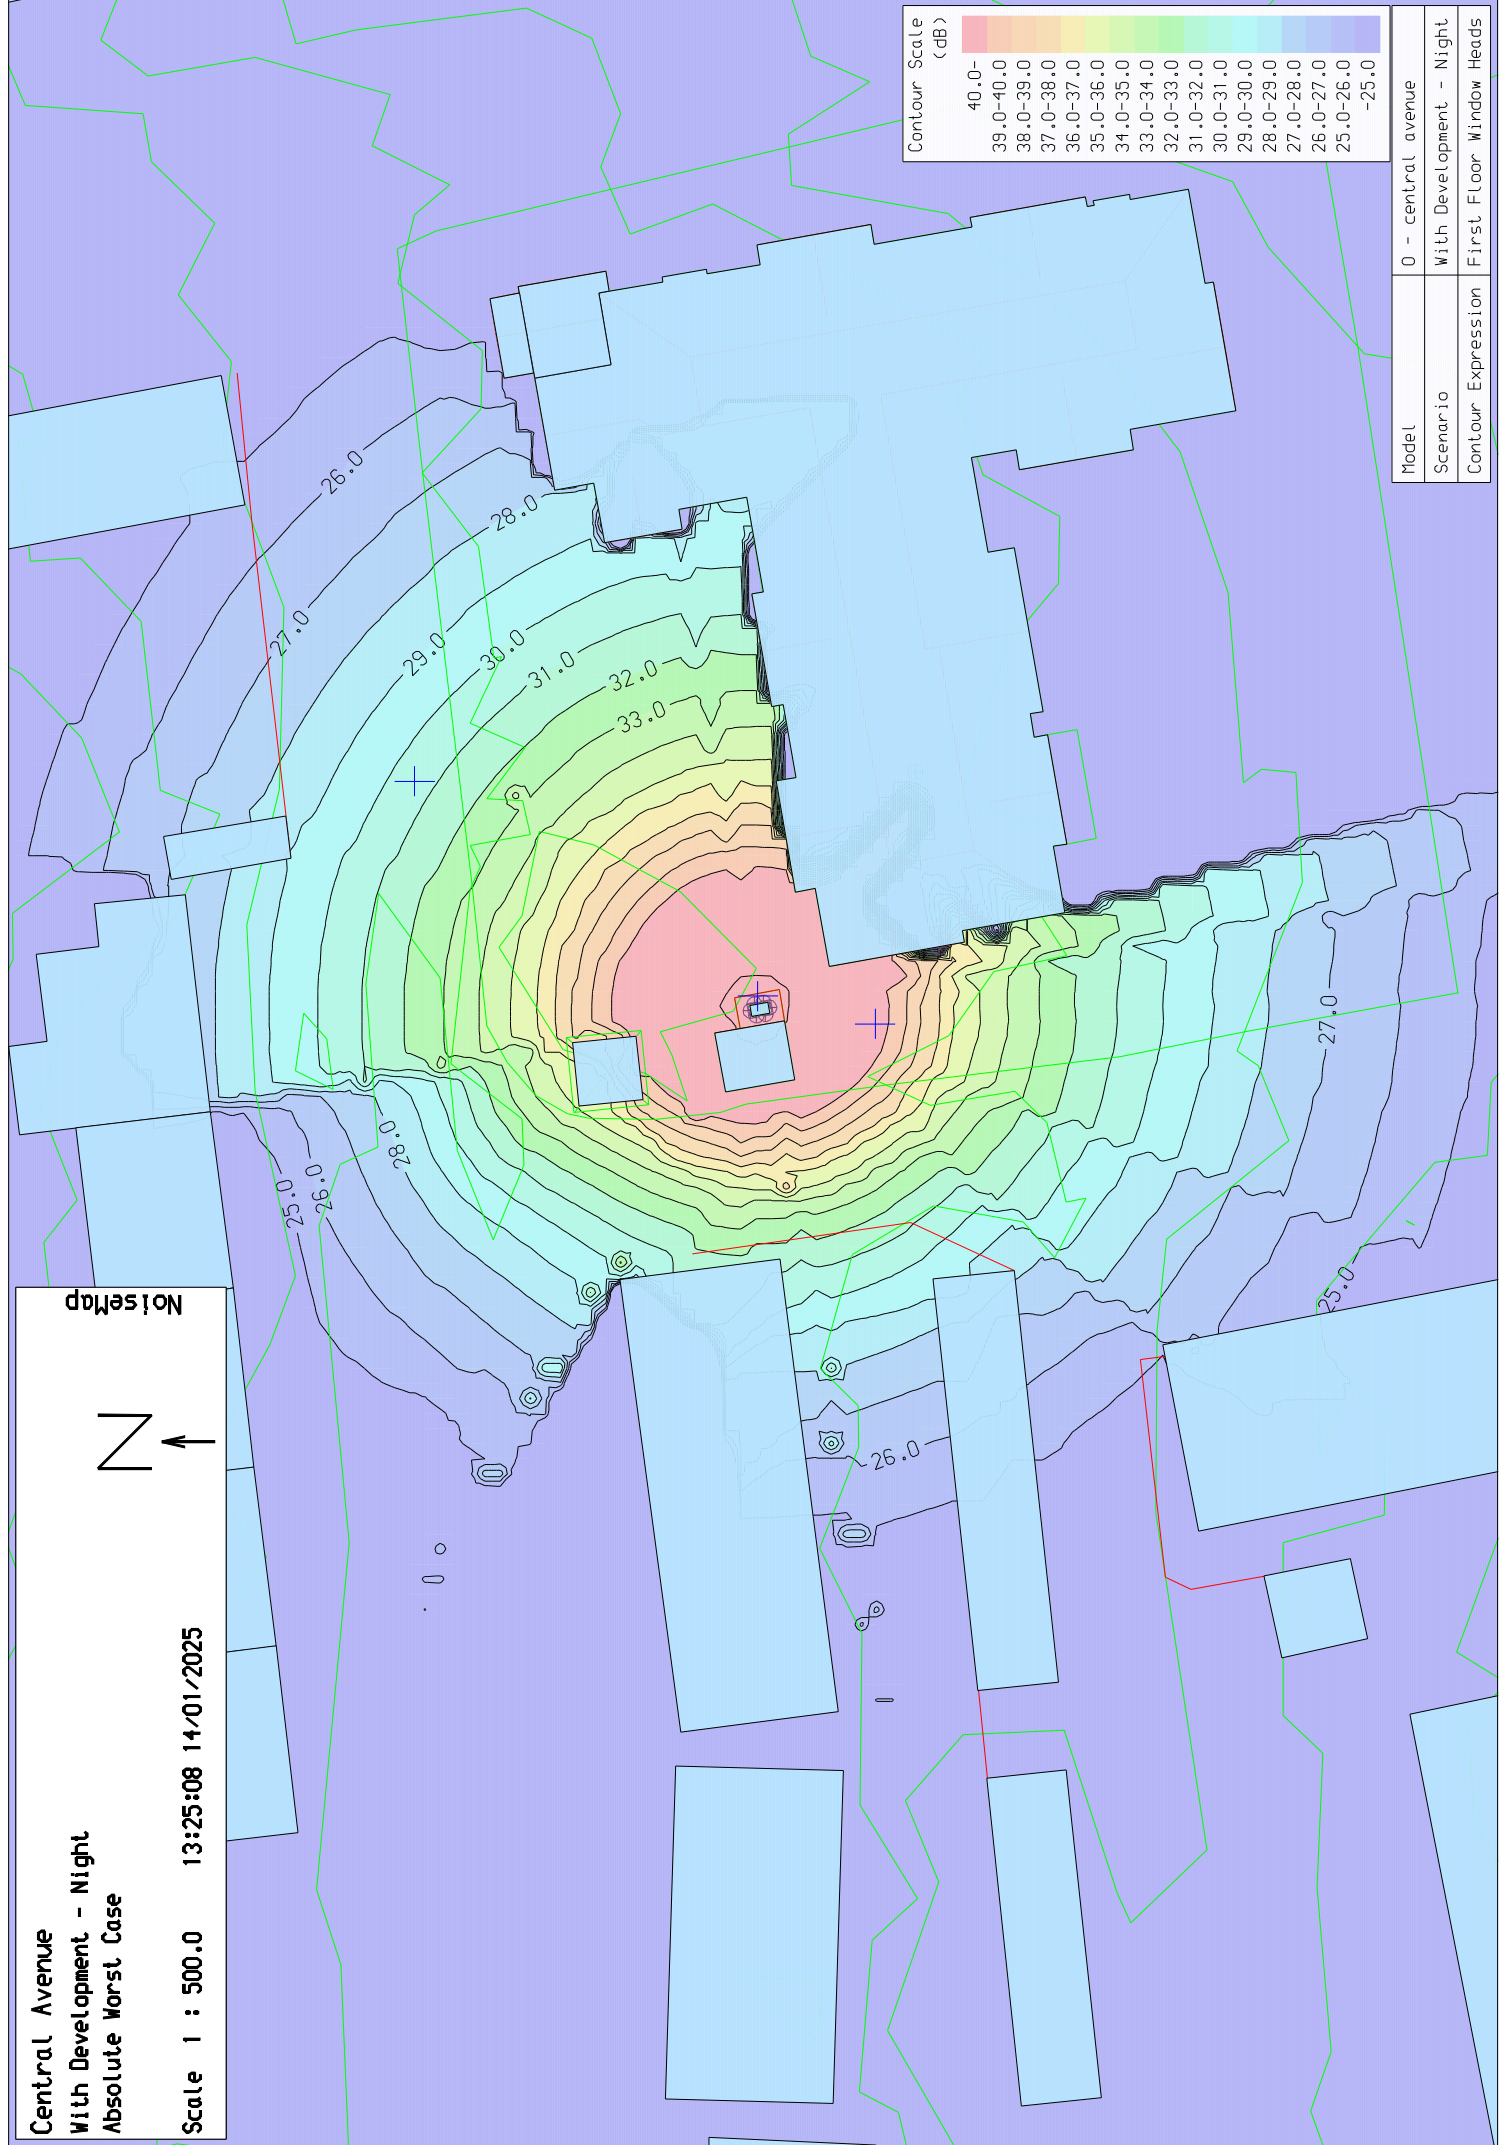

Model	0 - central avenue
Scenario	With Development - Night
Contour Expression	First Floor Window Heads