



This drawing is not to be scaled. The architect is to be informed of any errors before work proceeds. The general contractor is responsible for checking all dimensions.

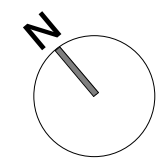

Notes

- Application Site
- E Electric Car Charging Bay
- FE Future Electric Car Charging Bay
- Existing retained Trees
- Trees to be removed
- Indicative New Trees*

*For Proposed Landscape Design incl Trees, Planting & Boundary Treatments - Please refer to Landscape Architects information

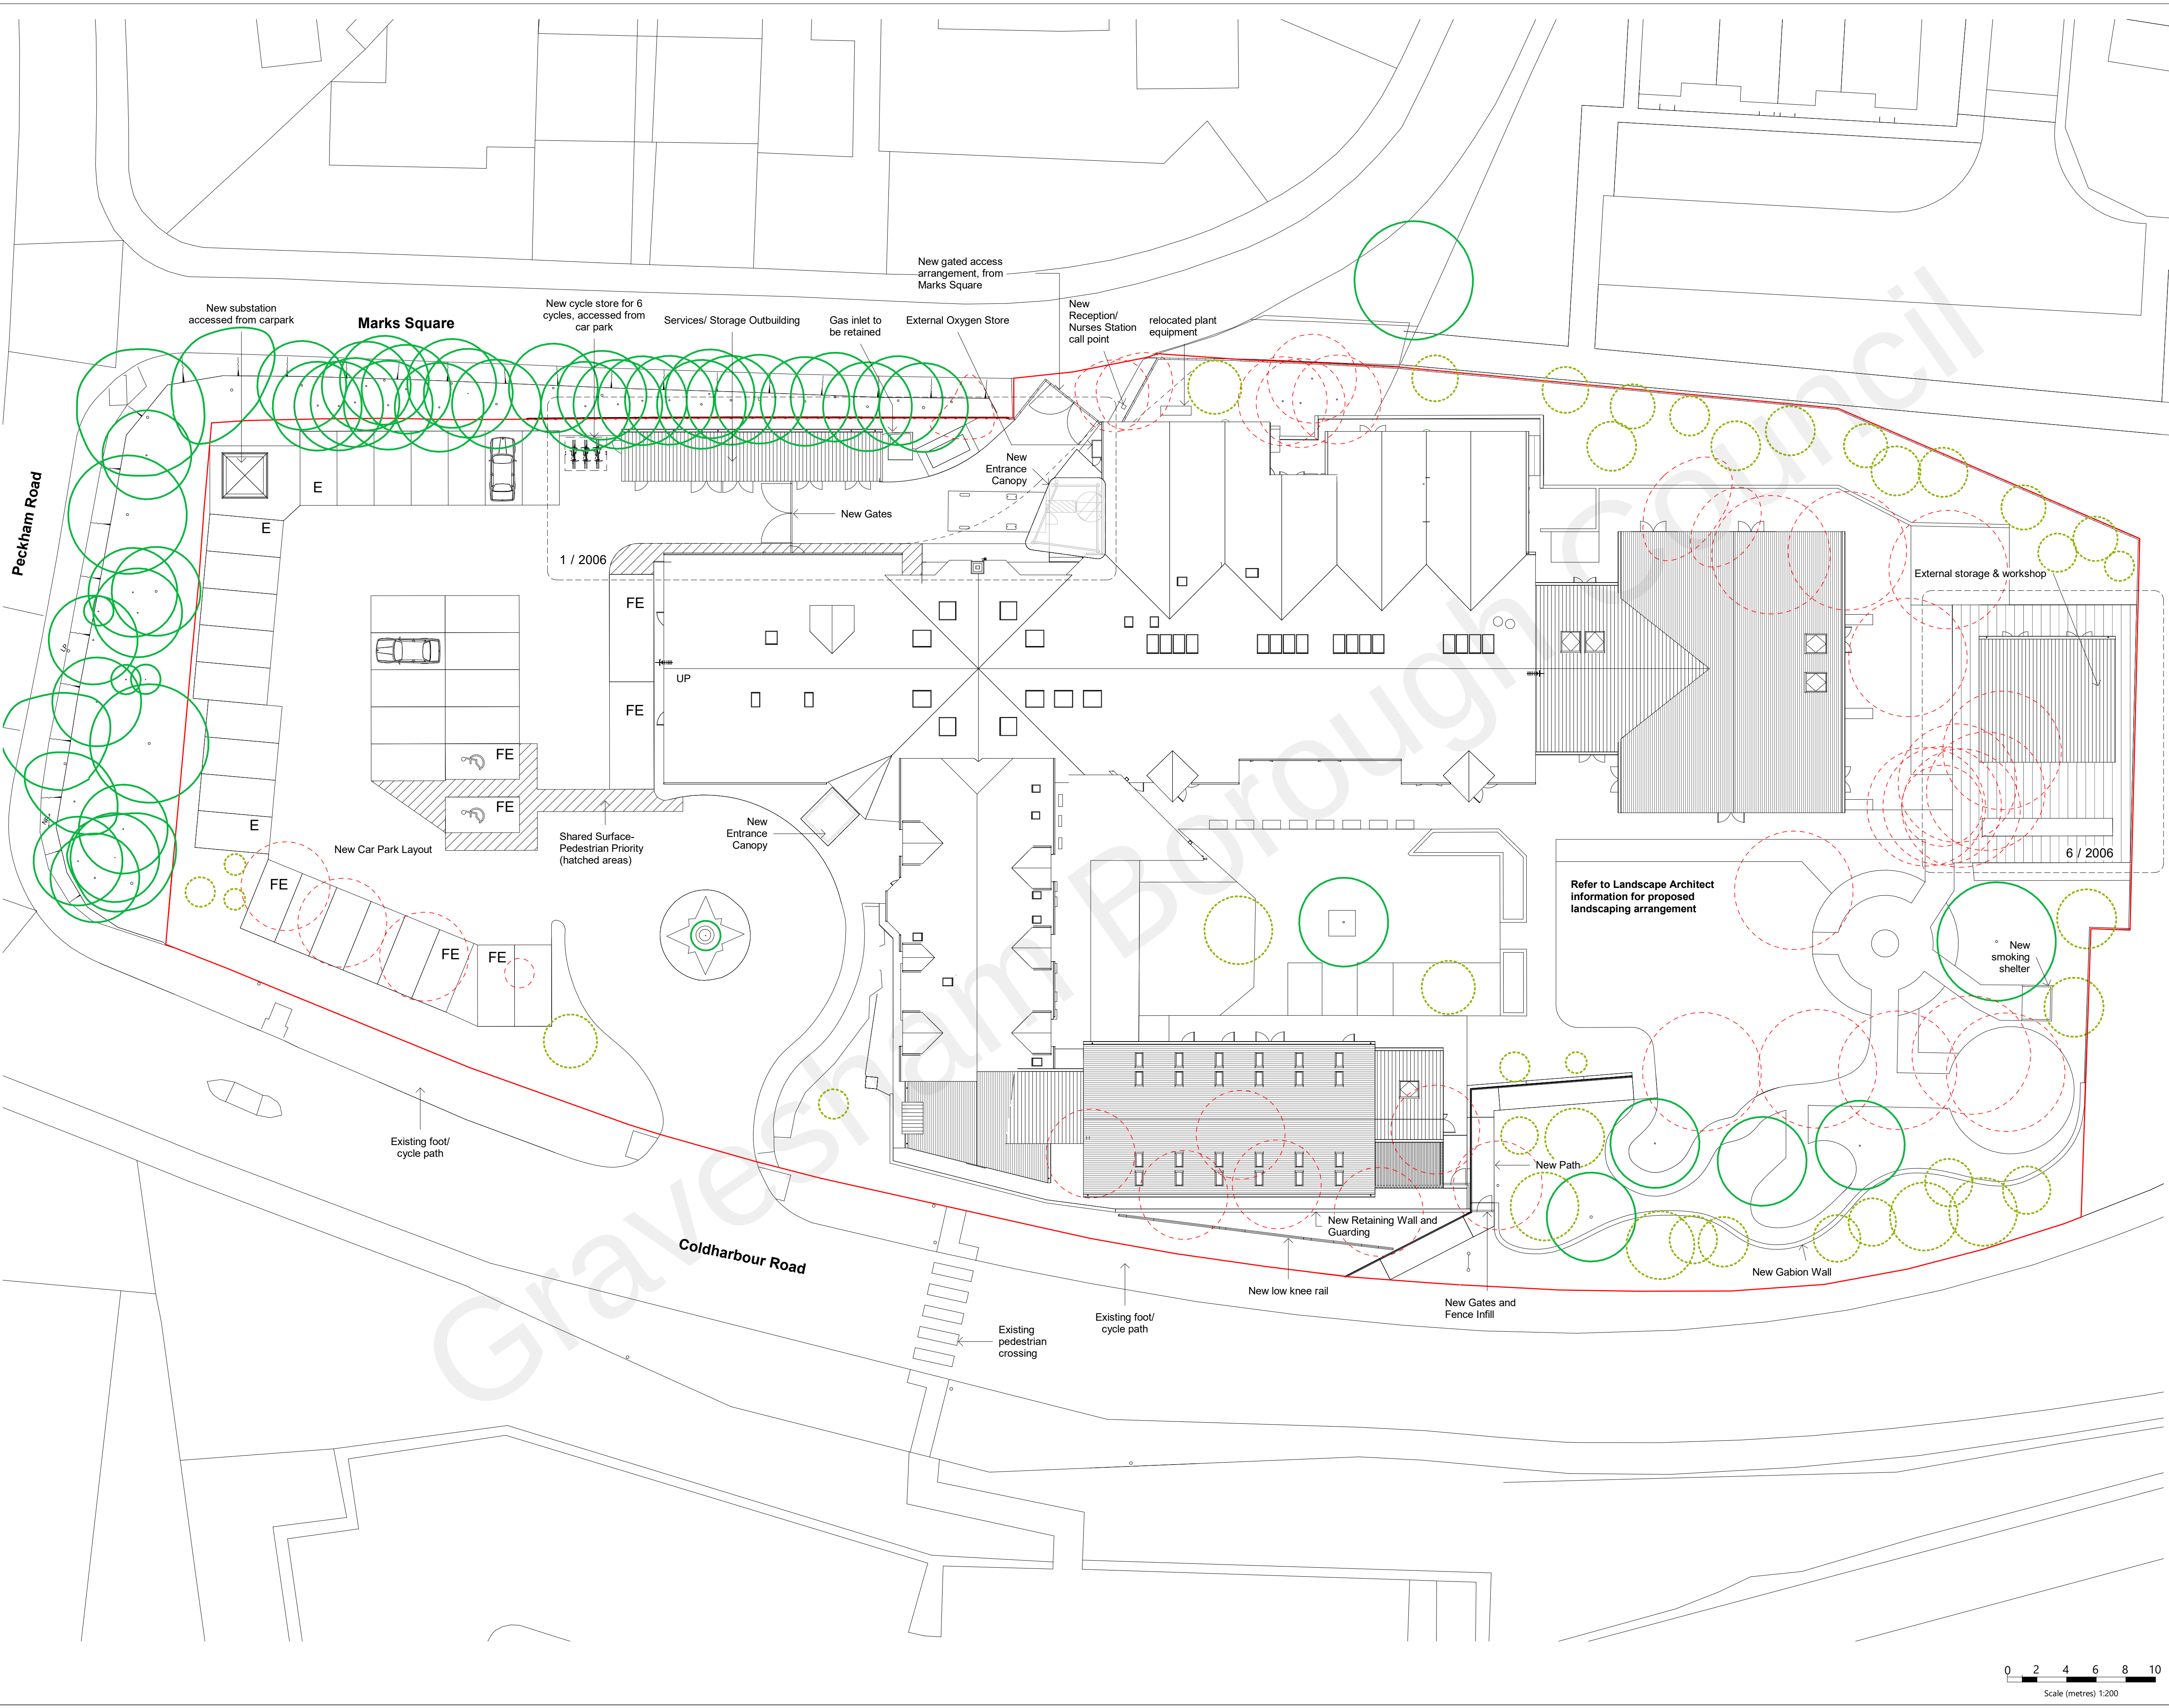

P13	09/11/2021	Planning 573 Application Issue	MB
P12	05/11/2021	Planning 573 Application Issue	MB
P11	02/11/2021	Issued for information	MB
P10	08/07/2019	Adjustments to workshop orientation	NF
P9	27/06/2019	Issue for review & comment	NF
P8	26/06/2019	Issue for coordination	NF
P7	20/06/2019	Updates throughout	NF
P6	03/06/2019	Updates to out-patient extension	NF
P5	25/04/2019	Updates to include external store & proposed extent of additional land	NF
P4	21/02/2019	Updates to landscape & addition of boundary line	NF
P3	08/02/2019	Updates to car park and external storage	NF
P2	31/01/2019	Issue for information - Updates to IPU & Out Patient Extensions following Pre-Application feedback	NF
P1	15/01/2019	GA Issue	NF
Rev	Date	Description	Drwn

r h partnership architects
30-31 Foundry Street Brighton BN1 4AT
T 01273 645220
www.rhpartnership.co.uk
brighton@rhpartnership.co.uk

Project
Ellenor Hospice

Drawing
Proposed Site Plan

Project	originator	volume level	type	role	number	revision
P0299-RHP-ZZ-XX-PL-A-					1003	P13
Scales	RHP Project	First Issued	Drwn	Chd		
1 : 200@A1		15/01/2019	NF	NH		
Status						Suitability
Planning						S2

