




Proposed North Street Scene

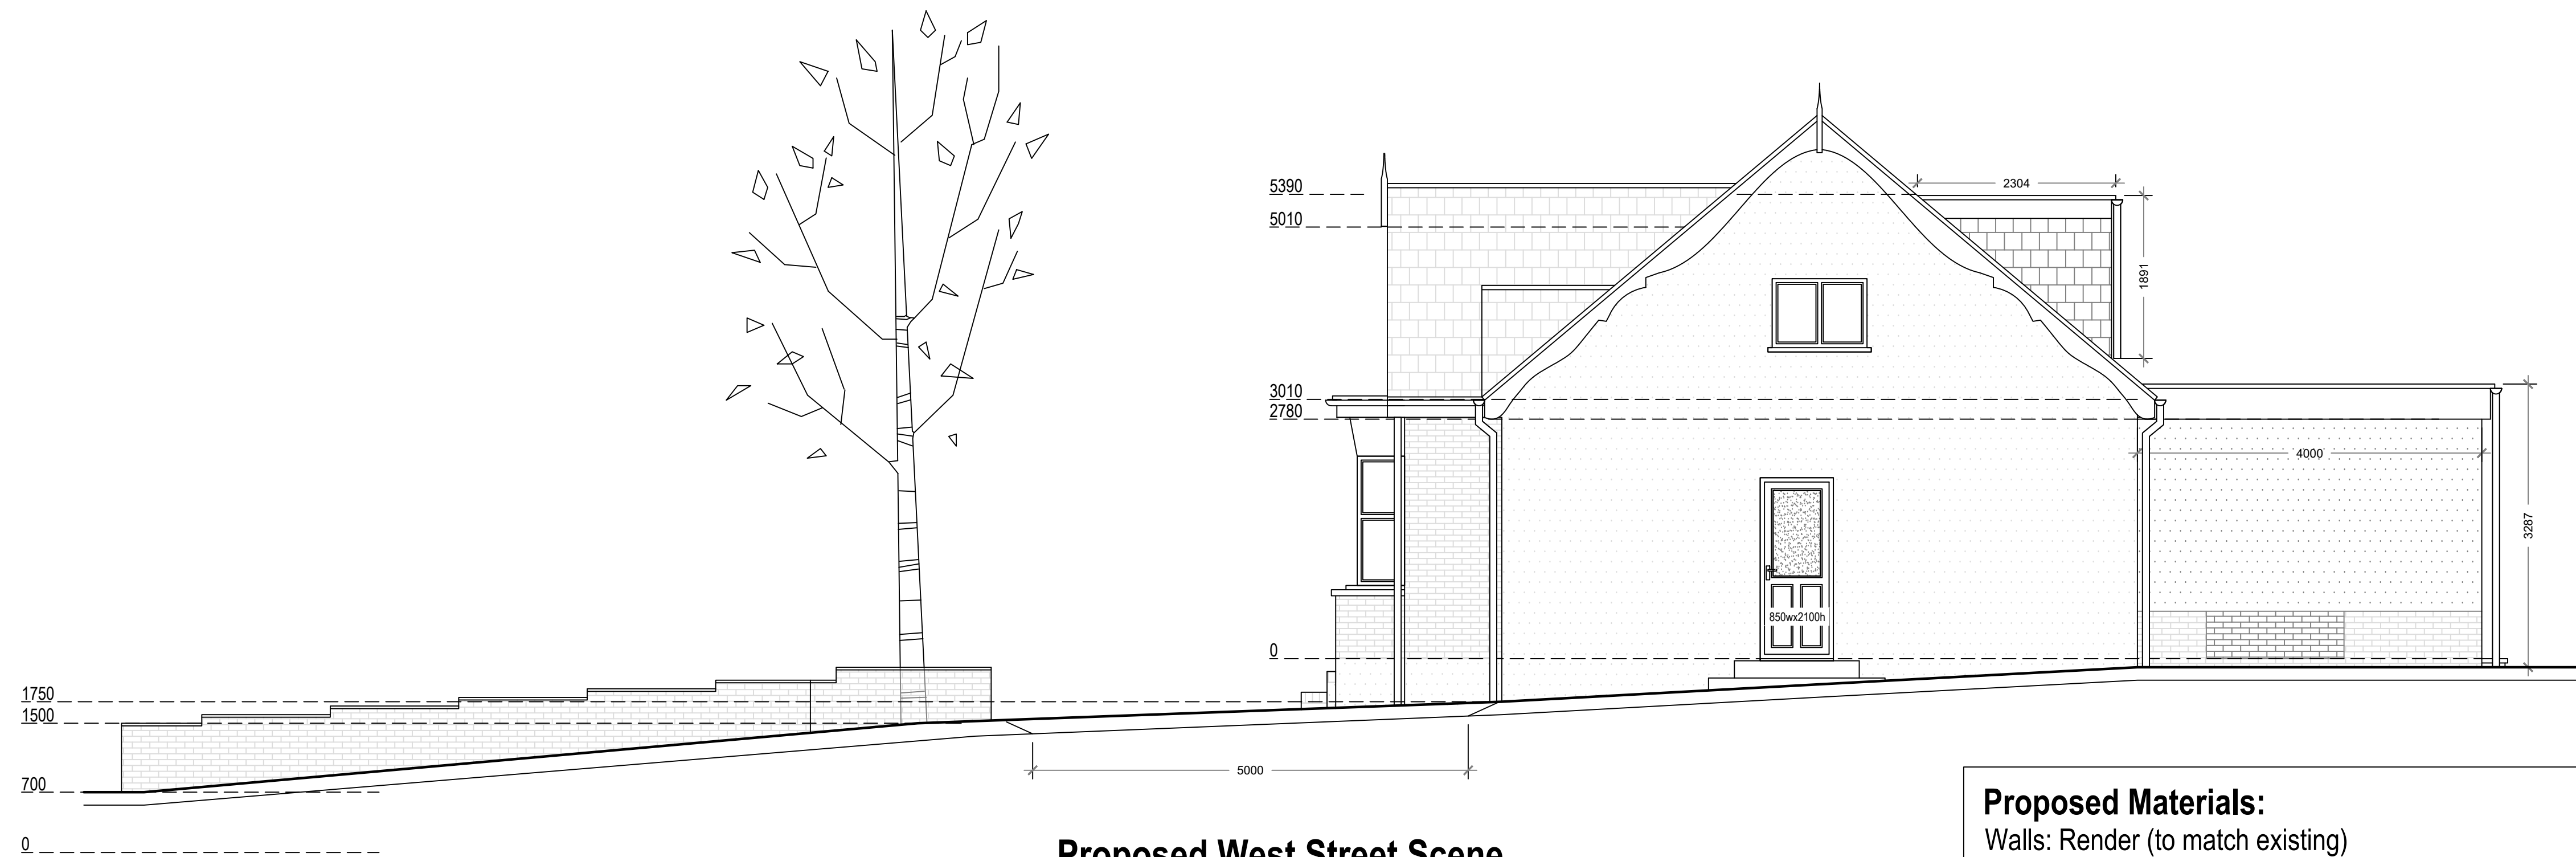

Proposed West Street Scene

Proposed Materials:

Walls: Render (to match existing)

Walls: Brick (to match existing)

Flat roof: Ply membrane

Windows: Double glazed (to match existing)

Skylights: Size as indicated (not protruding more than 150mm above the existing roof plane)

Arkiplan

ArkiPlan Architectural Ltd • Enquiries@ArkiPlan.co.uk
Lytchett House, 13 Freeland Park, Wareham Road, Poole, Dorset, BH16 6FA

Site	29 Istead Rise, Gravesend DA139JE	Date	02.07.2025		
		Sheet	24-2500	D09	REV 06
		Job	Newbuild House Internal Alterations		
		Scale	1:50 @A1, 1:100 @A3		
Title Number	K197199	Title	As Shown		

