




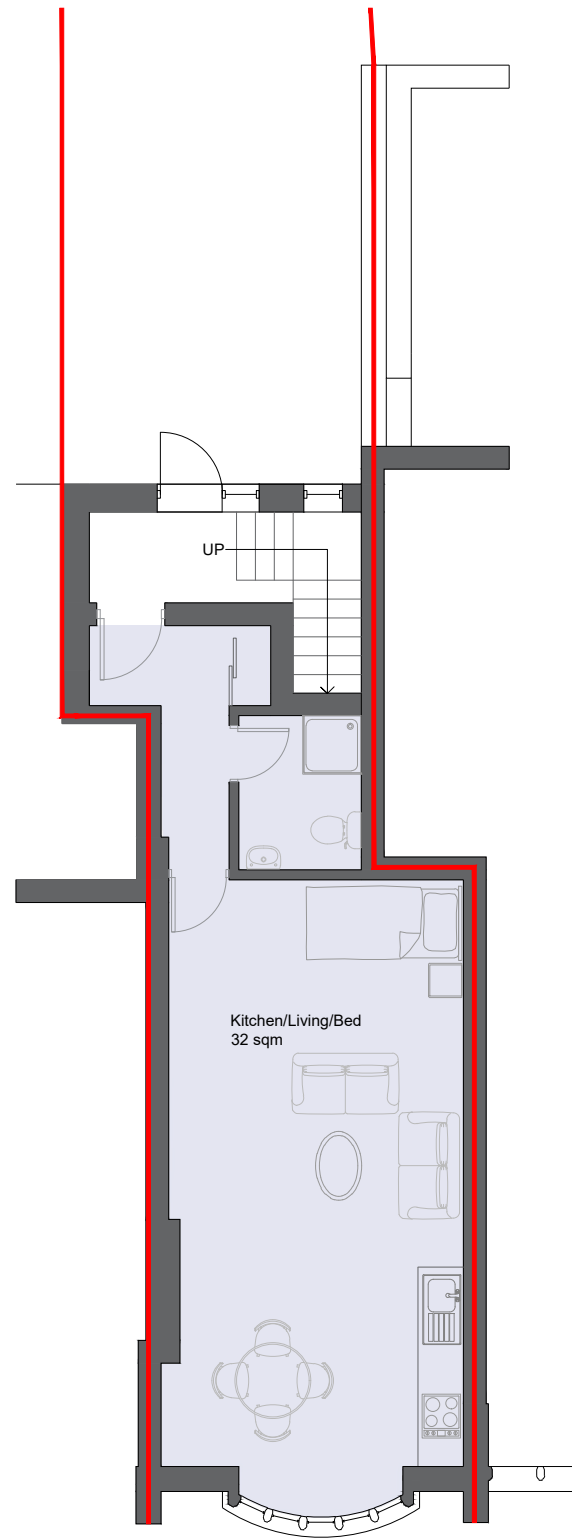

Proposed First Floor Plan

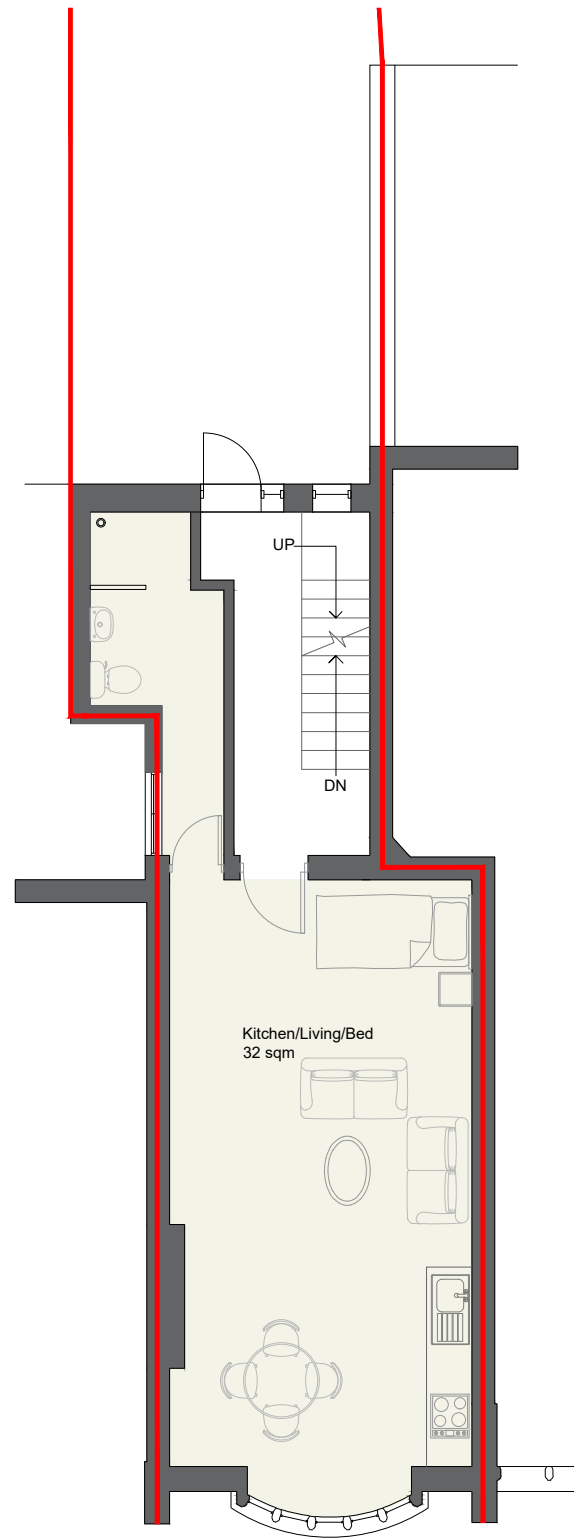

Proposed Second Floor Plan

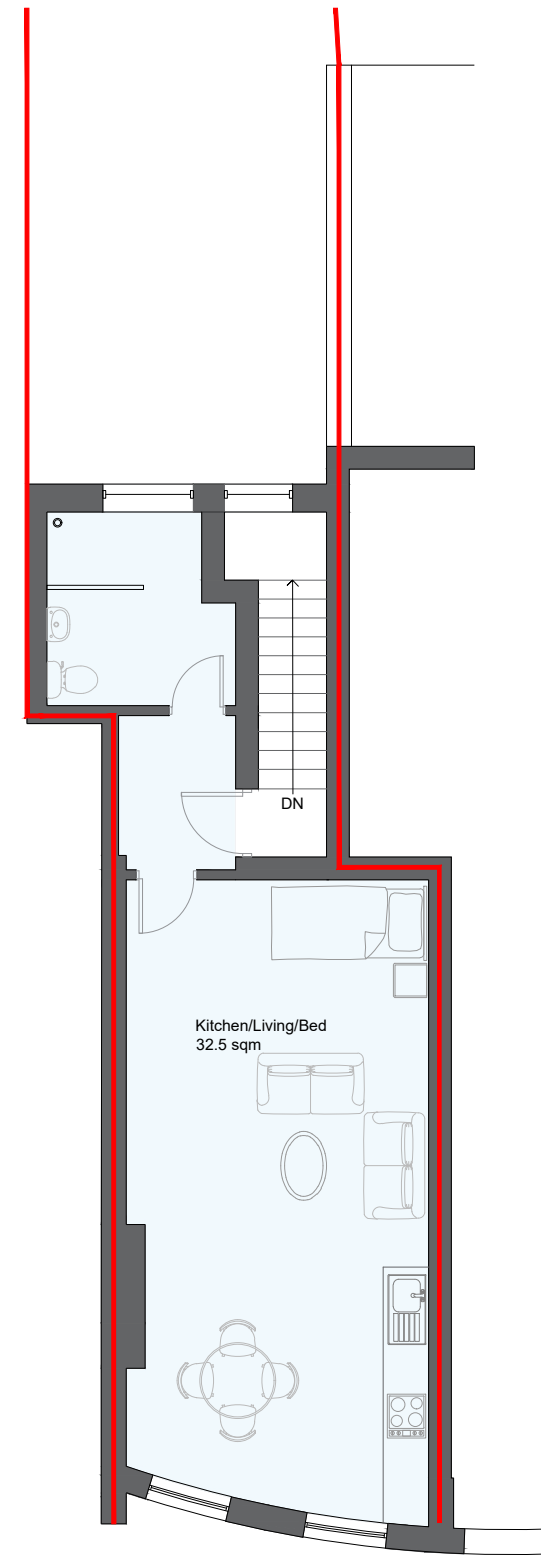

Proposed Third Floor Plan

KEY

- Flat 1 - 40 sqm
- Flat 2 - 38 sqm
- Flat 3 - 42 sqm

